



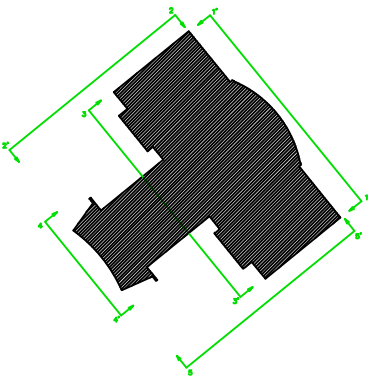


ELEVATION LOCATION PLAN

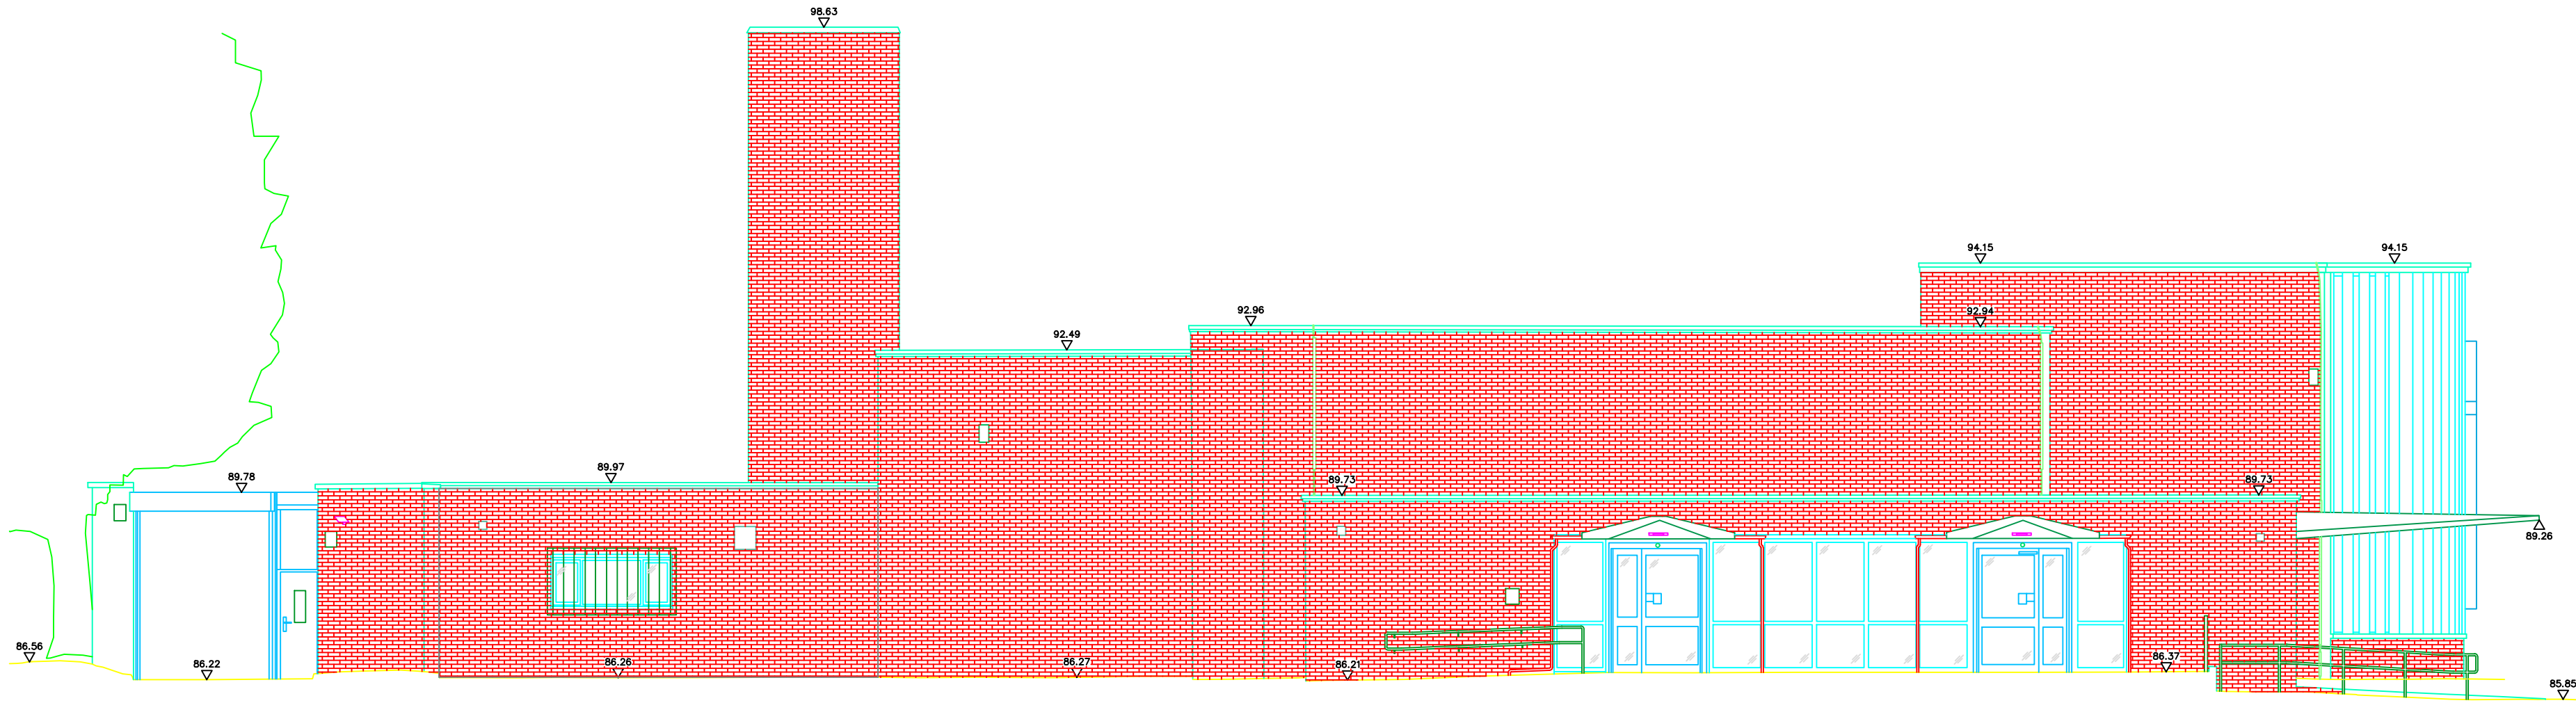


Datum 83.00m

Elevation 05

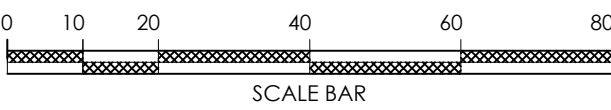

NOTES:

1. ALL DIMENSIONS ARE IN MILLIMETRES UNLESS OTHERWISE STATED.
2. THIS DRAWING IS TO BE READ IN CONJUNCTION WITH ALL OTHER RELEVANT DOCUMENTATION.
3. DO NOT SCALE FROM THIS DRAWING, ALL DIMENSIONS TO BE CONFIRMED ON SITE.

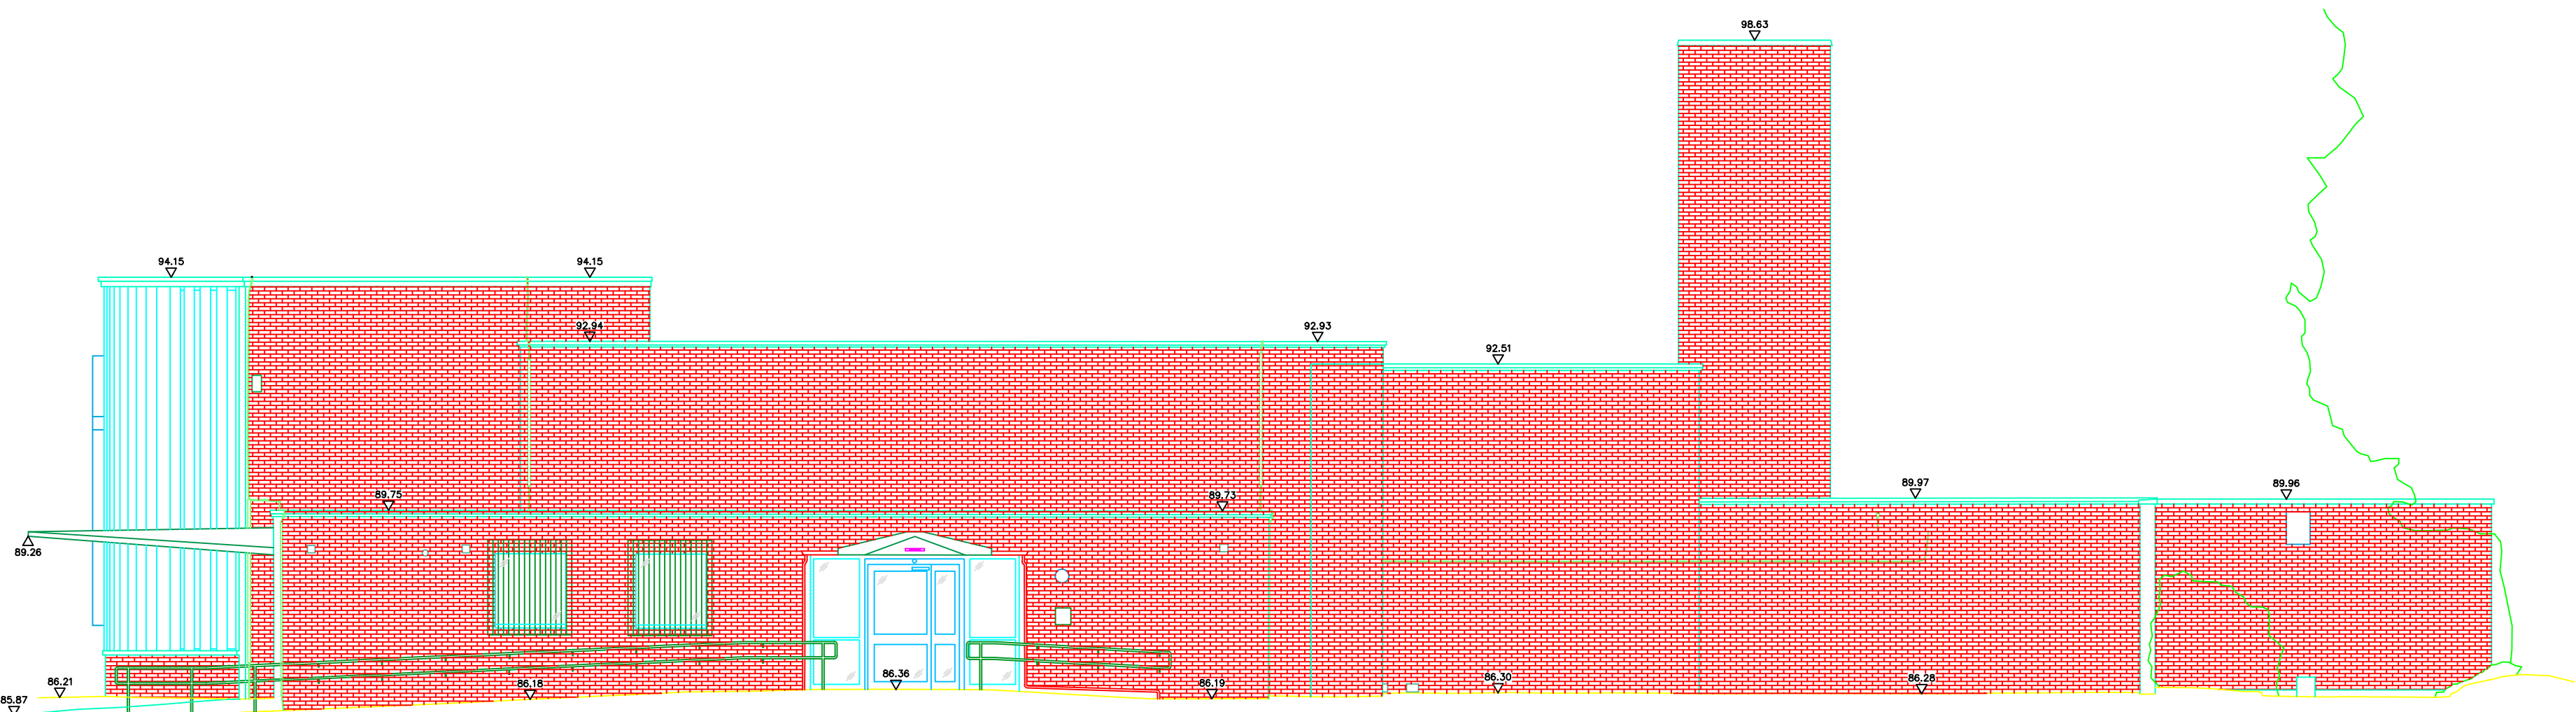

Datum 83.00m

Elevation 02

No part of this drawing or data file may be reproduced without prior written permission of the Manchester City Council or approved representative.

Contains OS data © Crown copyright and database 2018. Ordnance Survey100019568.

Capital Programmes & Procurement Corporate Core Directorate Manchester City Council PO Box 532 Town Hall Manchester M60 2LA			
PROPERTY / JOB TITLE Blackley Cemetery and Crematorium Victoria Avenue Manchester, M9 8PJ			
UPRN 010023050052		D of E Reference	
DRAWING TITLE Elevations Sheet 2 of 3			
JOB NO. FMS21-0023		DRAWING NO. 010023050052	
DATE 25/06/2021		REVISION 01	
SCALE @ A0 / A1 NTS / 1:100		DRAWN BY: OCC	CHECKED BY: ARB
		APPROVED BY:	
		MANCHESTER CITY COUNCIL	