


Raise level of wall to come in line with highest point of existing wall

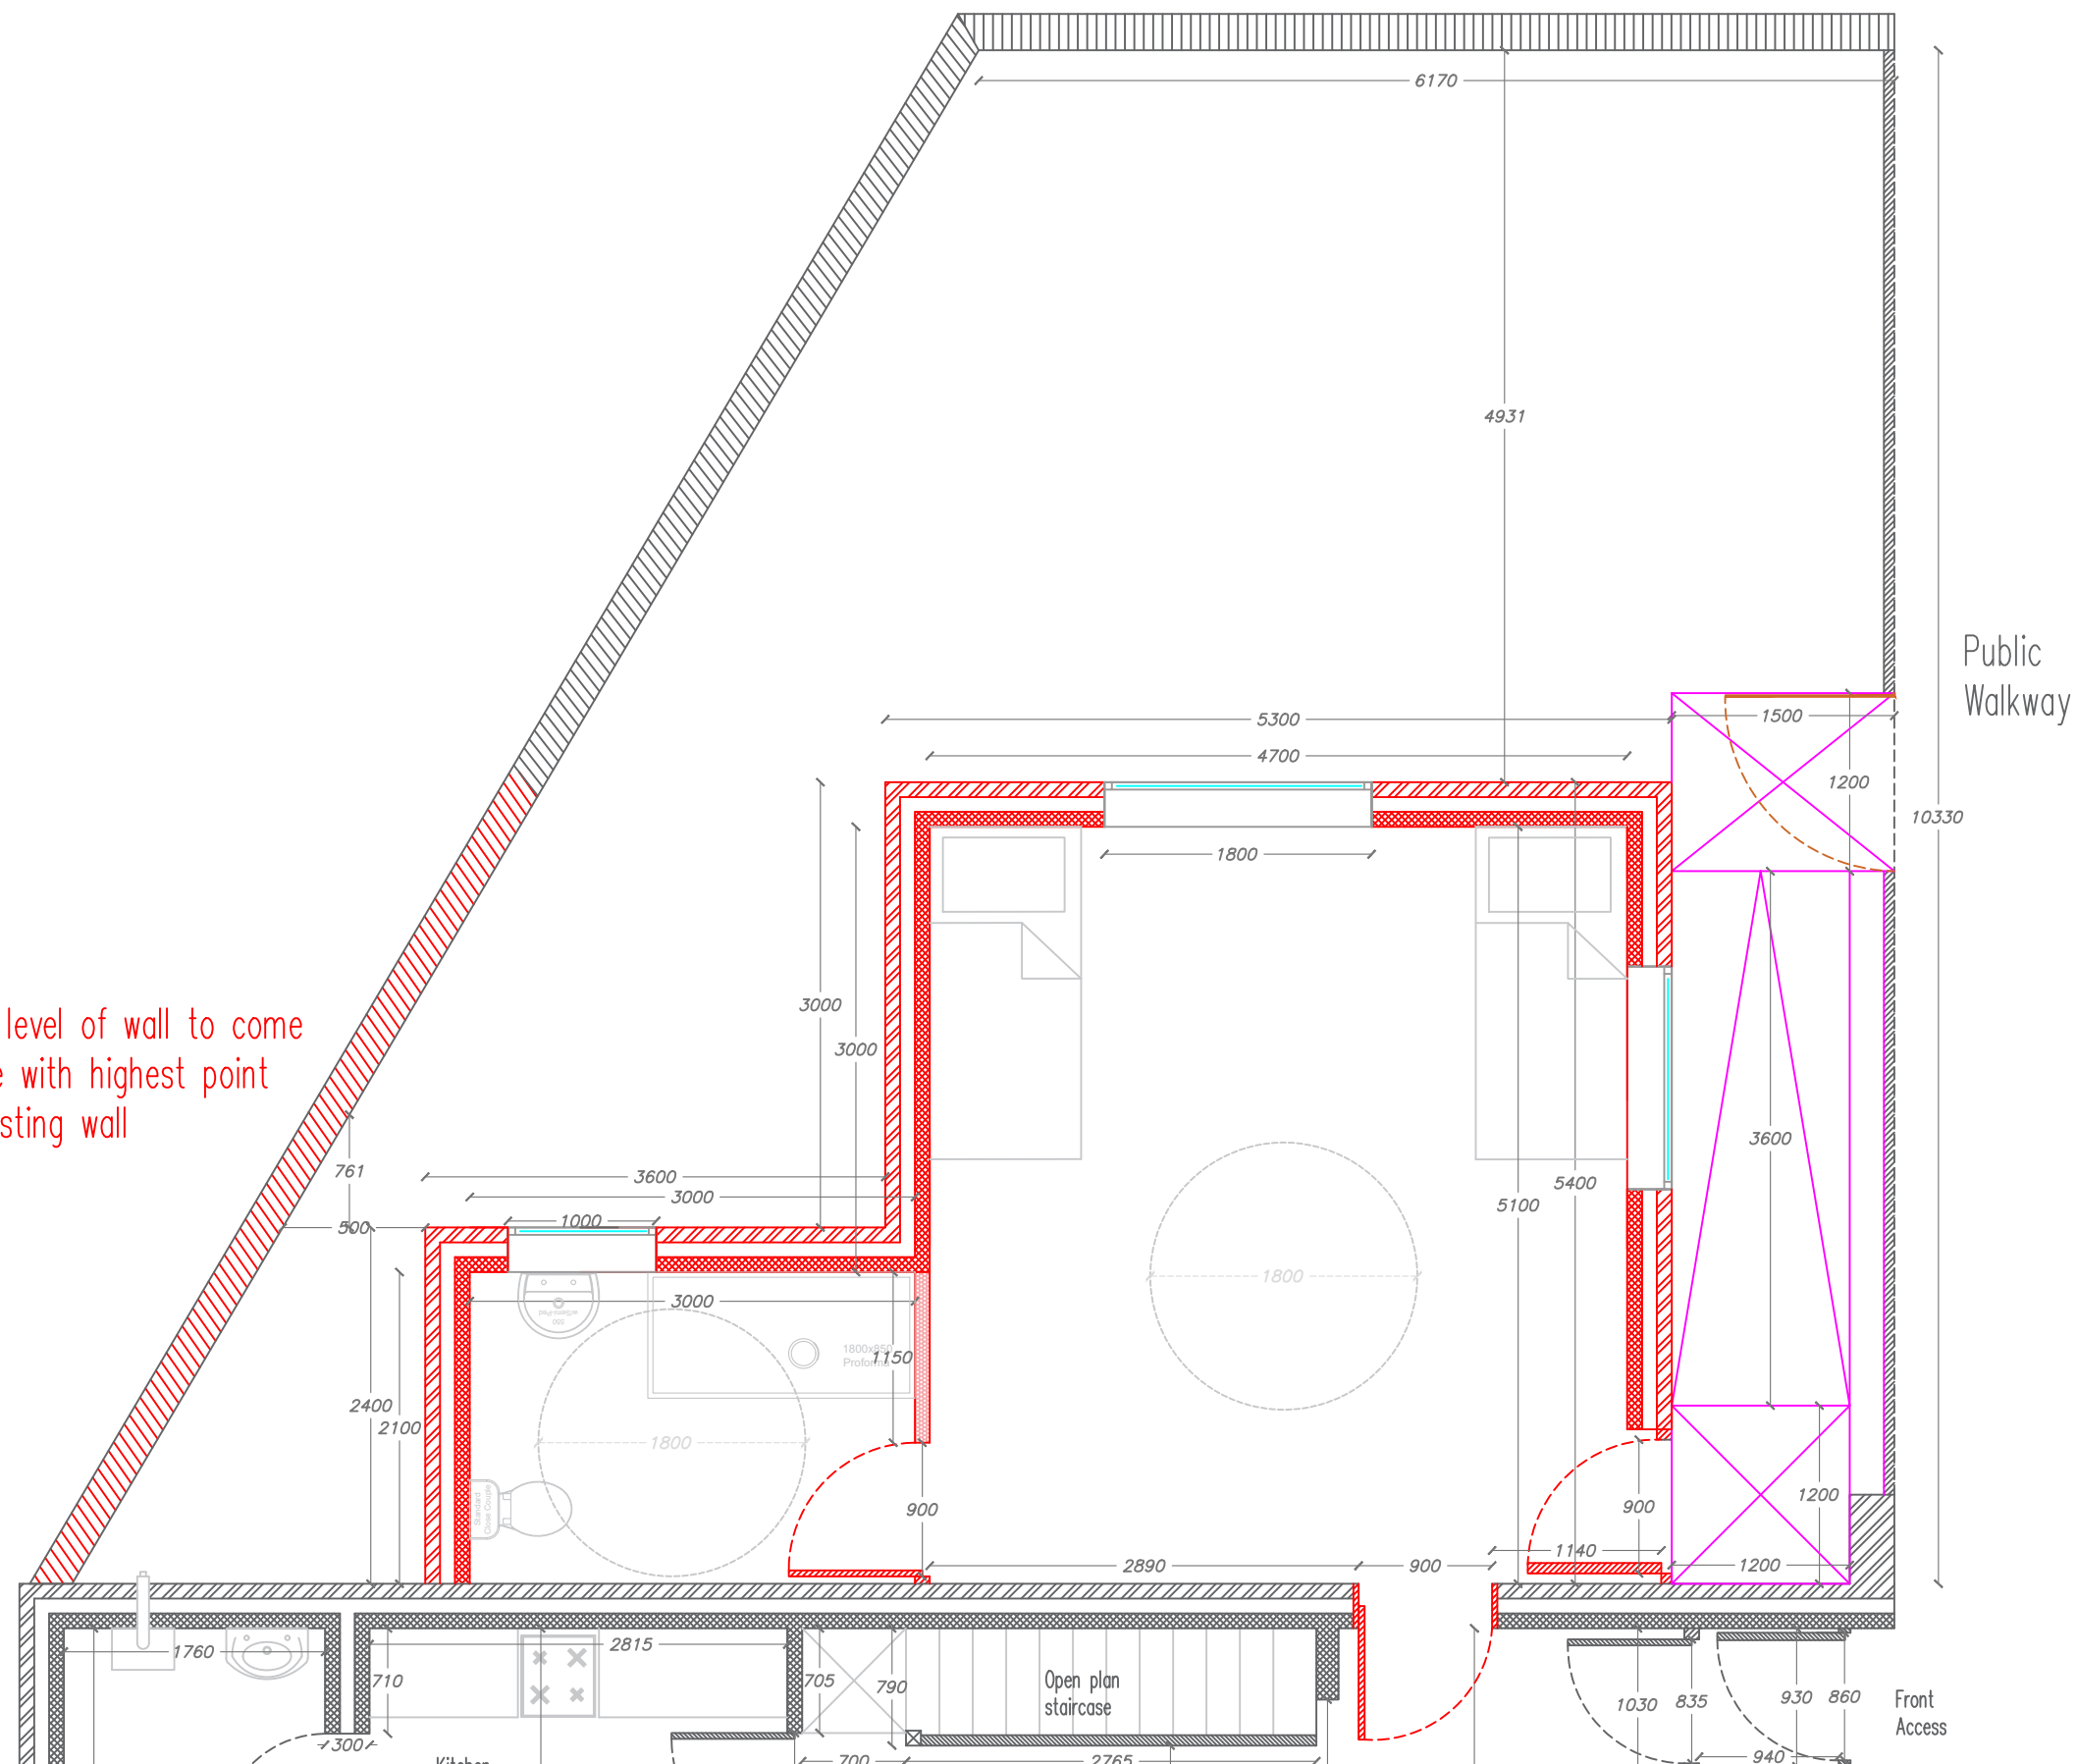

Manchester Equipment & Adaptations Partnership

Technical Officer Service

29 Poland St, Unit 1
Ancoats,
Manchester,
M4 6AZ

Applicants name:
Mr Abdullah Usman

Property address:
19 Clibran St
Cheetham
Manchester
M8 0RD

Revisions:
1=31/03/21,SS
2=25/06/2021,JR

REV SS -

Drawn By:
Shaun Stephenson

Scale:
1:50

Date:03/02/2021

Paper Size:
A3



Manchester
Equipment &
Adaptations
Partnership