


All Dimensions should be checked on site.
Do not scale this drawing.
Any drawing errors should be brought to the attention of the architect.
COPYRIGHT DaC Design


REVISIONS:

REV.	DETAILS OF REVISION	DATE

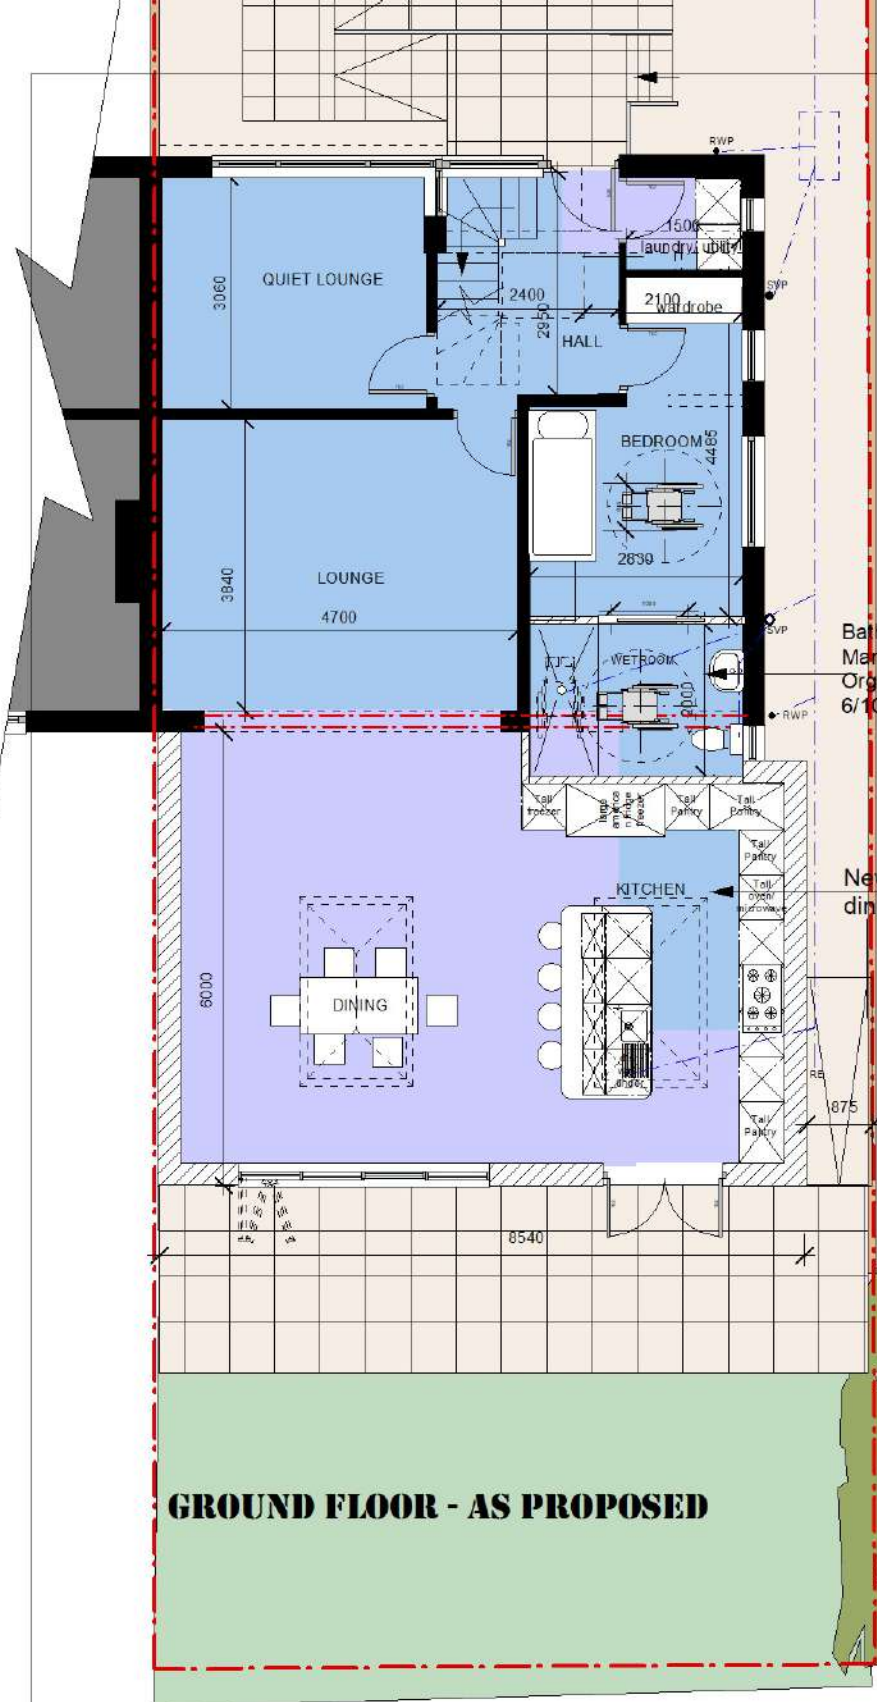


Bathroom as per Manchester Local Care Organization Plan dated 6/10/2020


New Kitchen and dining extension

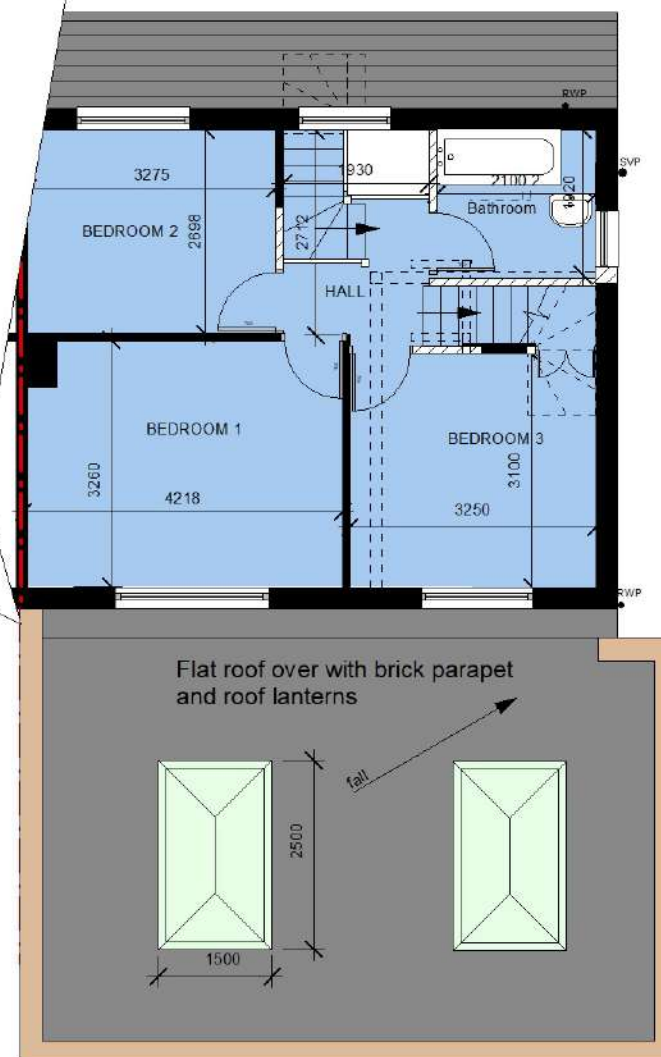


ROOF - AS PROPOSED

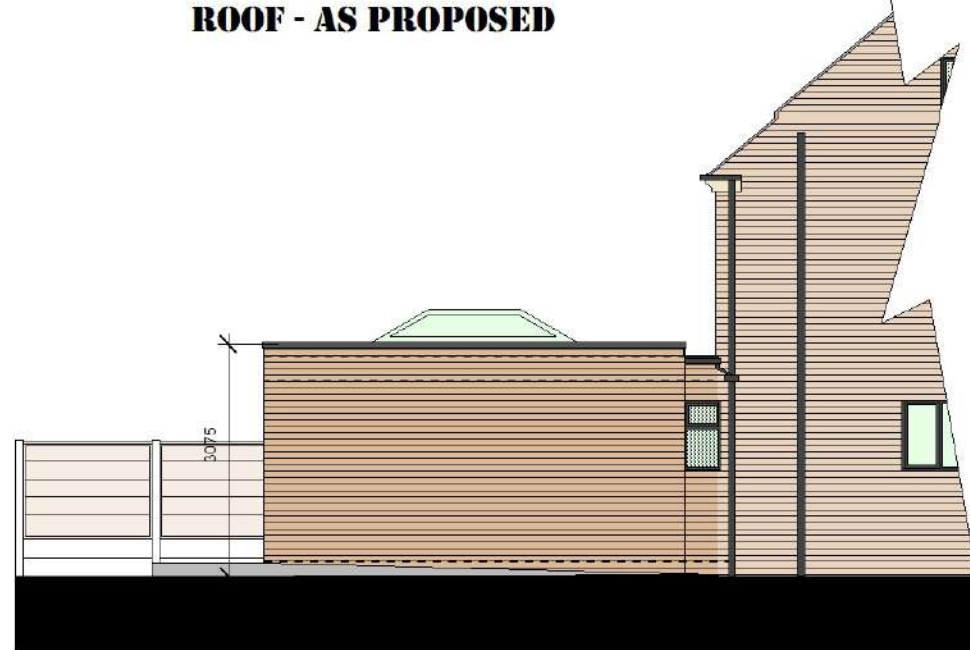


SECTION/ELEVATION TO NORTH AS PROPOSED

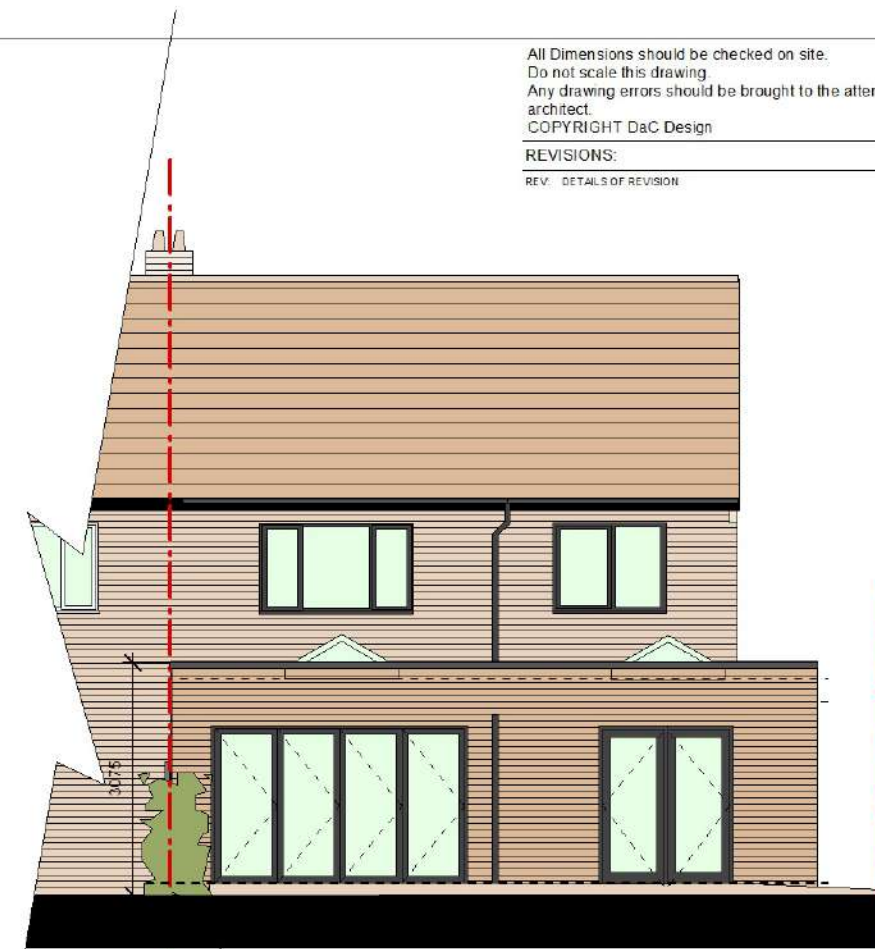

REAR ELEVATION AS PROPOSED (EAST)

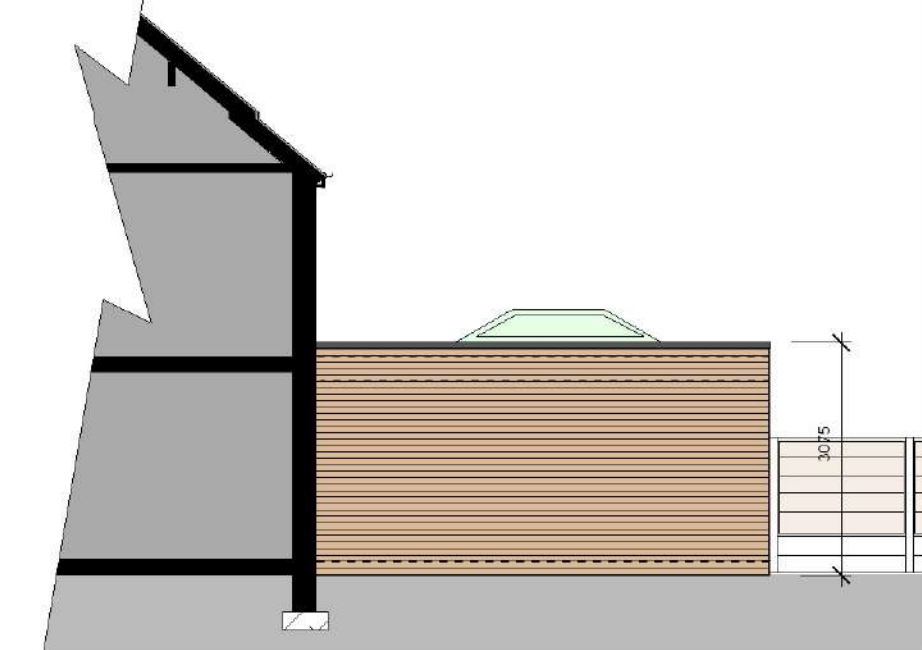

SECTION/ELEVATION TO SOUTH AS PROPOSED

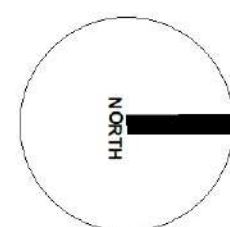

Rev. B - 6m prior approval rear extension option Feb 22

P04B

DRAWING: **PLANS as PROPOSED**

JOB TITLE: **EXTENSION & DISABLED MODIFICATONS _ 3 Pengham Walk, Manchester, M23 0NH**

CLIENT: **Mrs Maqbool Shahnaz**

SCALE: **1:100 @ A3**

DATE: **Feb 2022**

0m 2m 4m 5m
SCALE

D@C DESIGN
ARCHITECTURE & PLANNING
0776 452 3545 0161 425 3934