


Key Plan:

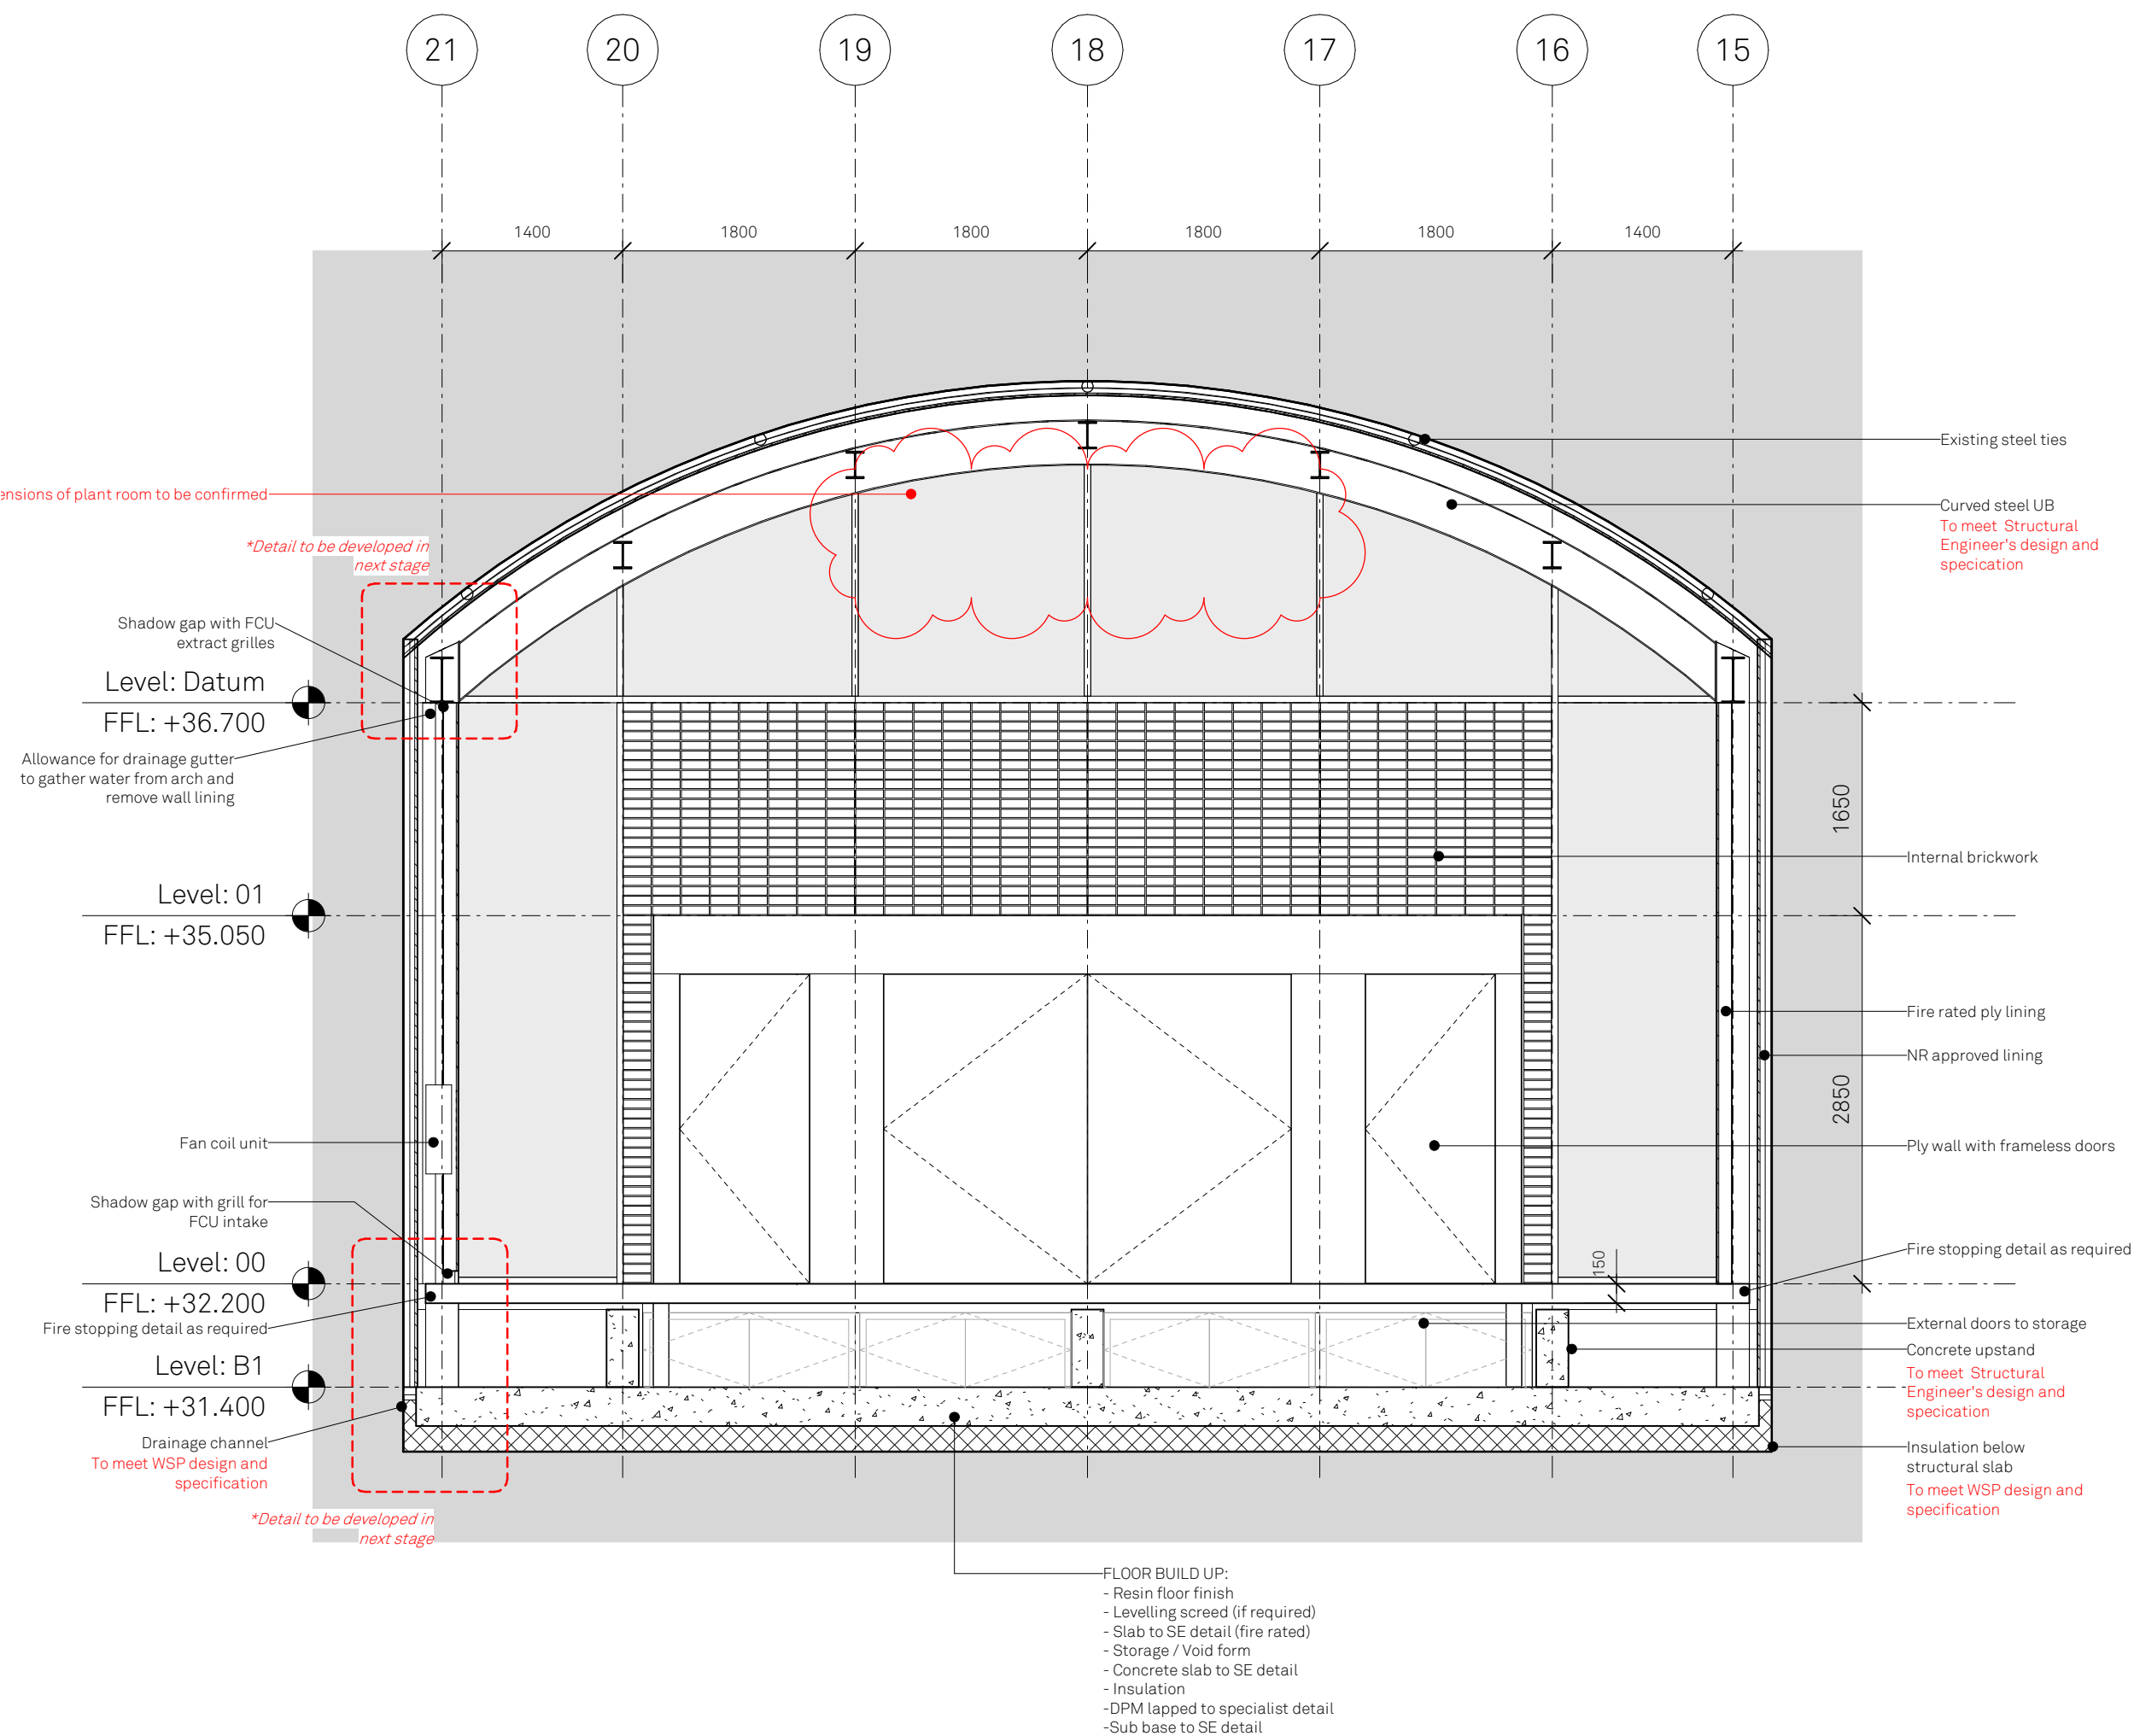

P02	24 12 2021	Issued for information
P01	09 12 2021	Issued for information
Rev:	Date:	Details:

Jon Matthews Architects
4th Floor Centurion House, 129 Deansgate, Manchester, M3 3WR

Project:
HOME Arches

Title:
ARCH 3
INTERNAL ELEVATION

Scale:	Origin Date:	Drawn:	Checked:
1 : 50 @ A3	23 11 2021	ER	SA

Status:
Information

Drawing No:
HAP-JMA-XX-XX-SK-A-SK011

Rev:
P02