
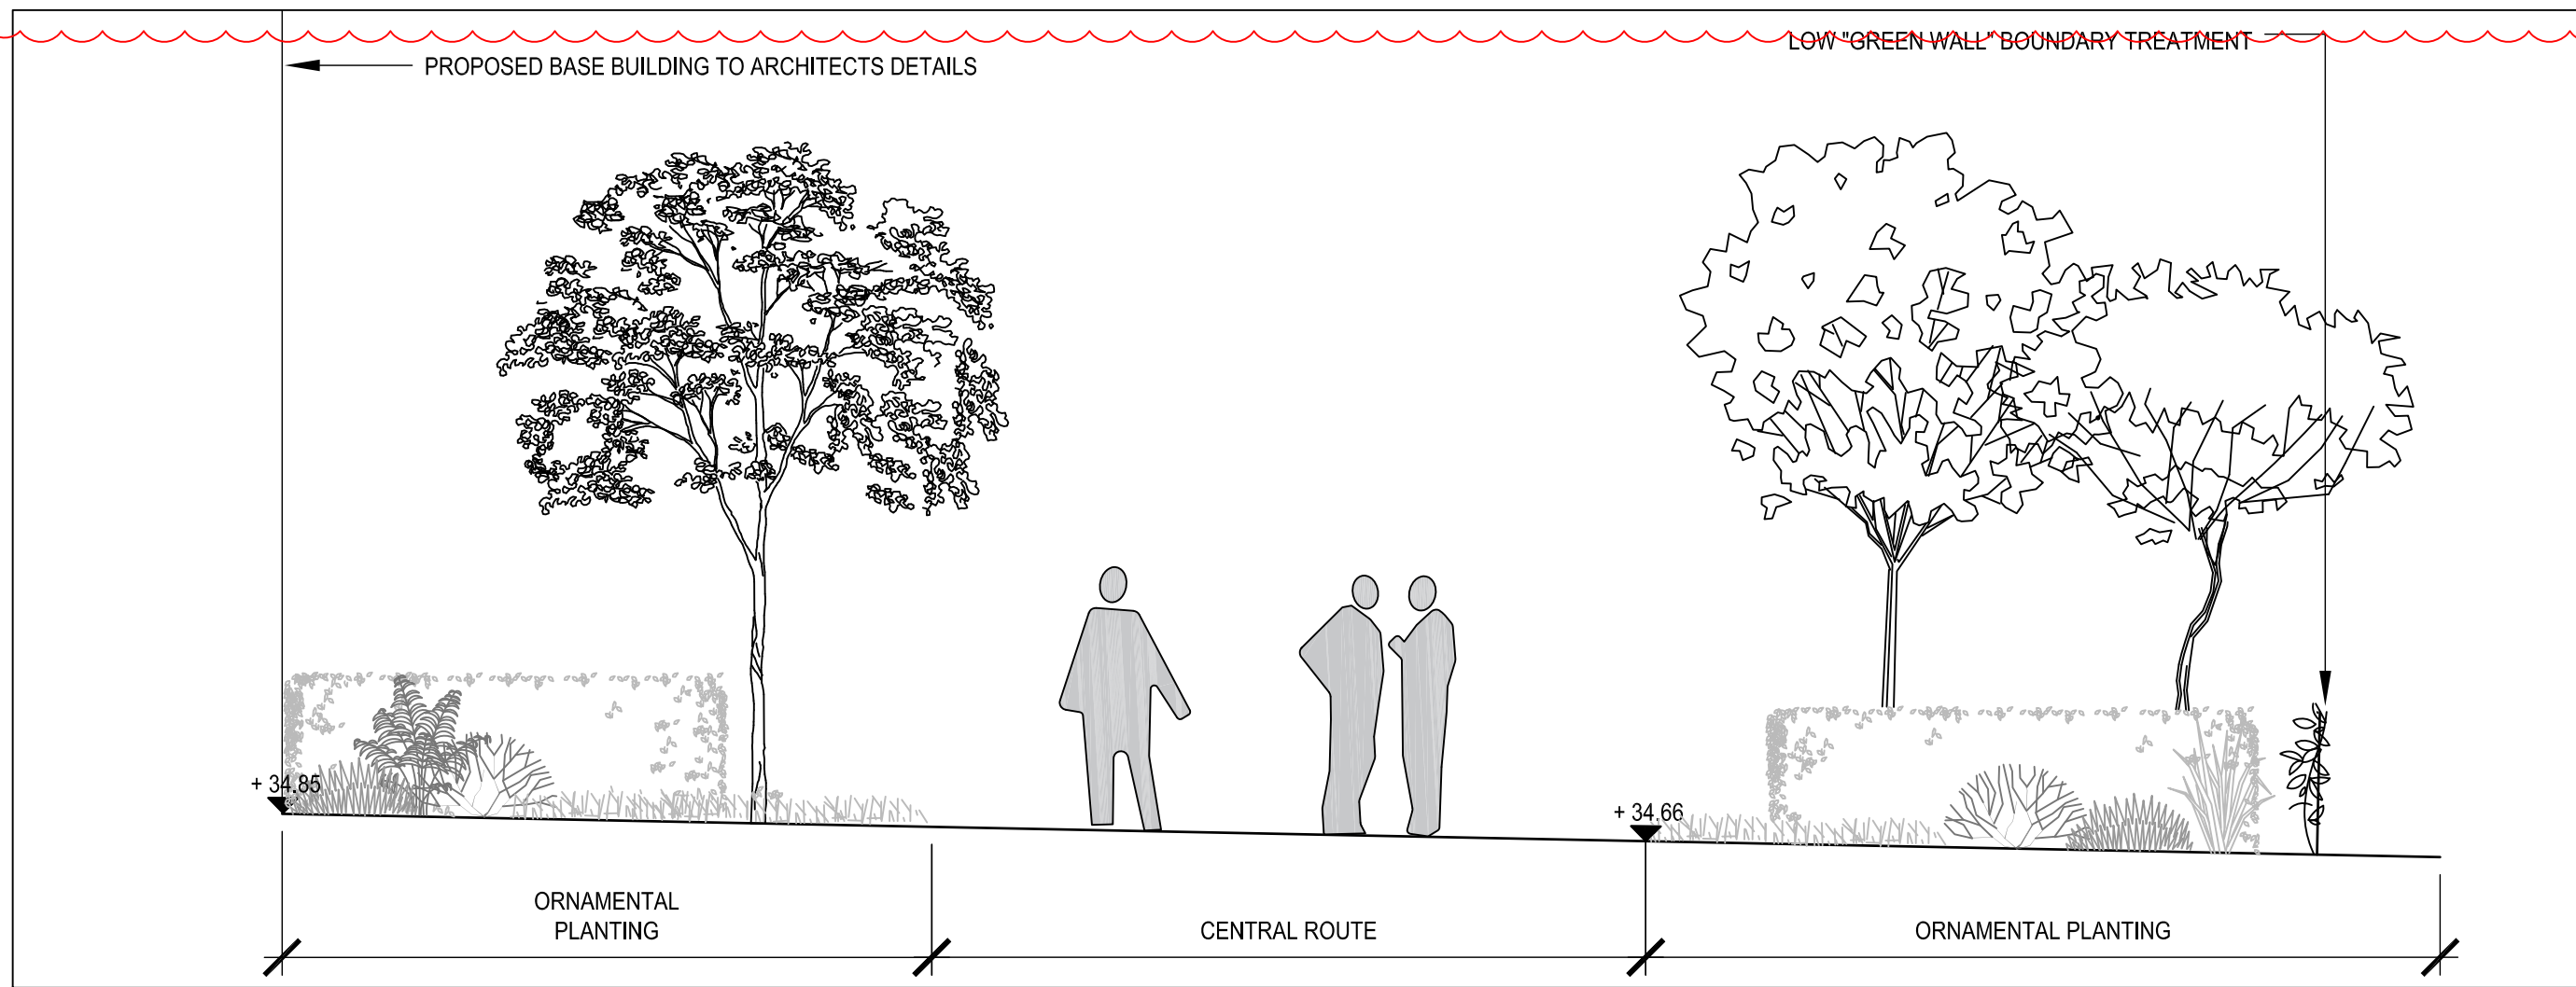
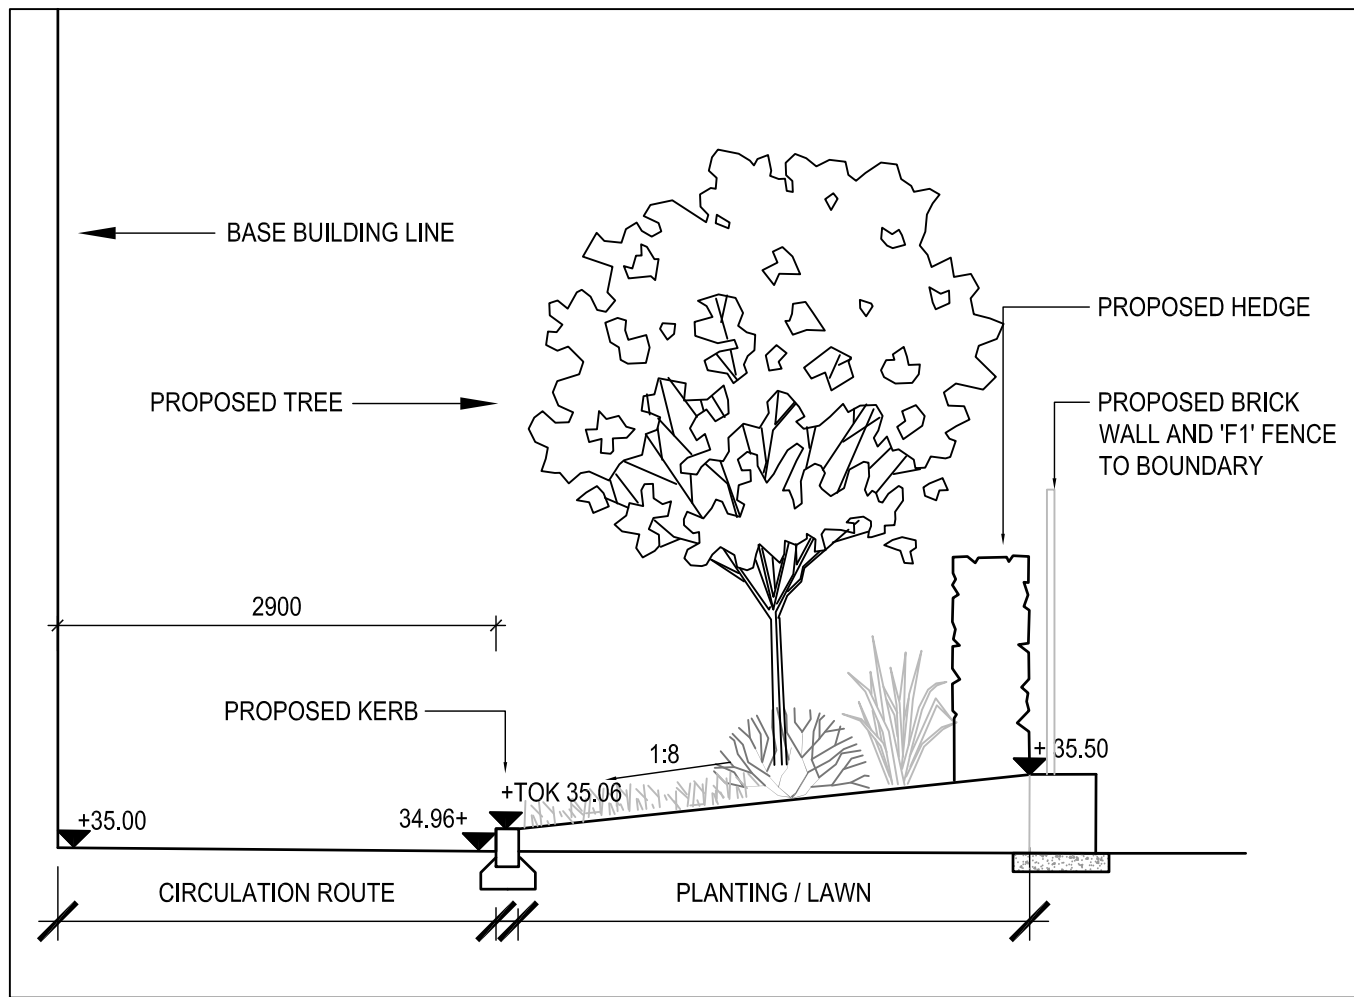
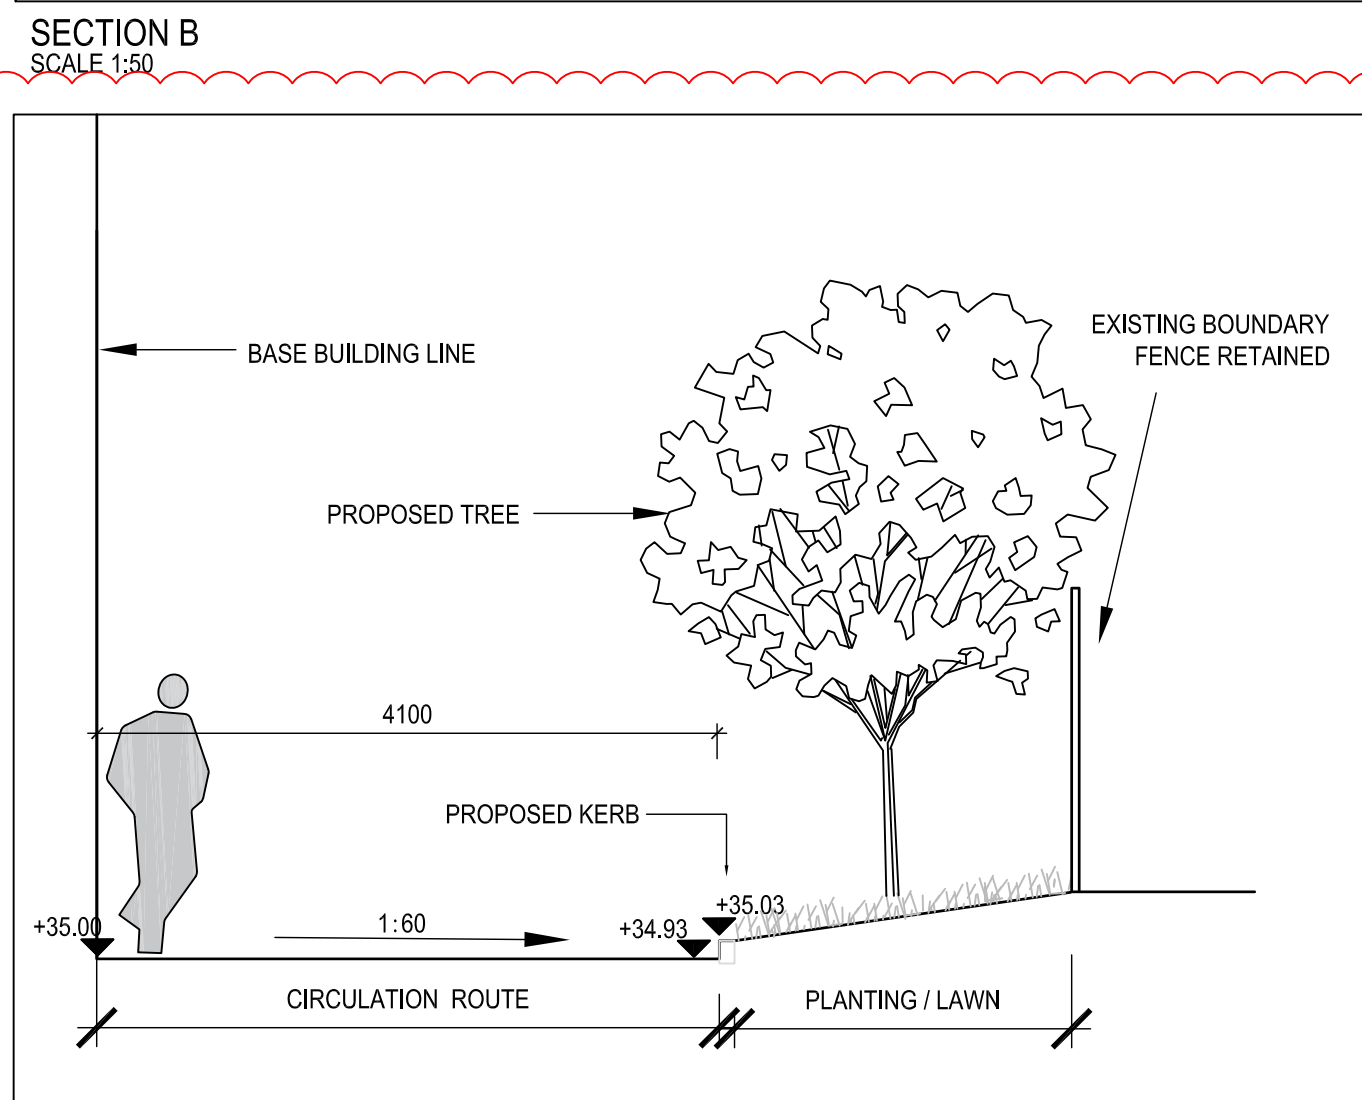
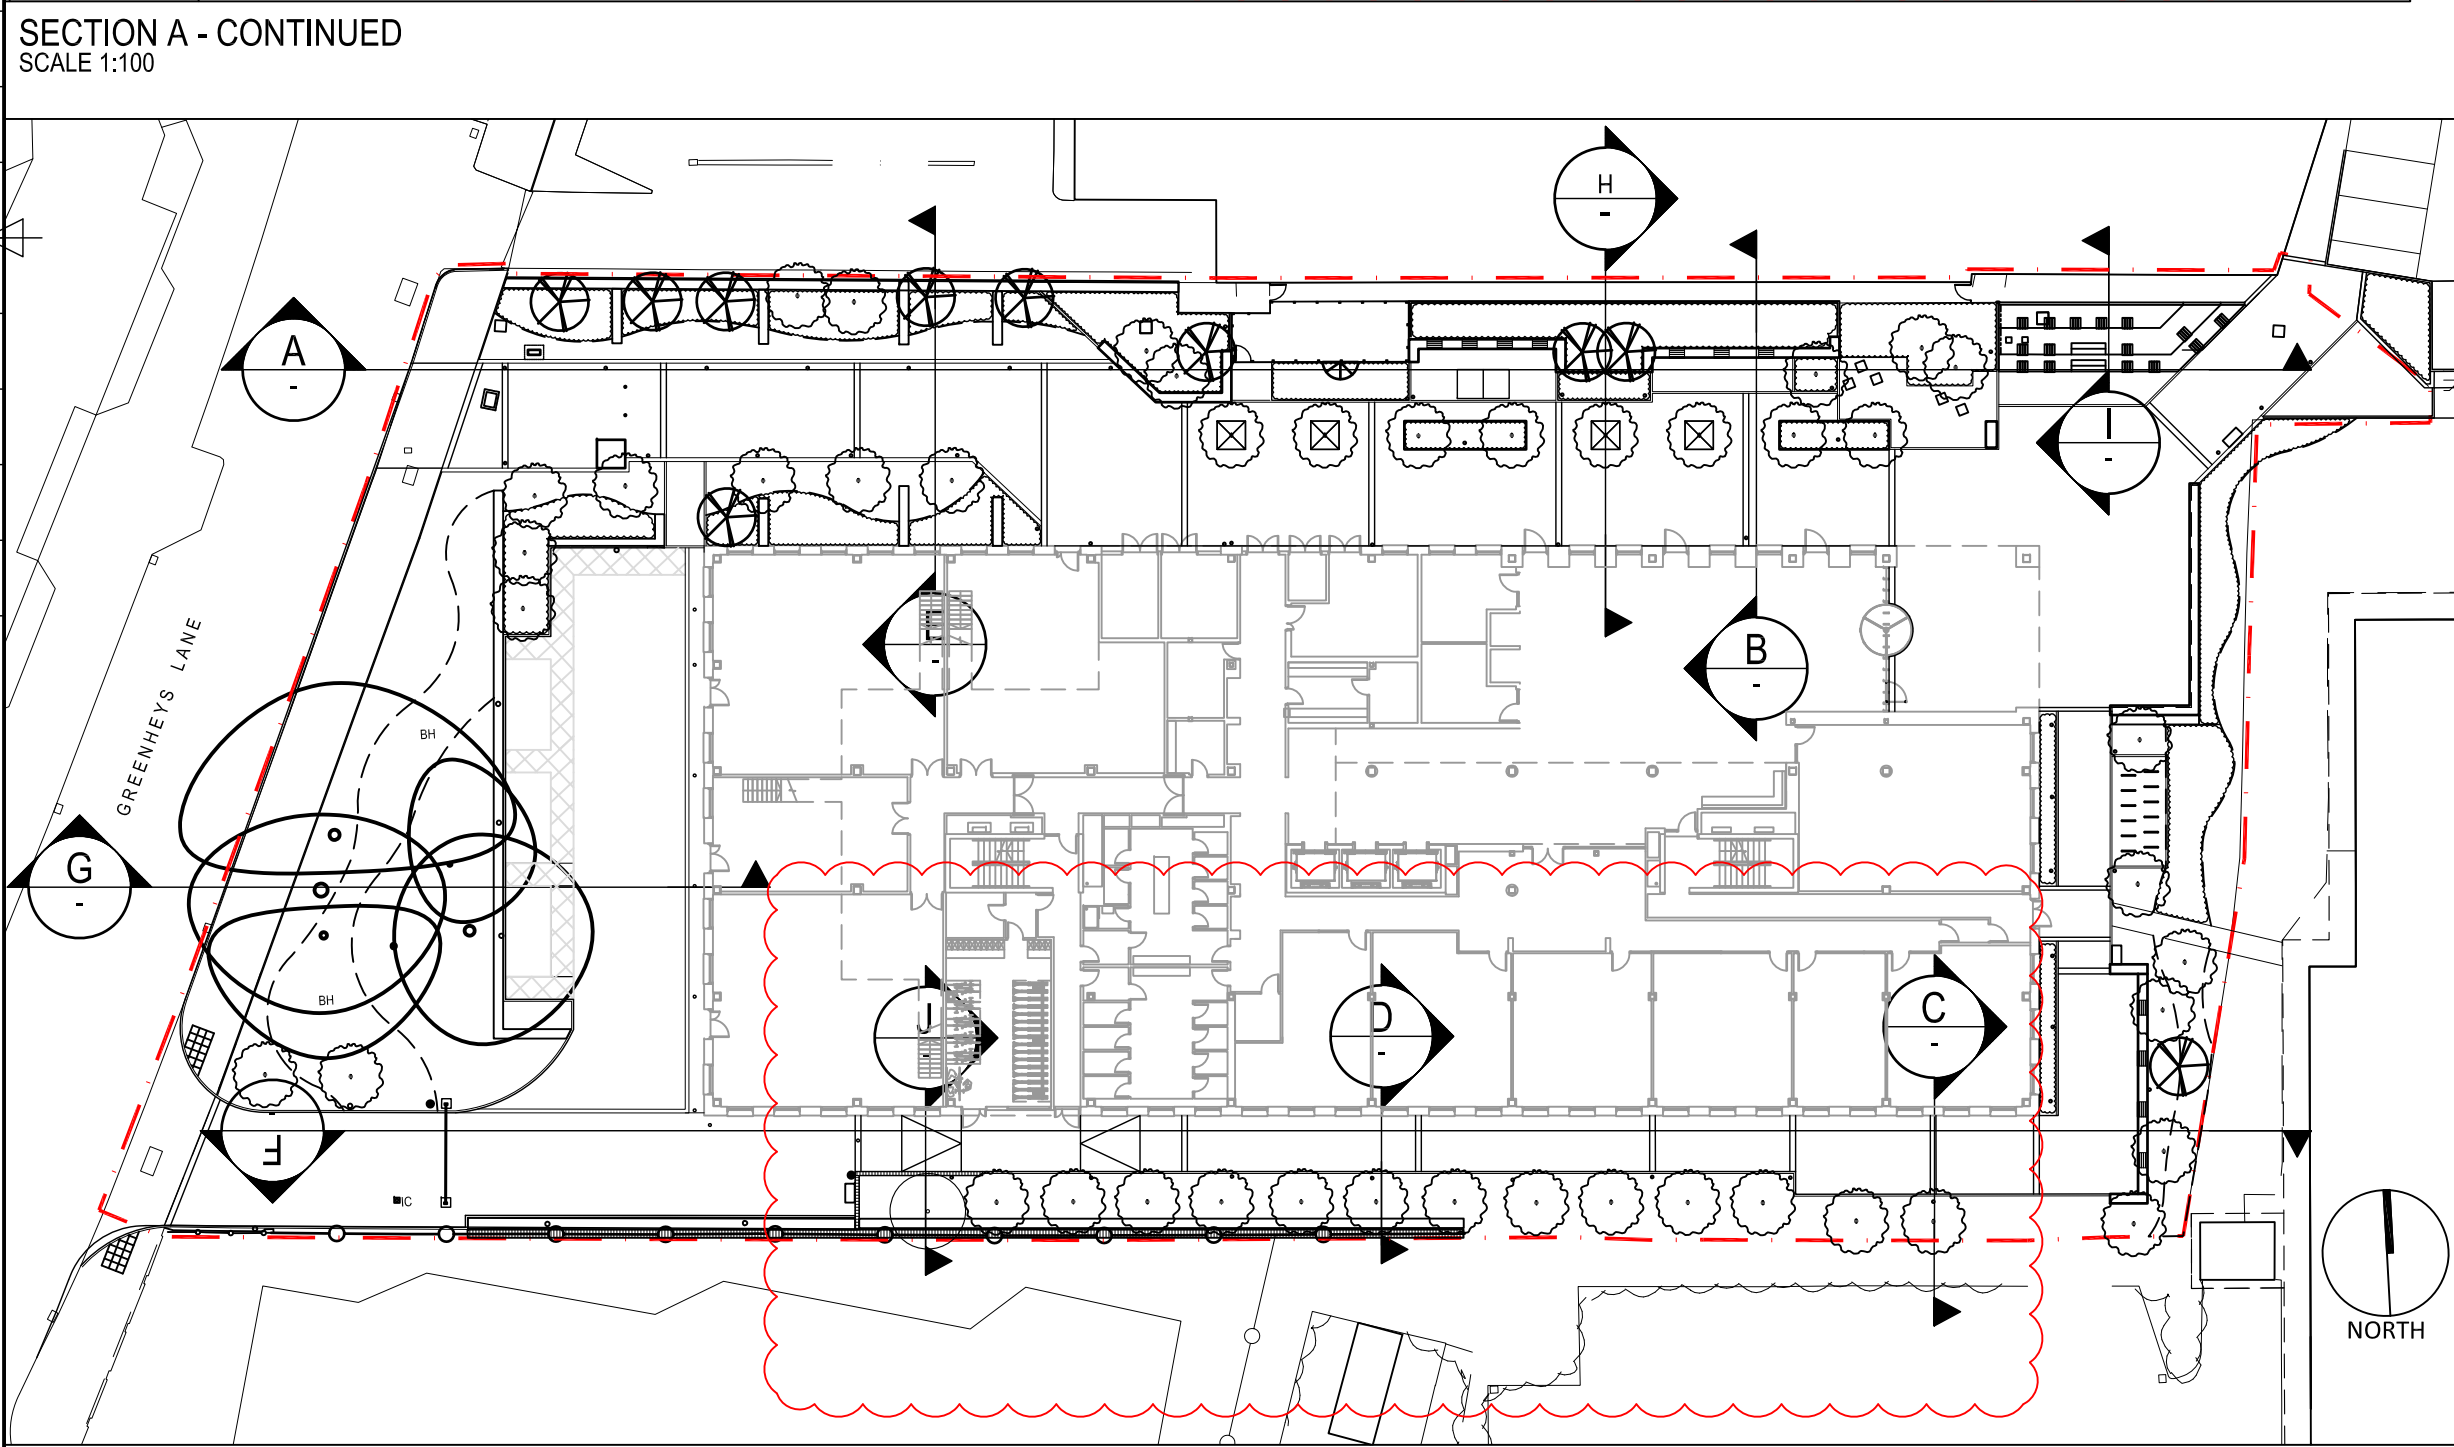
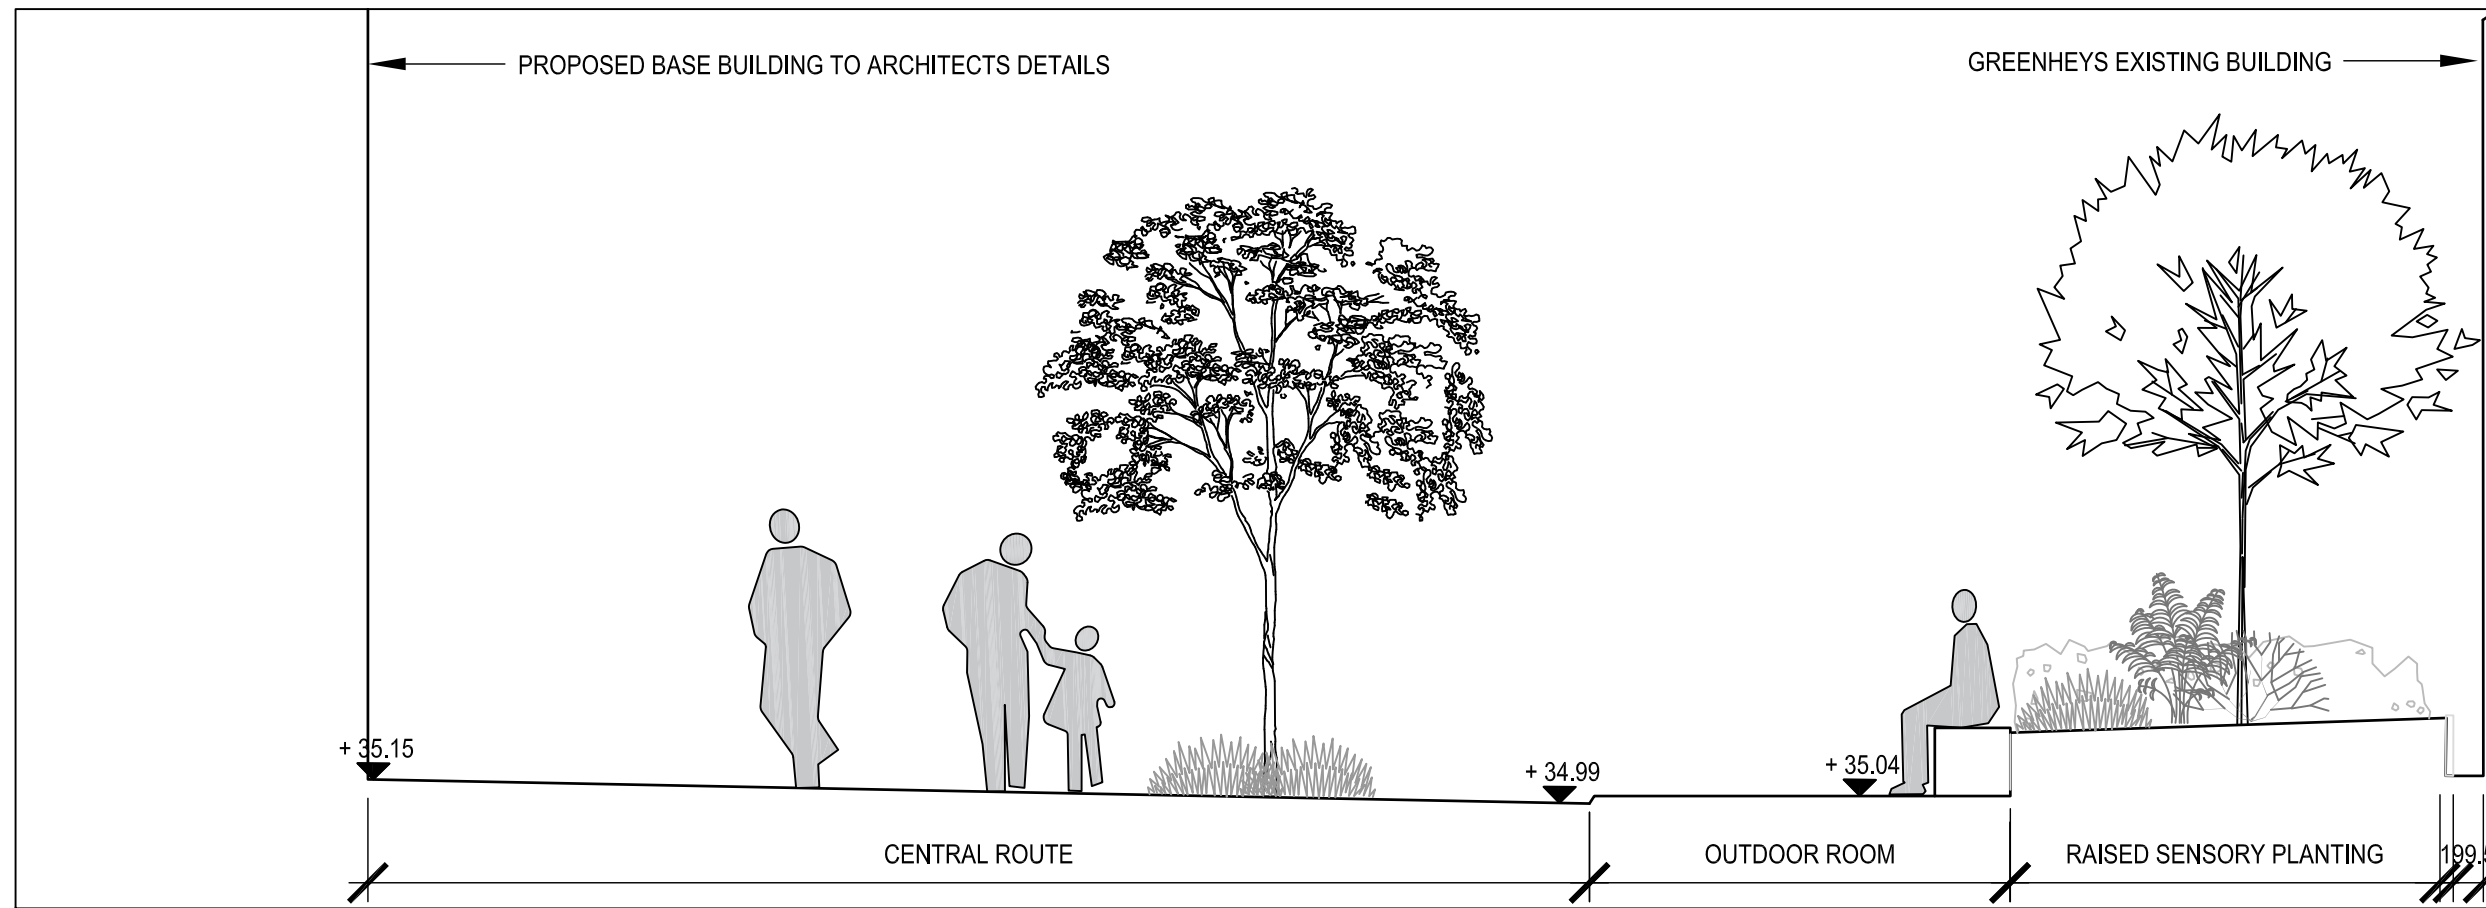


SEE CONTINUATION

NOTES

TO BE READ IN CONJUNCTION WITH:

- 9-JL003 - LANDSCAPE COLOUR MASTERPLAN
- 9-JL005 - LEVELS PLAN
- 9-JL006 - TREE CONSTRAINTS PLAN
- 9-JL007 - LANDSCAPE PAVING MATERIALS
- 9-JL101 - GENERAL ARRANGEMENT PLAN
- 9-JL201 - TREE AND HEDGE PLAN
- 9-JL202 - PLANTING PLAN
- 9-JL301 - DETAIL AREAS SHEET 1 OF 3
- 9-JL302 - DETAIL AREAS SHEET 2 OF 3
- 9-JL303 - DETAIL AREAS SHEET 3 OF 3
- 9-JL401 - TYPICAL CONSTRUCTION DETAILS
- 9-JL402 - TYPICAL CONSTRUCTION DETAILS
- 9-JL403 - TERRACE SEATING DETAILS
- 9-JL404 - 'SW1' SEAT WALL DETAILS
- 9-JL405 - 'SW2' SEAT WALL DETAILS
- 9-JL406 - 'SW3' SEAT WALL DETAILS
- 9-JL602 - LANDSCAPE SECTIONS SHEET 2 OF 2
- 9-JL701 - TREE PIT DETAILS
- 9-JL702 - TIMBER SCREEN DETAIL
- 9A-BDP-01-XX-SP-L-0001 - OUTLINE SPECIFICATION

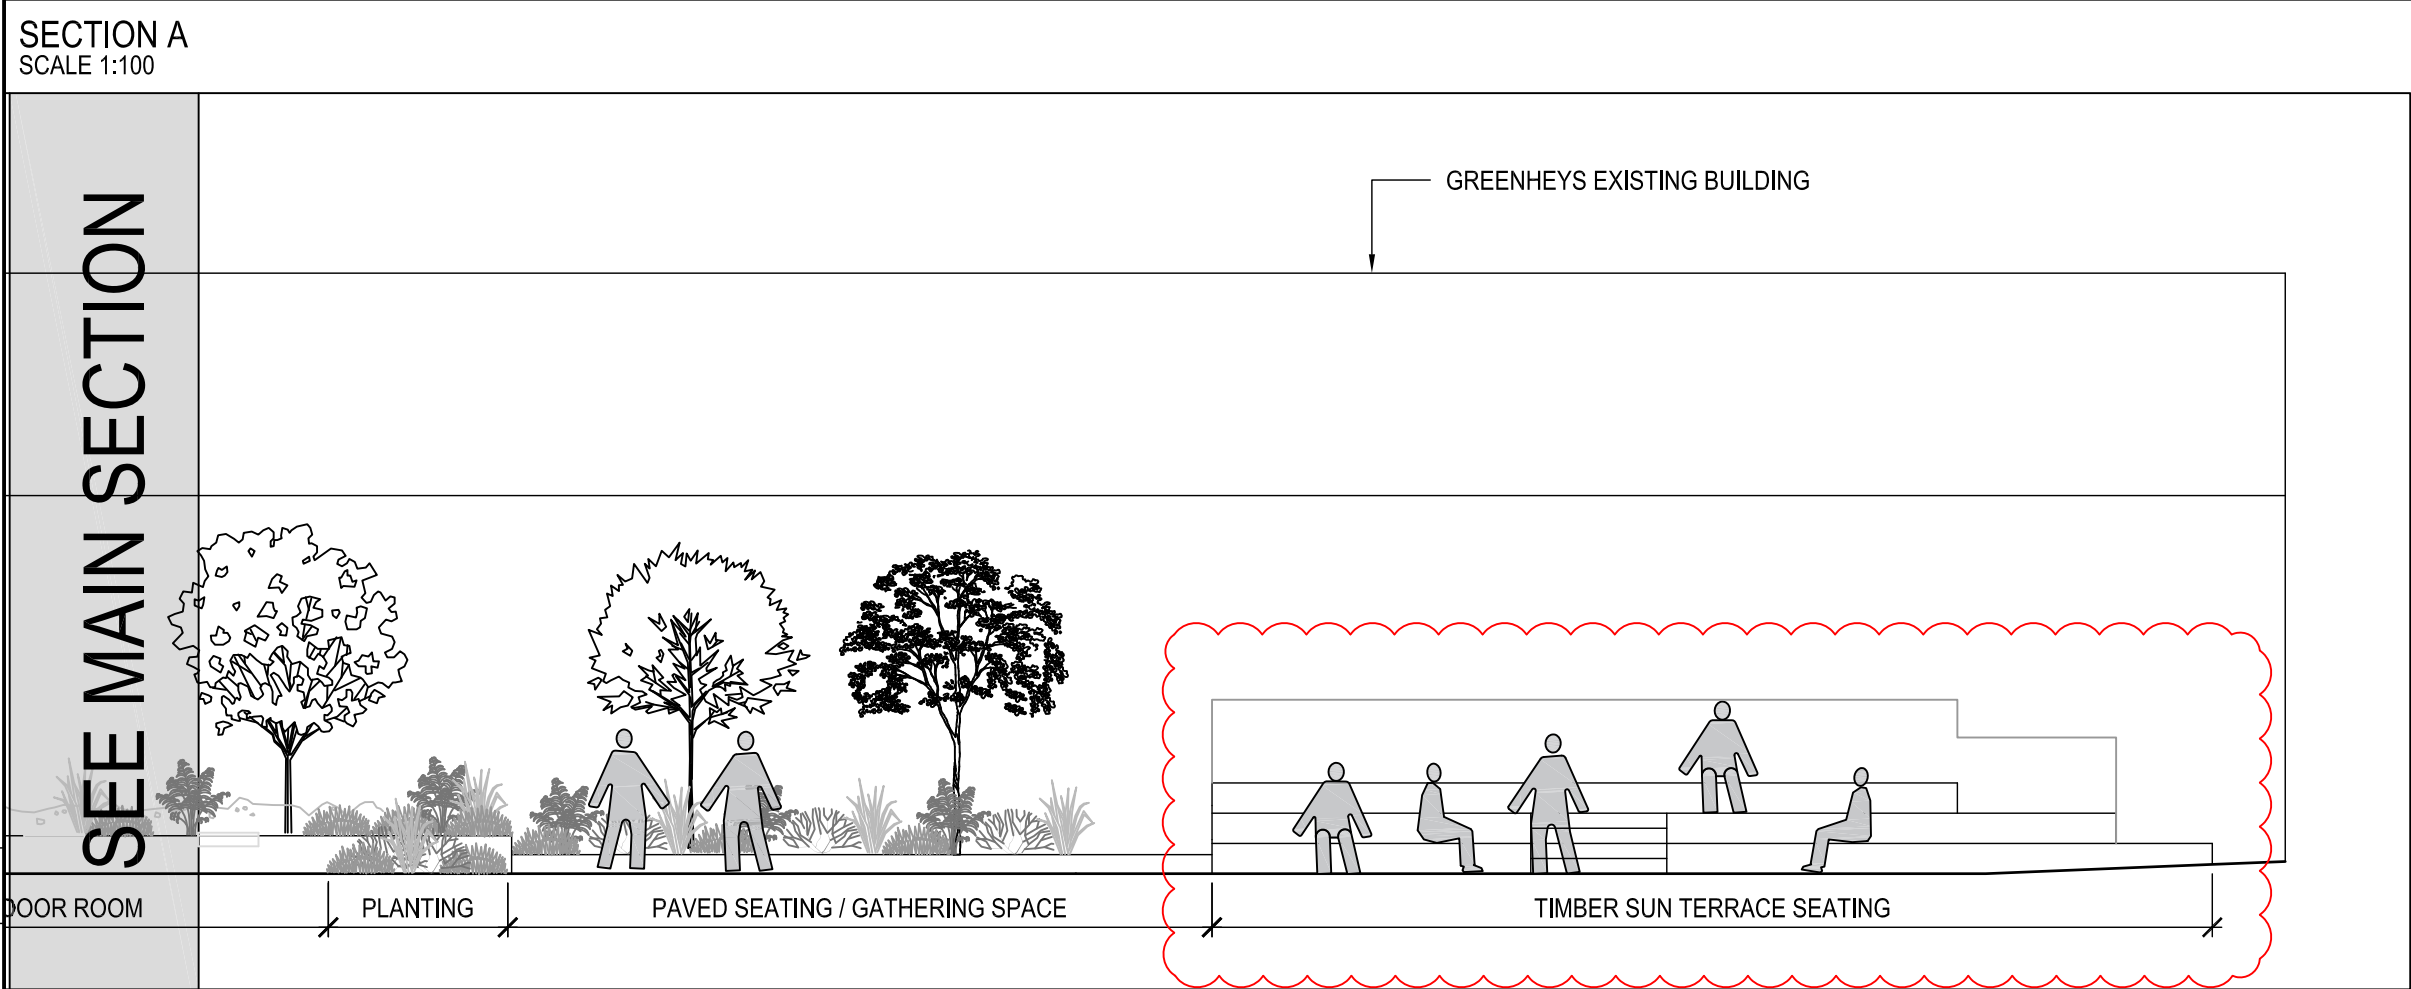

C02	SECTIONS C AND D UPDATED TO REFLECT CHANGES TO GA PLAN ALONG SOUTHERN BOUNDARY. SECTION J ADDED TO KEY PLAN. REAR PANEL INDICATED TO TERRACED SEAT ON SECTION A.	MP	JF	02.11.21
C01	ISSUED FOR CONSTRUCTION.	MP	JF	08.03.2021
F	UPDATED FOR FINAL STAGE 4 ISSUE	LJ	JF	31.01.2020
E	INTERIM STAGE 4 ISSUE	CZ	DAW	12.12.19
D	BUILDING FFL RAISED BY 150mm	CZ	DAW	11.09.19
C	EXISTING TREES RELOCATED	CZ	DAW	11.09.19
B	STAGE 3 COMMENTS AND CHANGES INCLUDING: BUILDING AMENDS, NEW SERVICE AREA ACCESS, RED LINE BOUNDARY, TESLA COMPOUND AREA, ADJUSTMENT TO ENTRANCE PLAZA	CZ	DAW	03.09.19
A	STAGE 3 DEVELOPMENT DESIGN	CZ	DAW	01.08.19
FIRST ISSUE		IF	DAW	21.05.19
REVISION	DESCRIPTION	DATE	BY	DATE



BDP.

11 Ducie Street
P.O. Box 85, Piccadilly Basin
Manchester M60 3JA
United Kingdom
T +44 (0)161 828 2200
F +44 (0)161 828 2235
www.bdp.com

MSP BASE Building
MANCHESTER SCIENCE PARKS

LANDSCAPE SECTIONS

SHEET 1 OF 2

BA-BDP-01-XX-ES-L-(9-JL)601

C02

SCALE @ A1
AS SHOWN

DATE MAY '19