Scale Bar & North Arrow

0 5 10 15 20m

SCALE 1:250

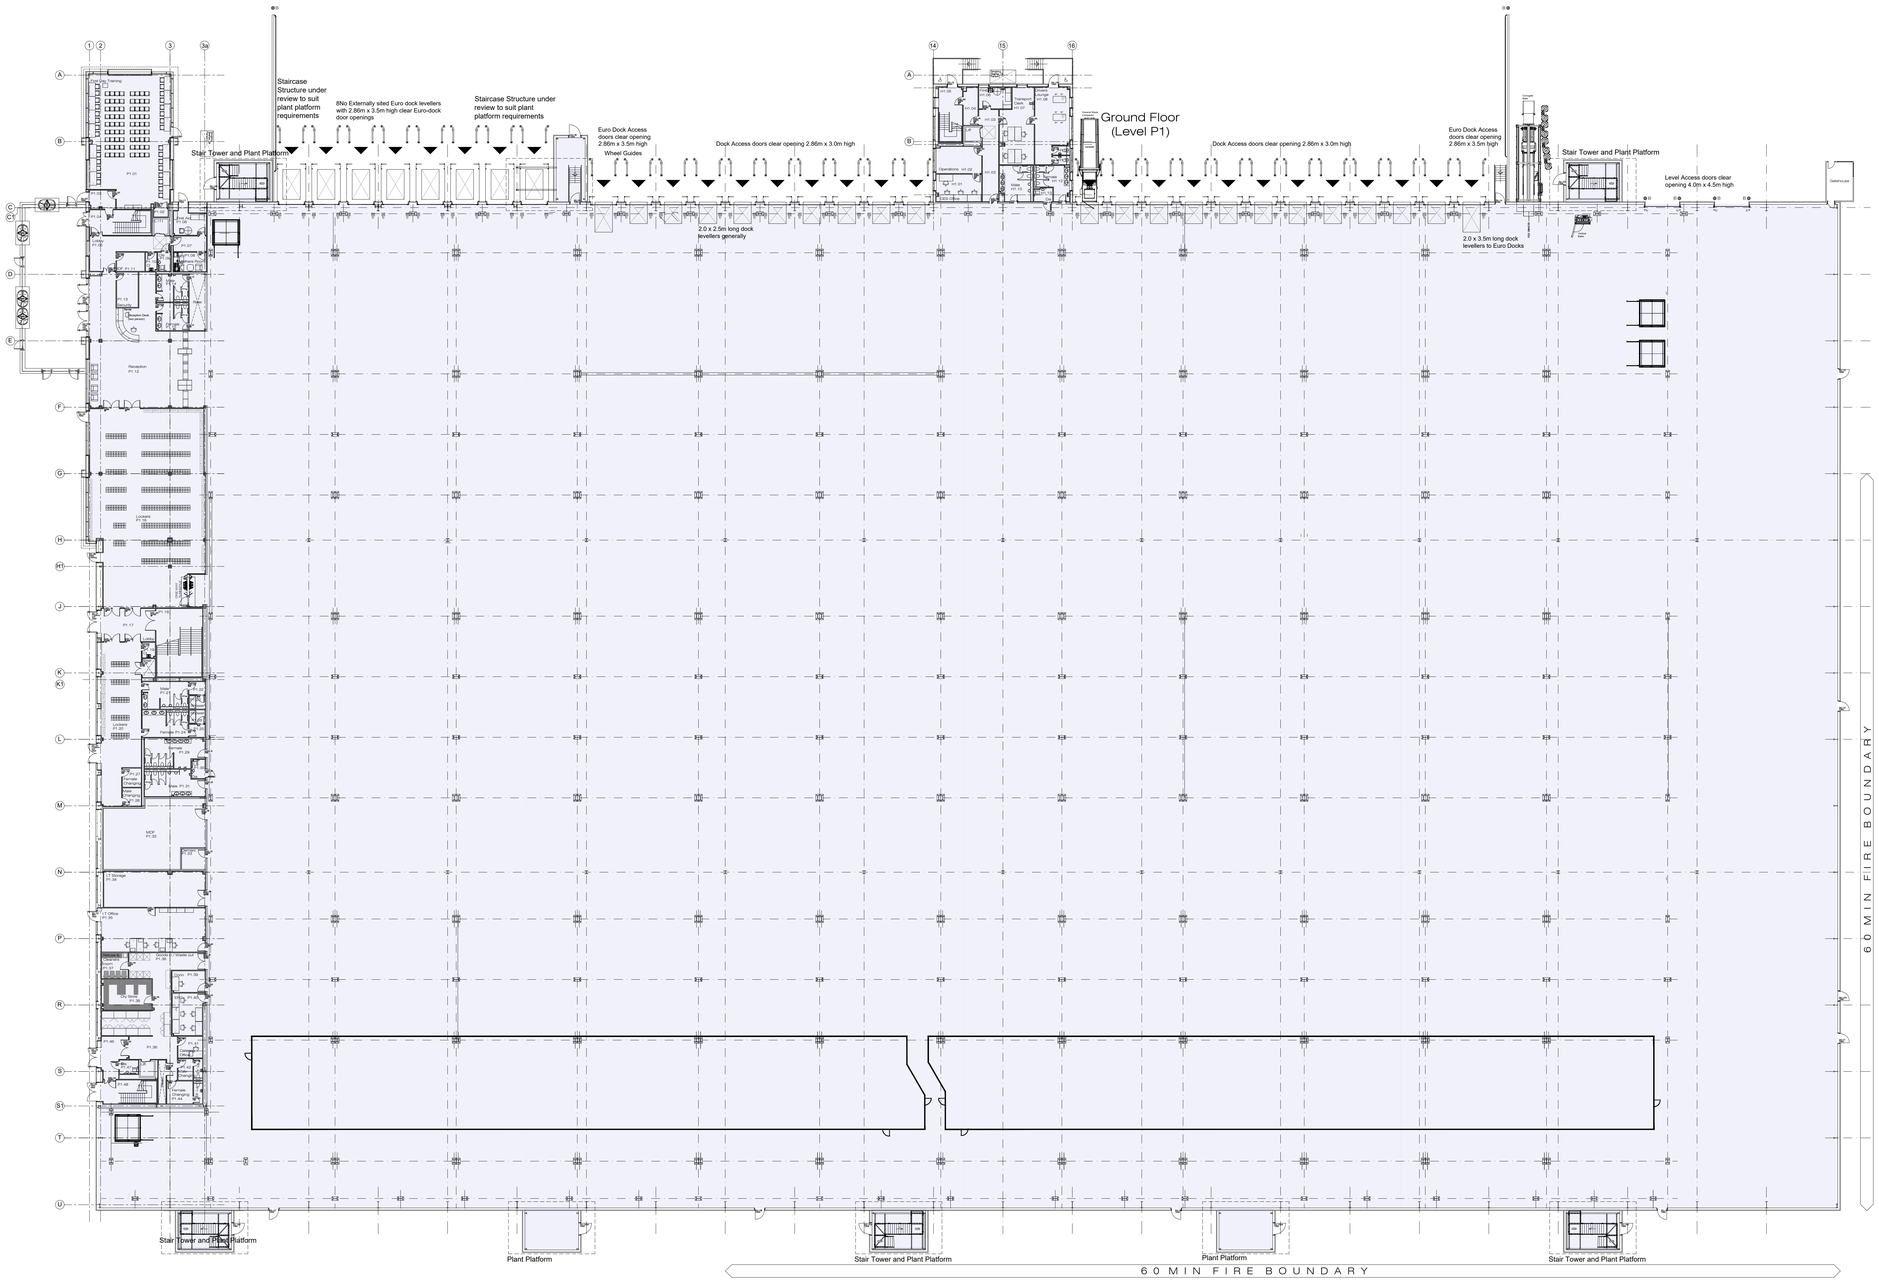

EXISTING GROUND FLOOR
1:250

Do not scale this drawing
ashton smith to be notified of discrepancies in figured dimensions
Contractors must check all dimensions from site
This drawing is copyright and is for use on this site only
This drawing is to be used solely for information as entitled
For other information refer to the latest revision of any cross referenced drawing

LOCATION PLAN:

NOTES:

REV	DATE	DESCRIPTION	DRAWN BY	CHECK BY

REVISIONS

PROJECT TITLE
MAN1
Plot 318, Sunbank Lane, Manchester

DRAWING TITLE
Existing Ground Floor Plan

RIBA STAGE	STATUS		DRAWN BY	CHECKED BY
N/A	Planning		RR	GC
SHEET	SCALE	DATE	SUITABILITY	REVISION
A0	1 : 250	09/11/2021	S0	P1

DRAWING NO.
21055 - ASA - XX - ZZ - D - A - 0003 _ (S0 - P1)

CLIENT

AshtonSmith
Beyond Design

Ashton Smith, Belvedere House, 2 Victoria Avenue, Harrogate, North Yorkshire, HG1 1EL
Tel: 01423 523882 Fax: 01423 565104
www.ashtonsmith.co.uk

JOB NO.
21055