
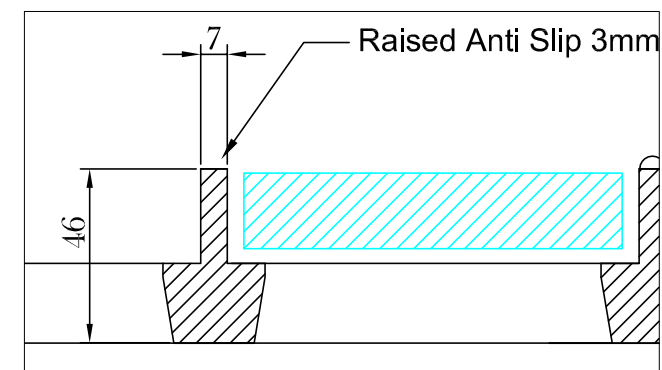


Replica Pavement Light - 1no as Below

Scale 1:10 @ A3

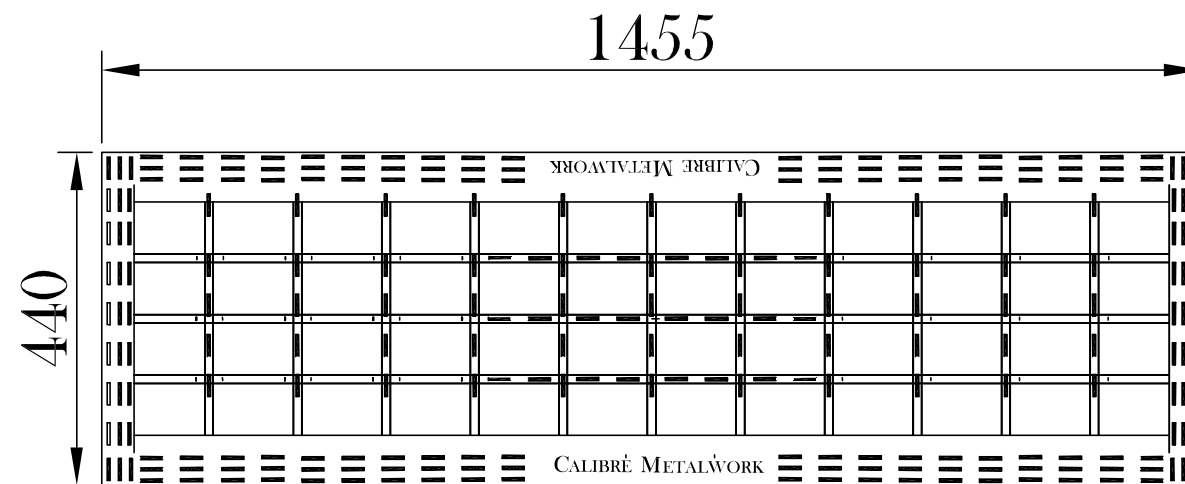

Scale 1:2 @ A3

Specification

SG Malleable Iron Casting
Original Casting Provided to Patternmaker - Original casting and details take precedence over dimensions on this drawing

Grille #2 is to be made in 1no piece

Rev-					CALIBRE Metalwork www.calibremetalwork.co.uk Hazel Knoll Farm, Torkington Road, Hazel Grove, Stockport. SK7 6NW Tel: +44 (0) 161 427 4603		Client : SAVILLS		Drawing Status: PRELIMINARY		
							Project : Churchgate House		Drawing Title : 19-139 Grille #2		
						Drawn: Steve Gort	Drawing No : Type 2 - 19-139 Rev. No : -				
						Date : 14/11/18 Scale : As Shown @A3					