


0m 1m 2m 3m 4m 5m


VISUAL SCALE 1:100 @ A3

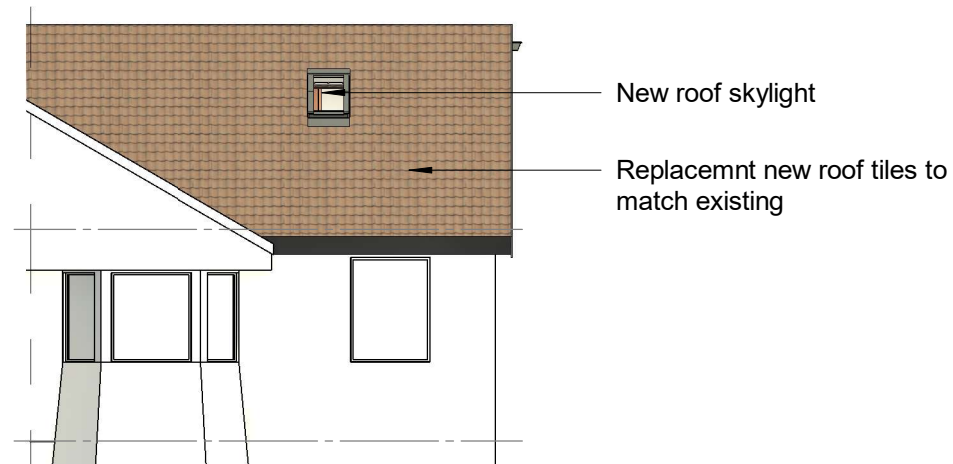


01-P-Elevation
1 : 100



02-P-Elevation
1 : 100

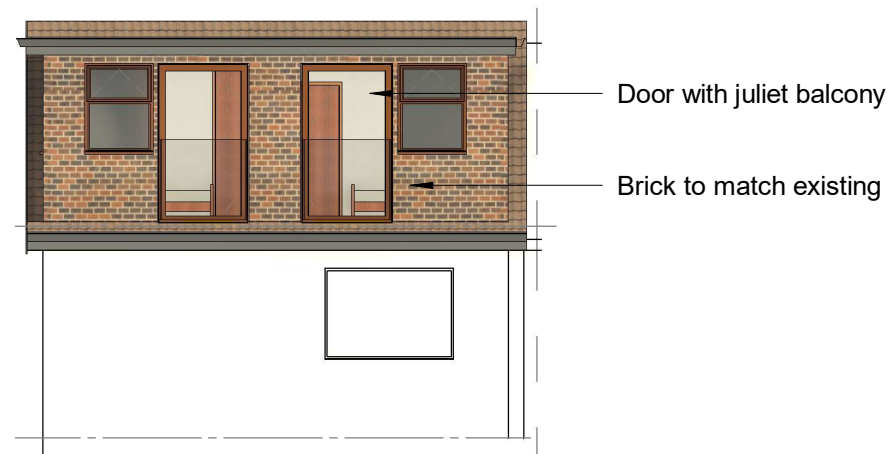

03-P-Elevation
1 : 100

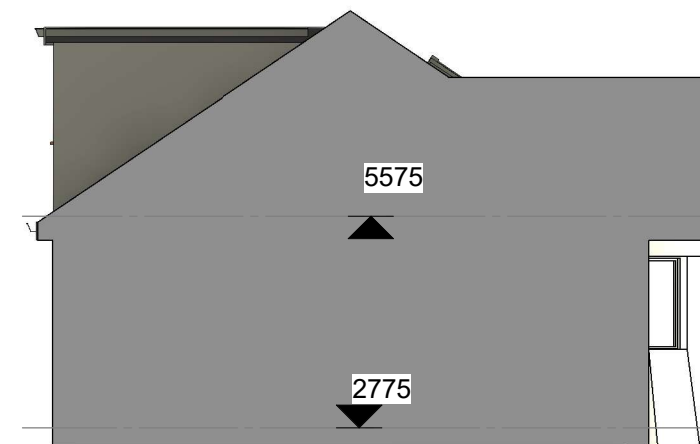

04-P-Elevation
1 : 100

COPYRIGHT © ALL RIGHTS RESERVED BY VIKAS ALYAS LTD. DO NOT SCALE FROM DRAWING. DRAWING INDICATES DESIGN INTENT ONLY. REPORT ANY DISCREPANCIES TO CLIENT / VA LTD. NOT TO BE USED FOR CONSTRUCTION UNLESS STATED SO. TO BE READ IN CONJUNCTION WITH OTHER DRAWINGS OR SPECIFICATION WHERE PROVIDED.

ARCHITEK
BUILDING DESIGN CONSULTANCY

0161 511 8479
vikas@architek.uk
916 Stockport Road, Levenshulme, Manchester, M19 3AB

No.	Description	Date
P1	Issue to Planning	01.12.2021

PROJECT		ADDRESS		CLIENT			
Loft Conversion and Roof Dormer Extension		23 Greenstead Ave, Cheetham Hill M8 0WR		Mr Akram Ullah			
		SHEET		Date 01.12.2021	Project number 2016	Scale (@ A3) 1 : 100	
Manchester City Council	PURPOSE OF ISSUE Planning	Proposed Elevations		Drawn by VA	DRAWING NUMBER		REV
				Checked by VA	A104	P1	