


36 MAYFIELD ROAD, MANCHESTER - M16 8EU

PROPOSED EXCAVATION TO BASEMENT LEVEL CREATING STAIRS AND NEW ENTRANCE


ALL MATERIALS TO MATCH EXISTING WHERE POSSIBLE

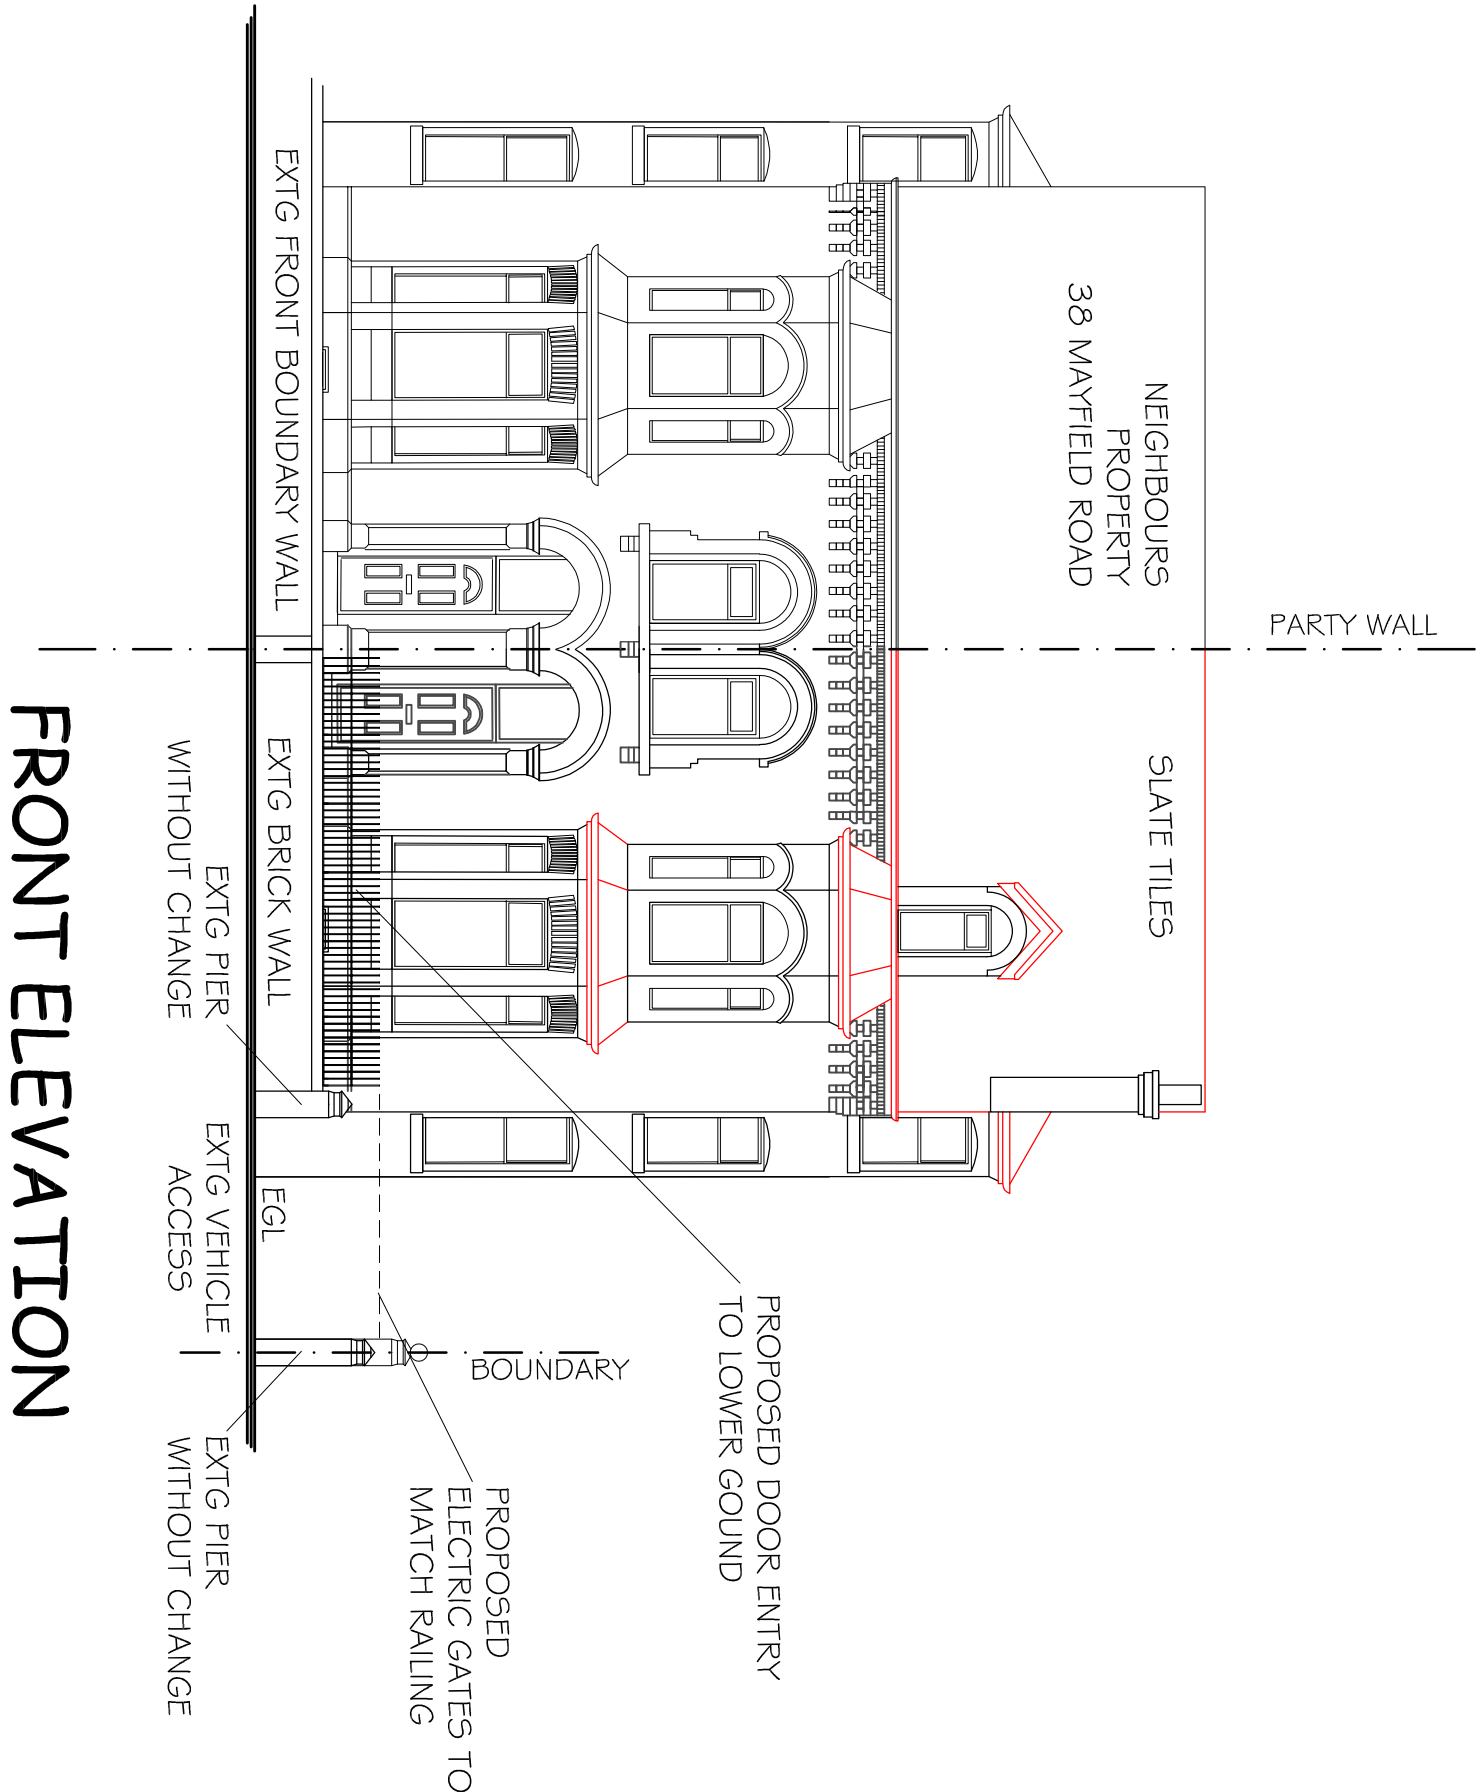

SCALE 1:100 @ A3 DRAWN JM - NOVEMBER 2021

DRG No. *APL 834 - P06 REV A*

PROPOSED ELEVATIONS AT BOUNDARY

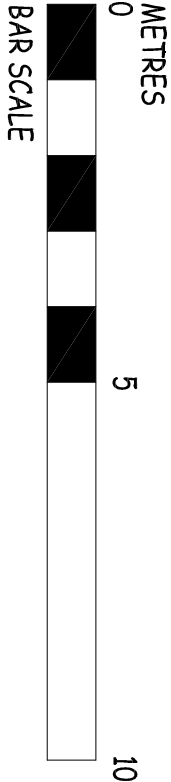

STRUCTURAL • ARCHITECTURAL

TEL: 01483 77 00 73

Email: info@abstract-plans.co.uk

Web: www.abstract-plans.co.uk