
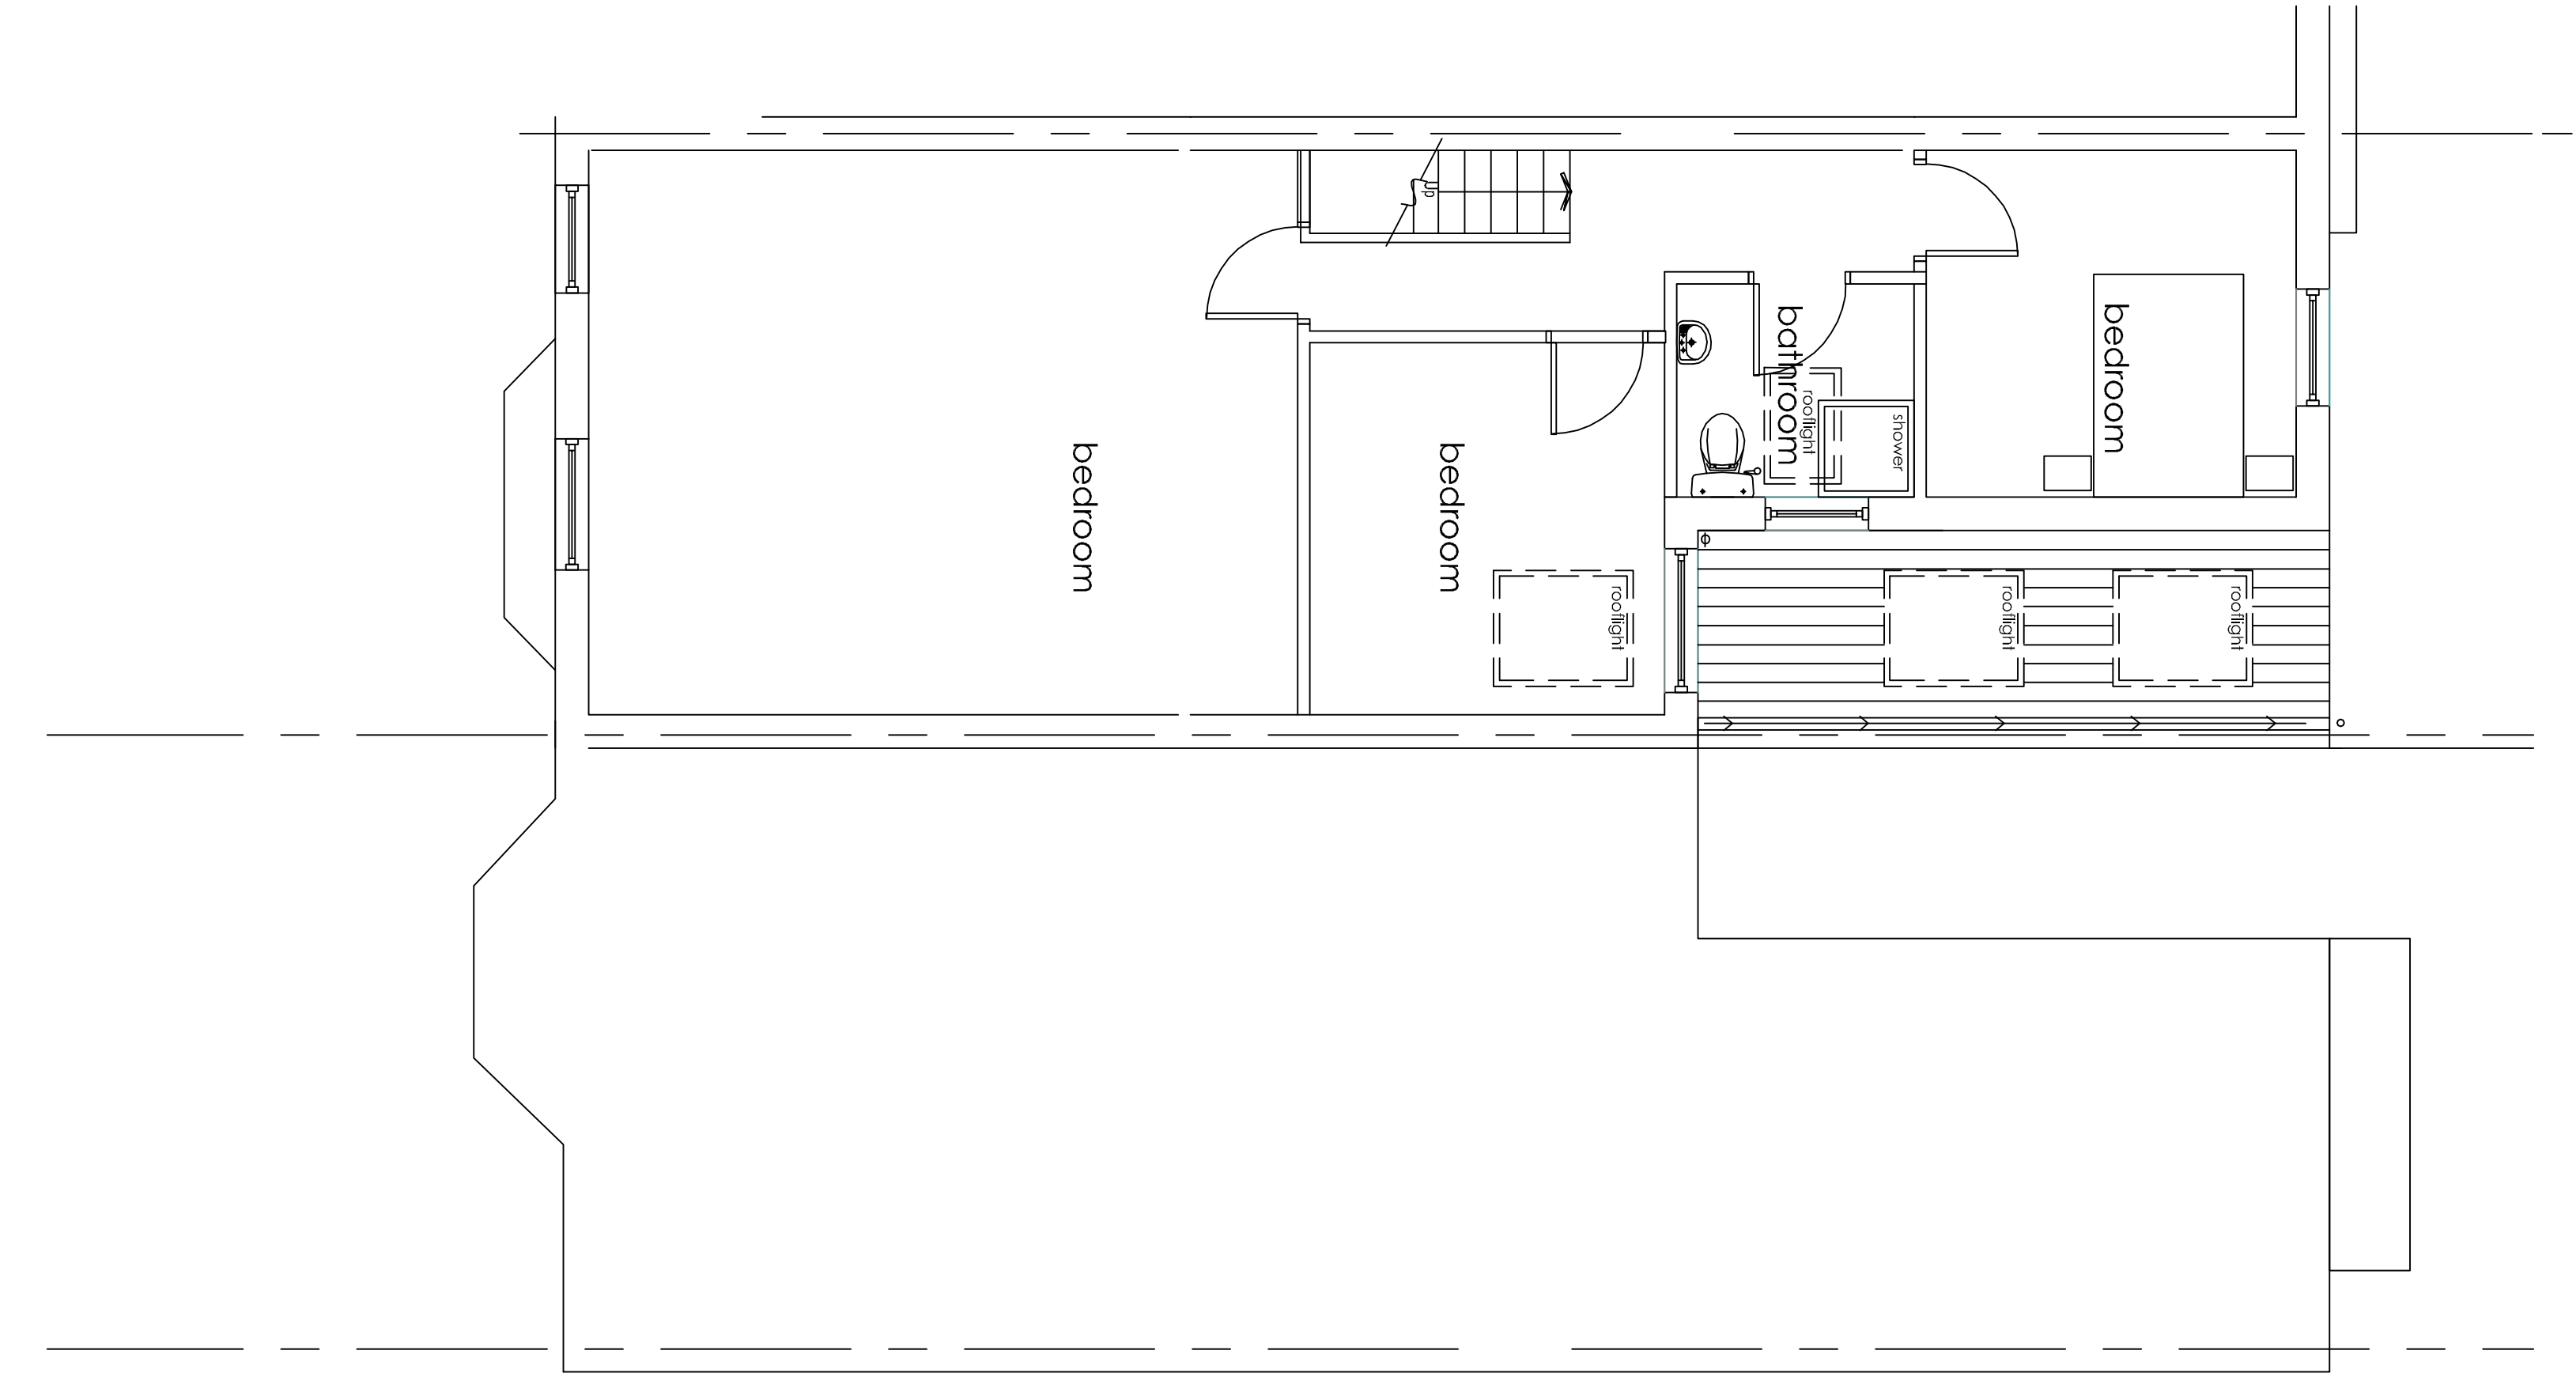


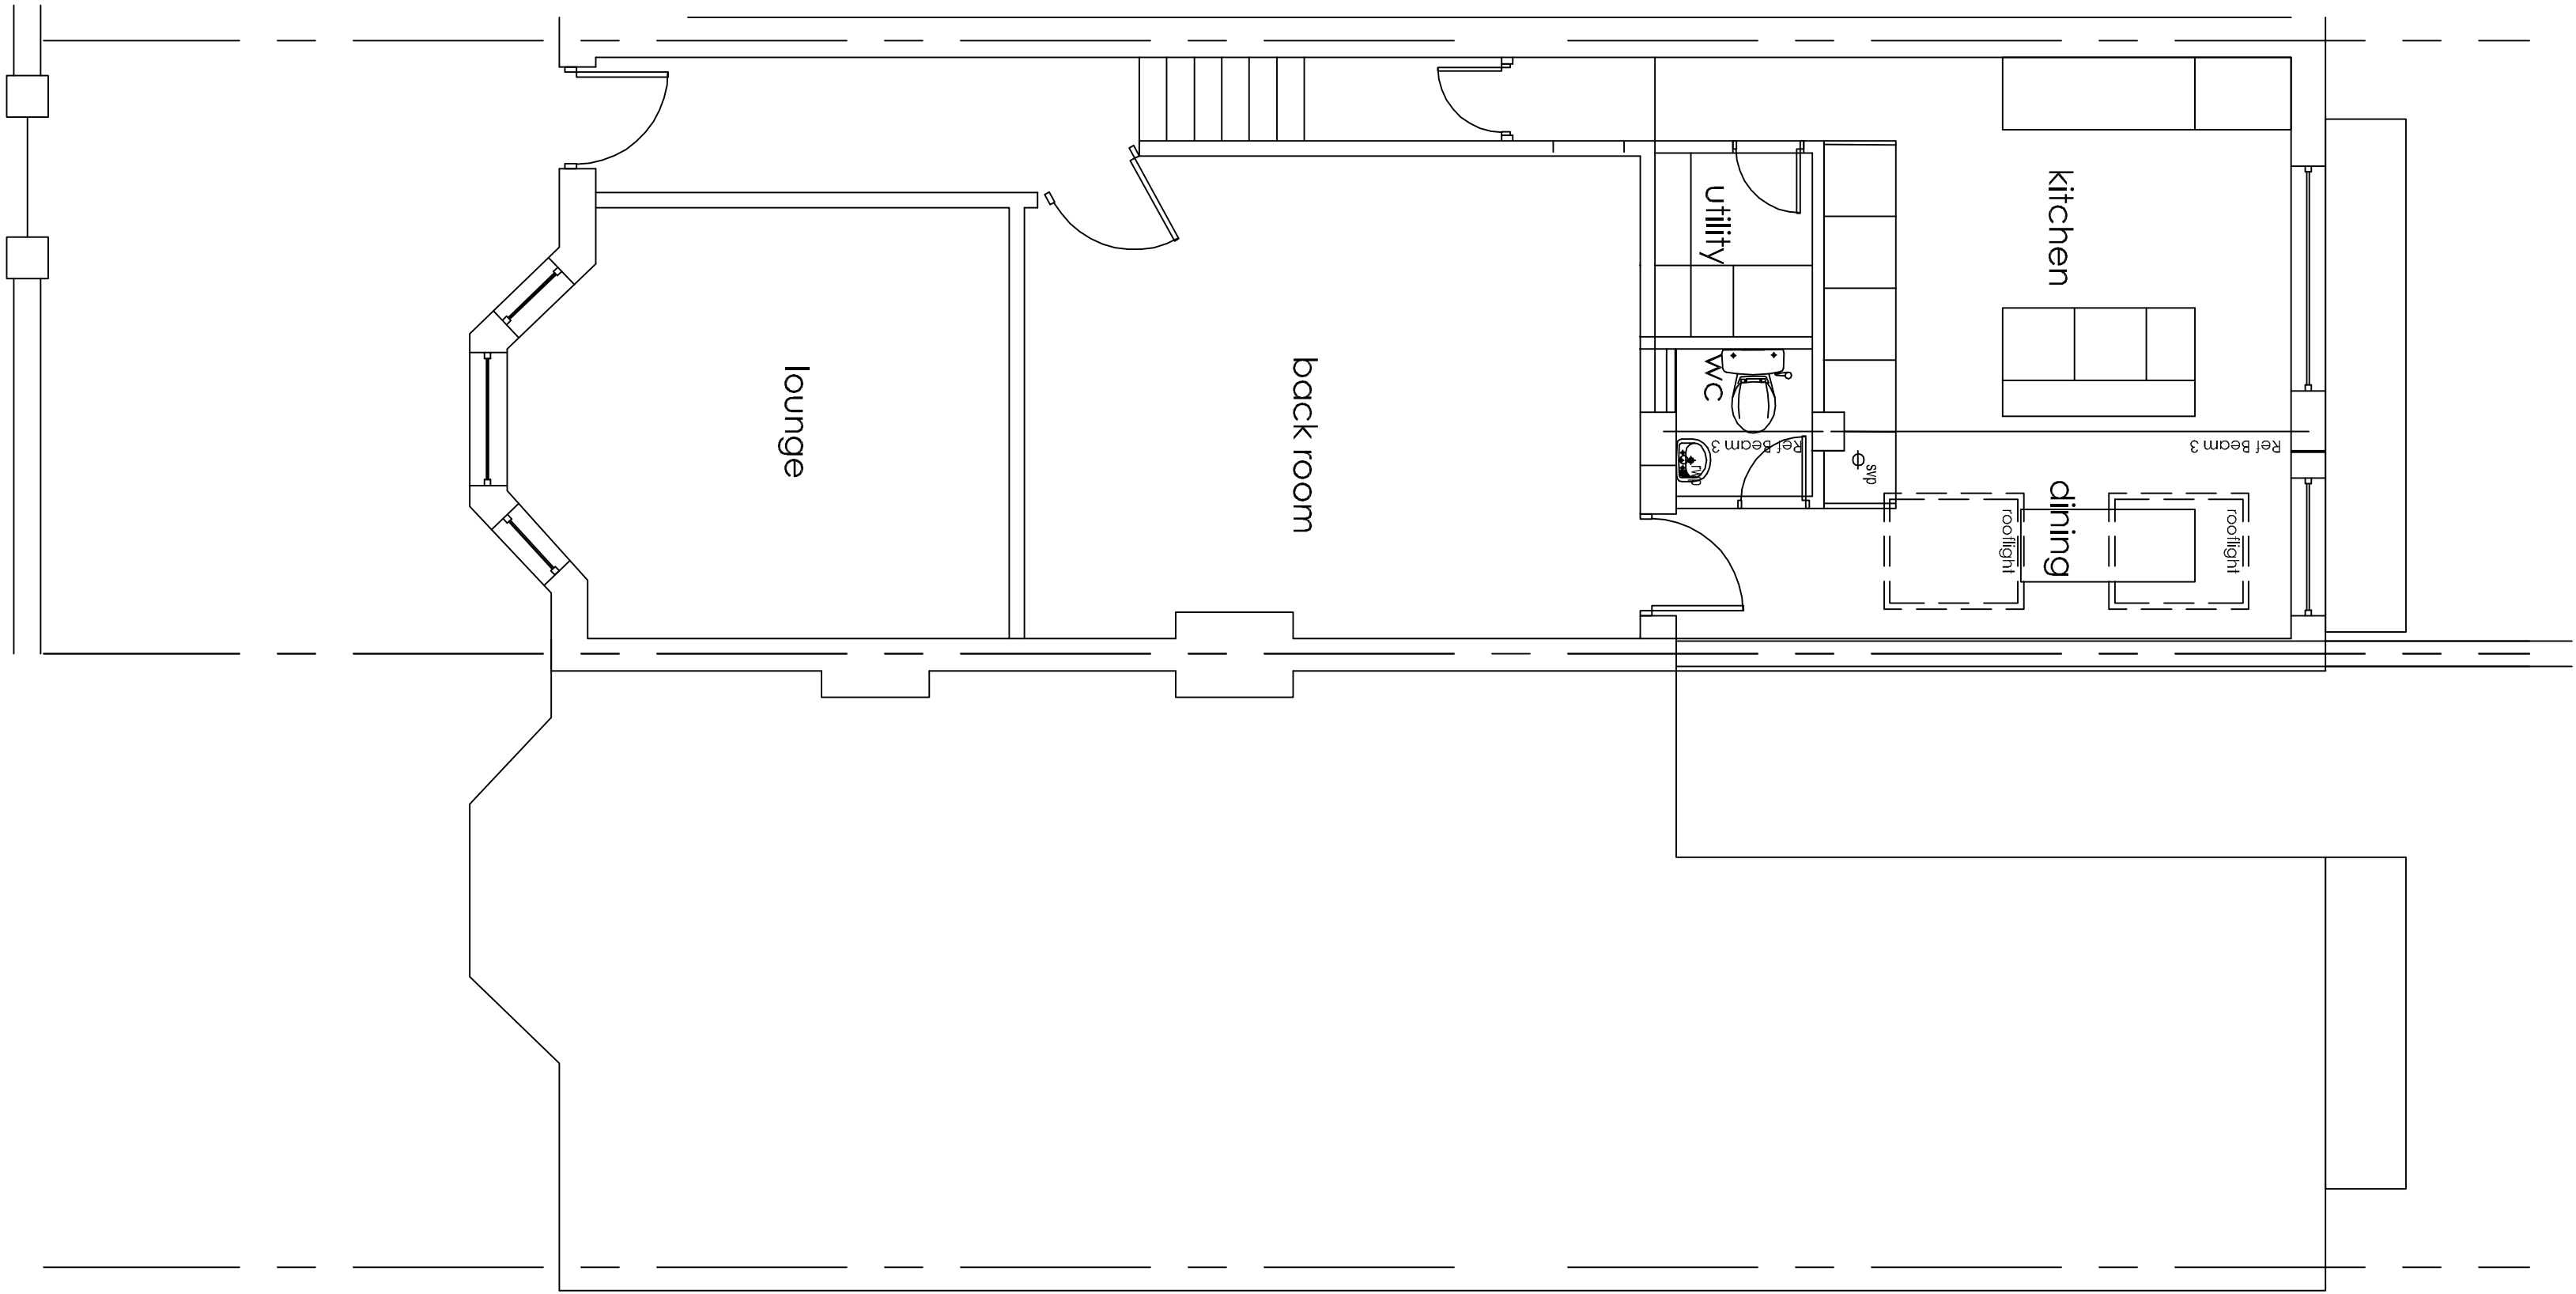

Client		SUE WRIGLEY	
Project Title		10 WILTON ROAD CHORLTON	
Drawing Title		ARCHITECTURAL LAYOUTS PROPOSED PLANS	
scale	1:50 @A1		
date	Nov 21		
drawn	DR		
checked			
job no.			
drawing no.	AL-10-003	rev	B