


- EXTERNAL
- Replace 1 x fascia signage with new specs "Button logo and purple background", refer to Option B - New Brand Refit - Fascia Sign - Face and halo illuminated Button Logo
 - Replace 1 x Projecting sing with new specs "Button logo and purple background", refer to Projecting Sign - Non illuminated detail provided
 - New opening hours signage with news specs "Button logo and purple background" refer to External Signs Option B (New fit) - Nameplate and Insert

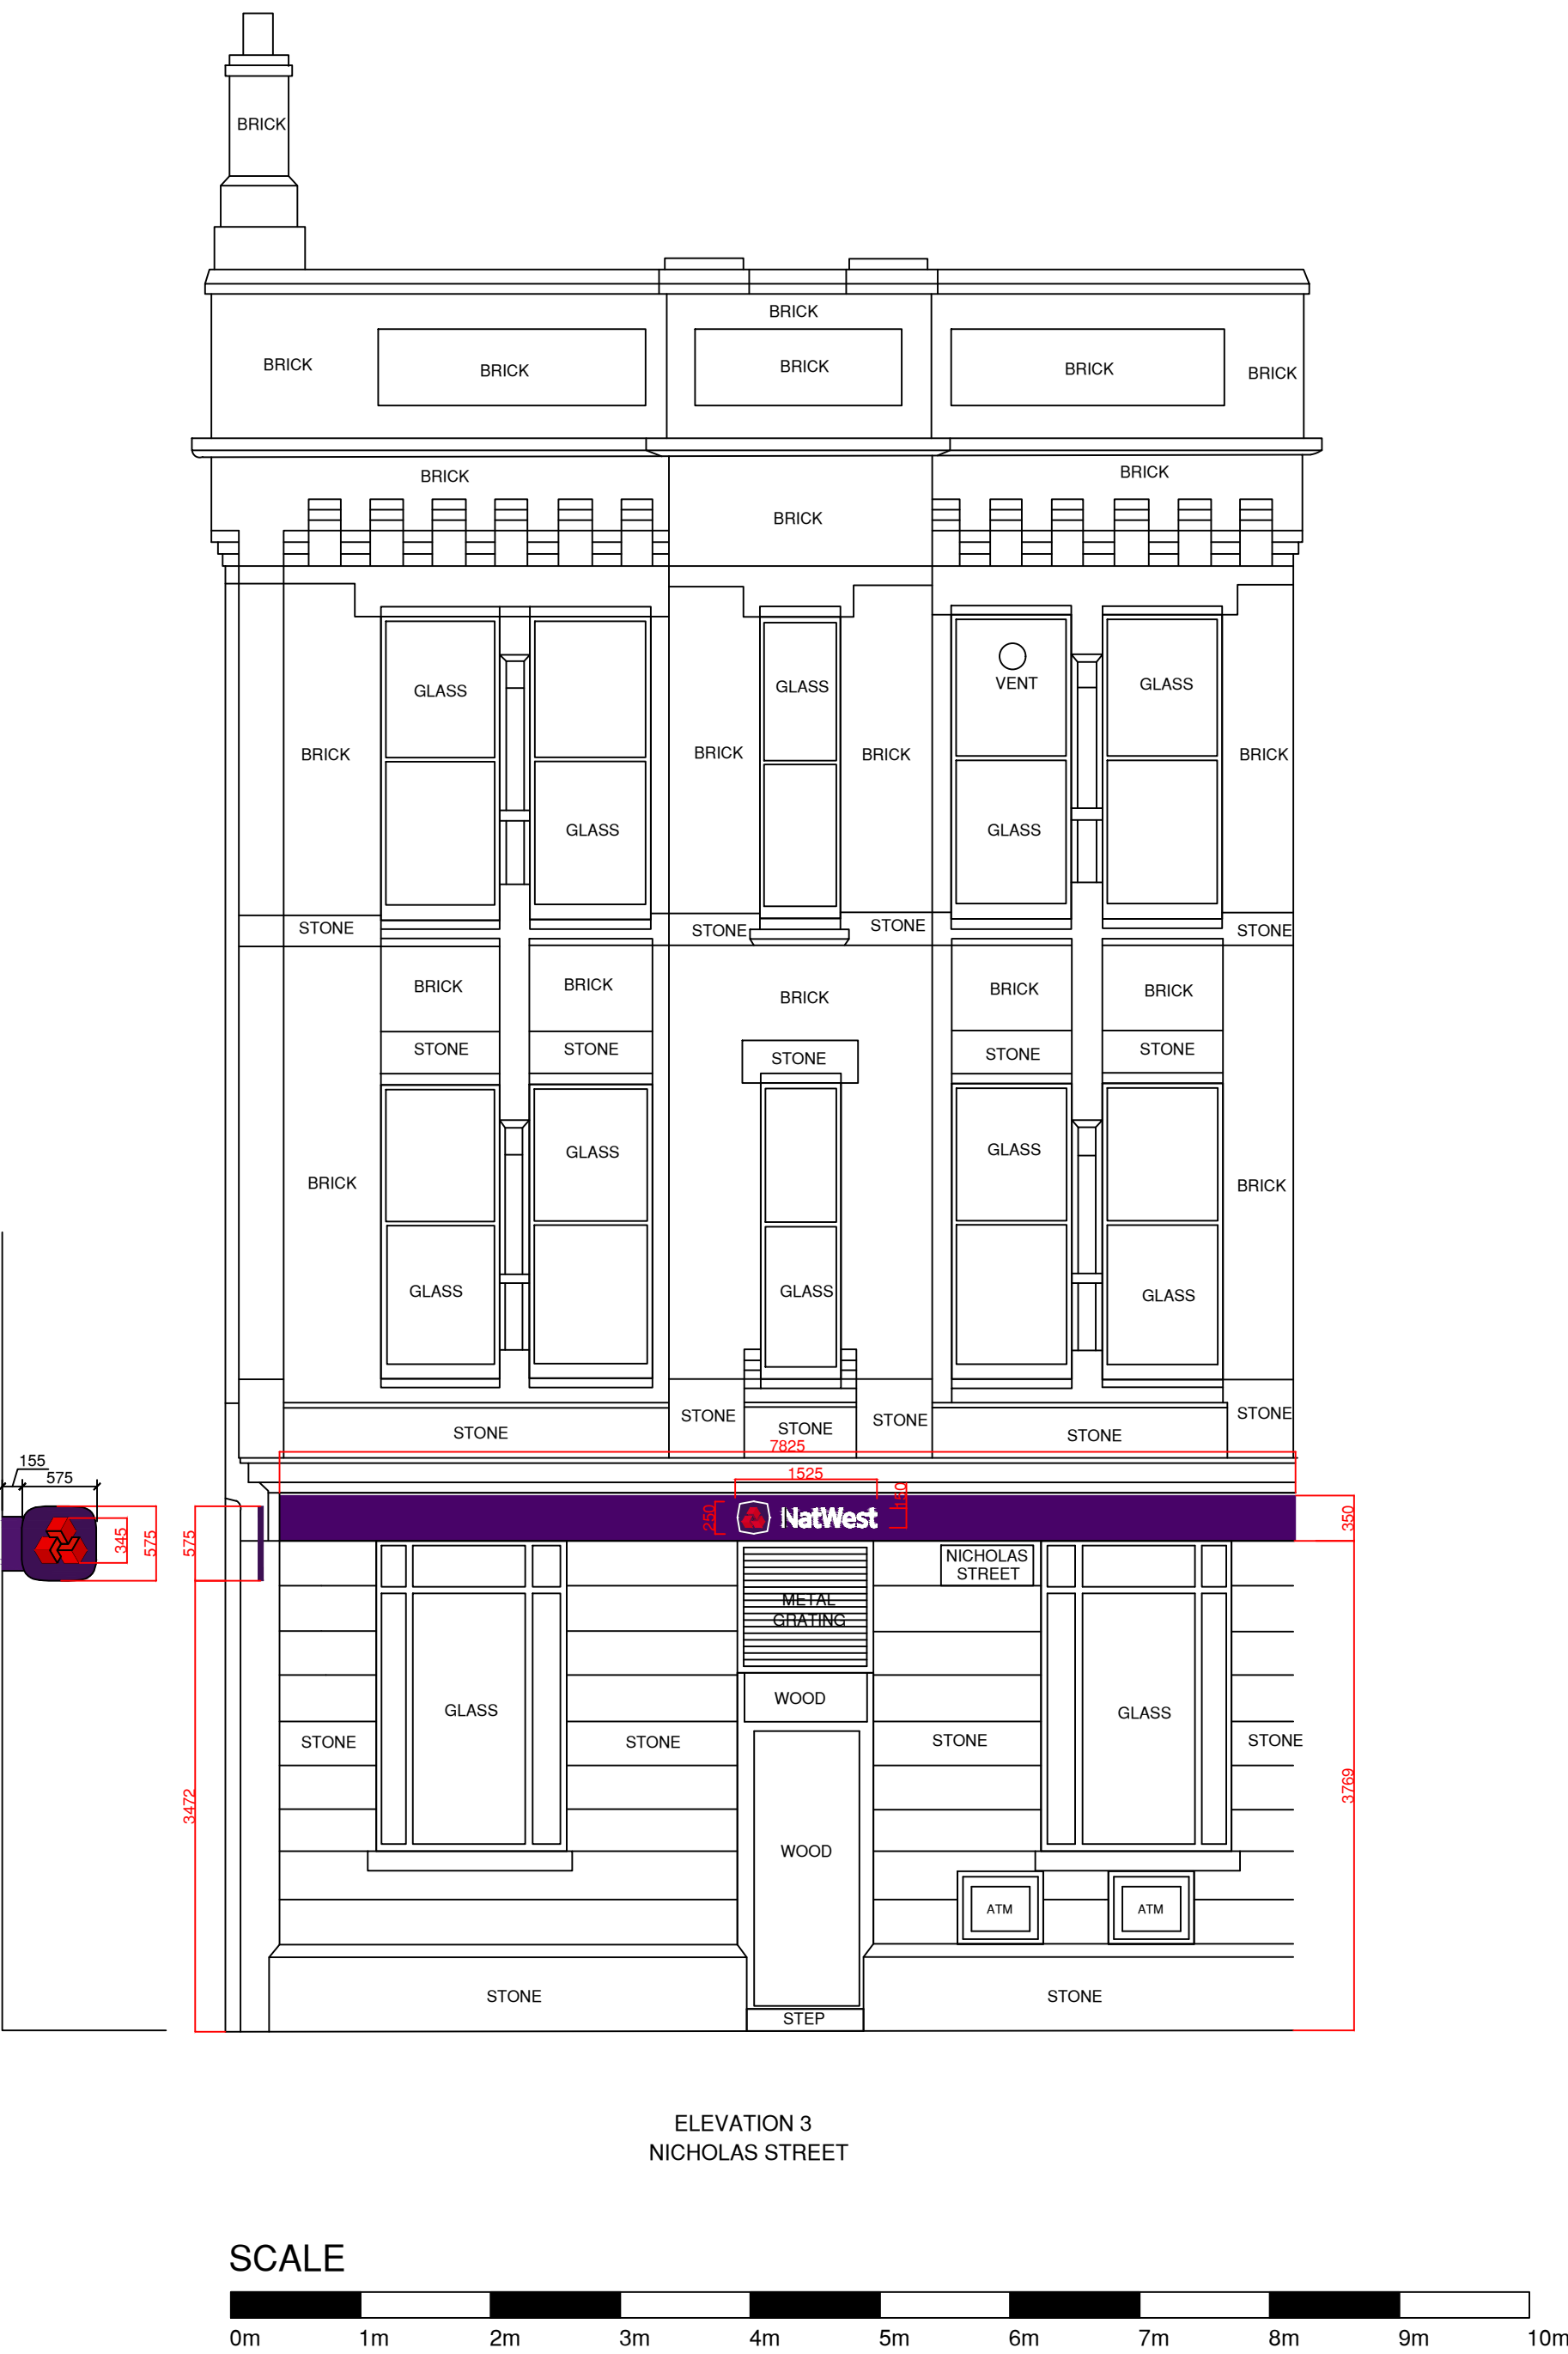

FOR PLANNING

Location & Property Strategy

This drawing is the copyright and property of The Royal Bank of Scotland plc. It must not be copied or published without written consent.

rev & description	A - occupancy	B - desting/deck number	C - ancillary furniture	D - structural	E - electomech services	F - cad admin	date
A							27.04.21
SOW Update							
B							27.07.21
CP PACK AMENDMENTS							
C							31/08/21
Signage Change							
D							30/09/21
SLICE GRAAPHIC REMOVED FOR PLANNING							
E							
PROJECTING SING AMENDED							

address

Manchester Portland St
60 Portland Street
Manchester
M1 4QT

ref no.

3326

sortcode

10696

description

External Elevation
As Proposed General Arragement
Spoke 2021

status

For Approval

IPMS1

sqm

IPMS2

sqm

IPMS3

sqm

scale

1:50 @ A1

brand

dm

JRS

date

19/04/2021

rbs drawing number

3326-G1P-E3

rev.

E