


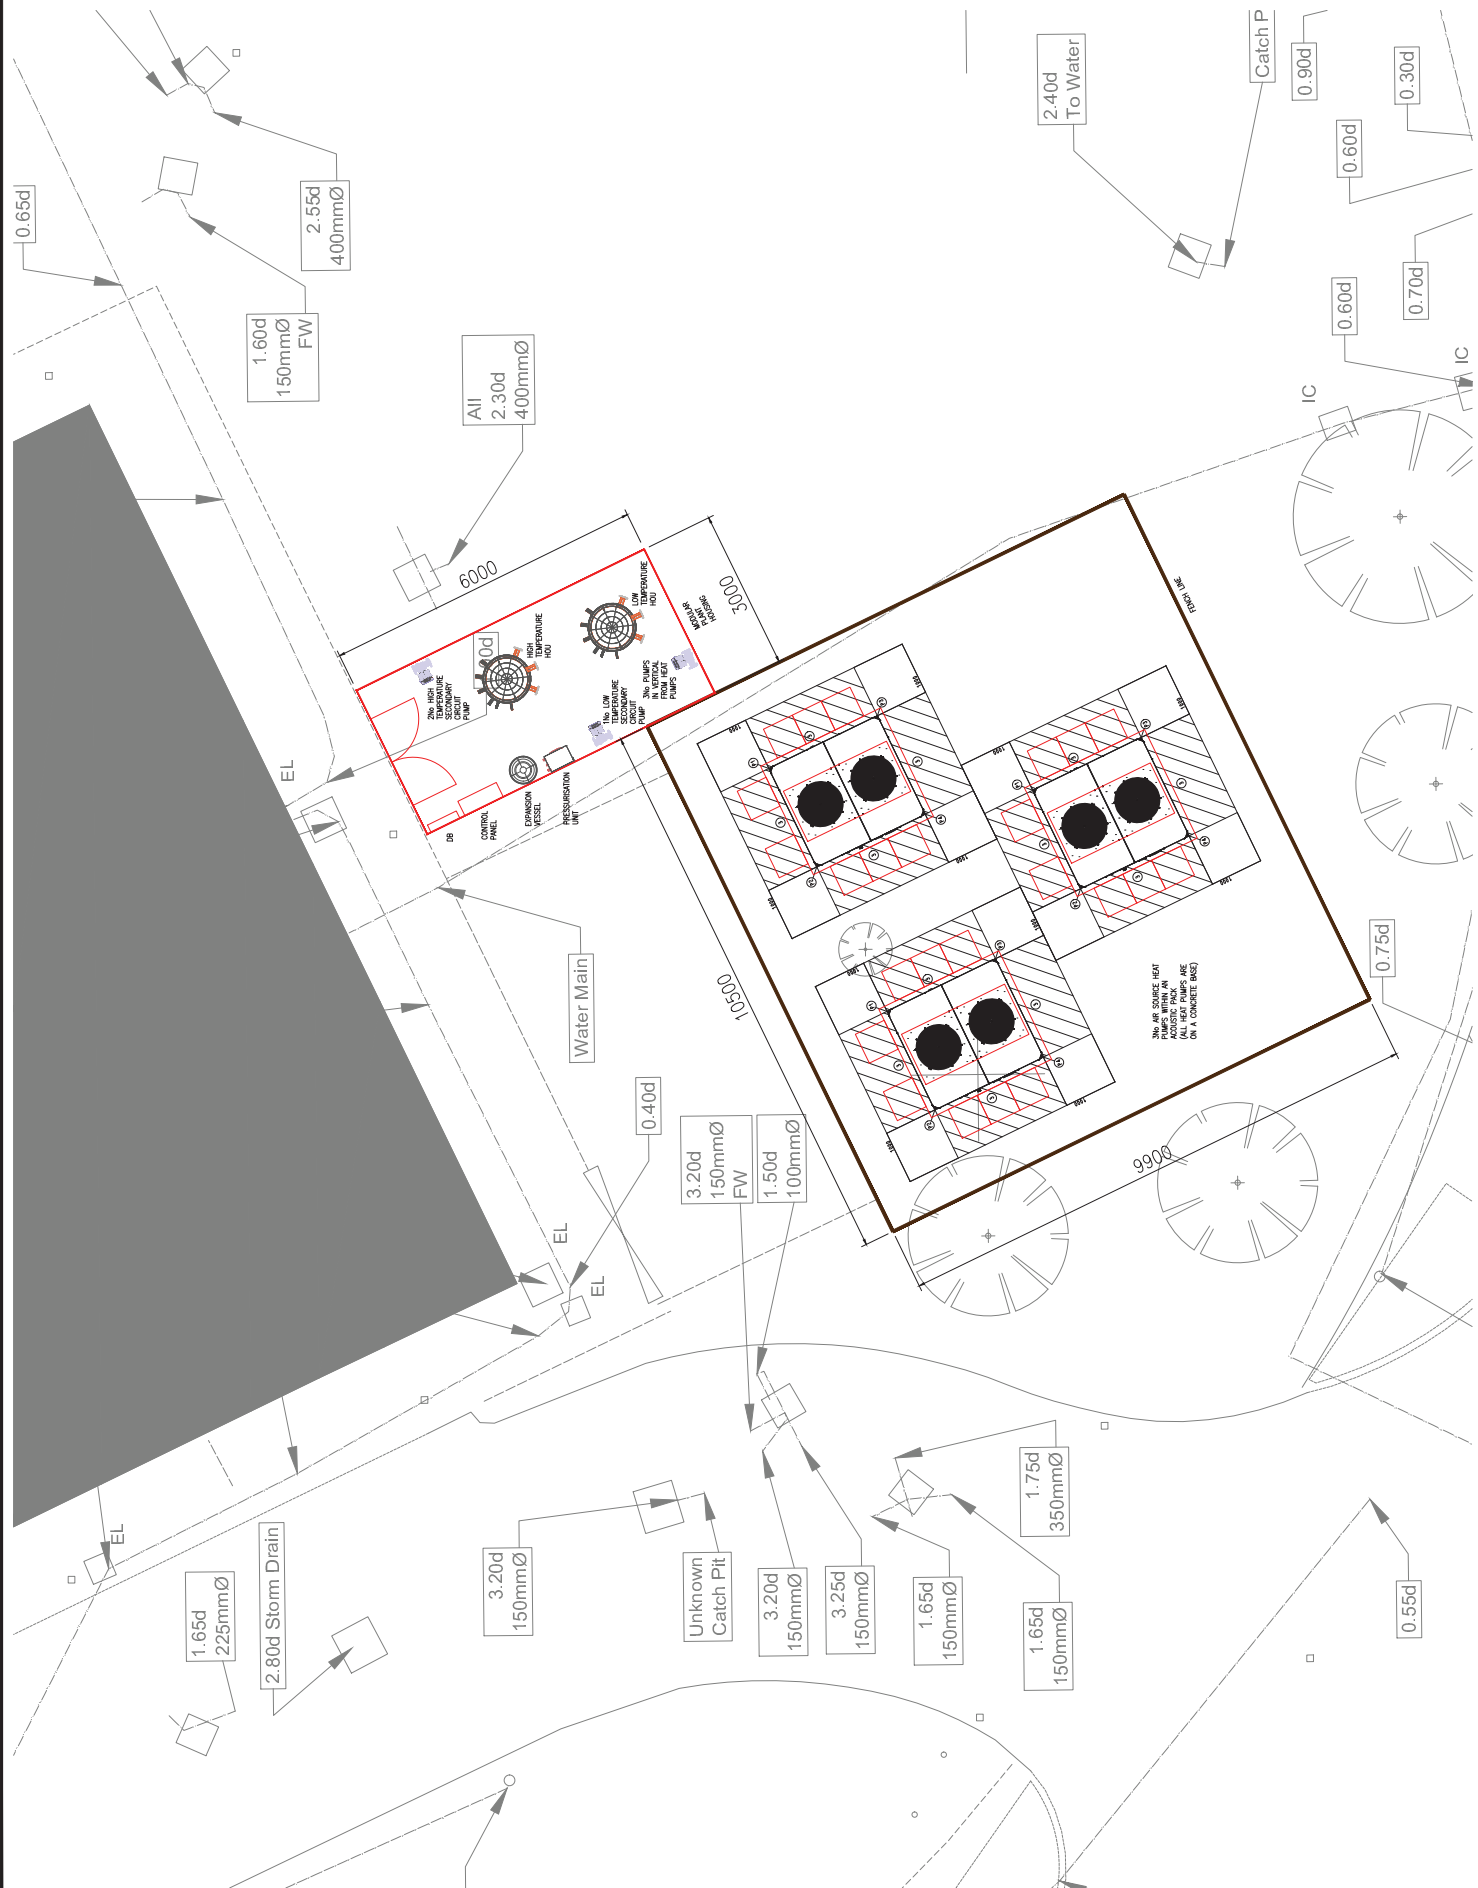

Project No.	1321	Project Name	East Manchester Leisure Centre	Client	DS
Drawn By	DS	Checked By	DS	Date	06/12/21
Scale	1:50	Revision	P01	Project No.	1321



**EAST MANCHESTER
LEISURE CENTRE**

**AIR SOURCE HEAT PUMP &
HOUSING LOCATION**

E
Enercare Ltd
21-23 Garside Road
Cheshire Stockport
SK8 1NZ

Drawn By	DS	Checked By	DS
Date	06/12/21	Revision	P01

EP2012e-ENR-SK-M-00-01