
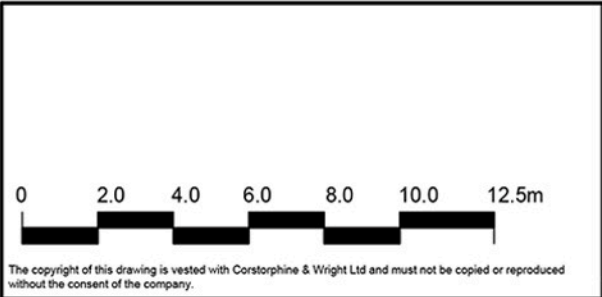


KEY			
1	Slate finish (or similar aproved)	8	Painted Timber door - (Mid-Grey - TBA)
2	Brickwork (Type 1 - TBA)	9	Recessed brickwork detail (Type 1 - TBA)
3	Brickwork (Type 2 - TBA)	10	Recessed patterned brickwork panel
4	Projecting brick coursing (Type 2 - TBA)	11	Aluminium flashing - (Dark Grey - TBA)
5	Aluminium framed glazed doorset (colour - dark grey - TBA)	12	Timber Fence & Gates
6	Aluminium framed glazed windows (colour - dark grey - TBA)	13	Stone head/sill
7	Aluminium composite cladding panel (colour - mid-grey - TBA)	14	Curtain wall glazing
		15	Brick header course (Type 2 - TBA)
		16	Accent brick banding (Type 2 - TBA)
		17	Vertical Bar Metal Railings & Gates

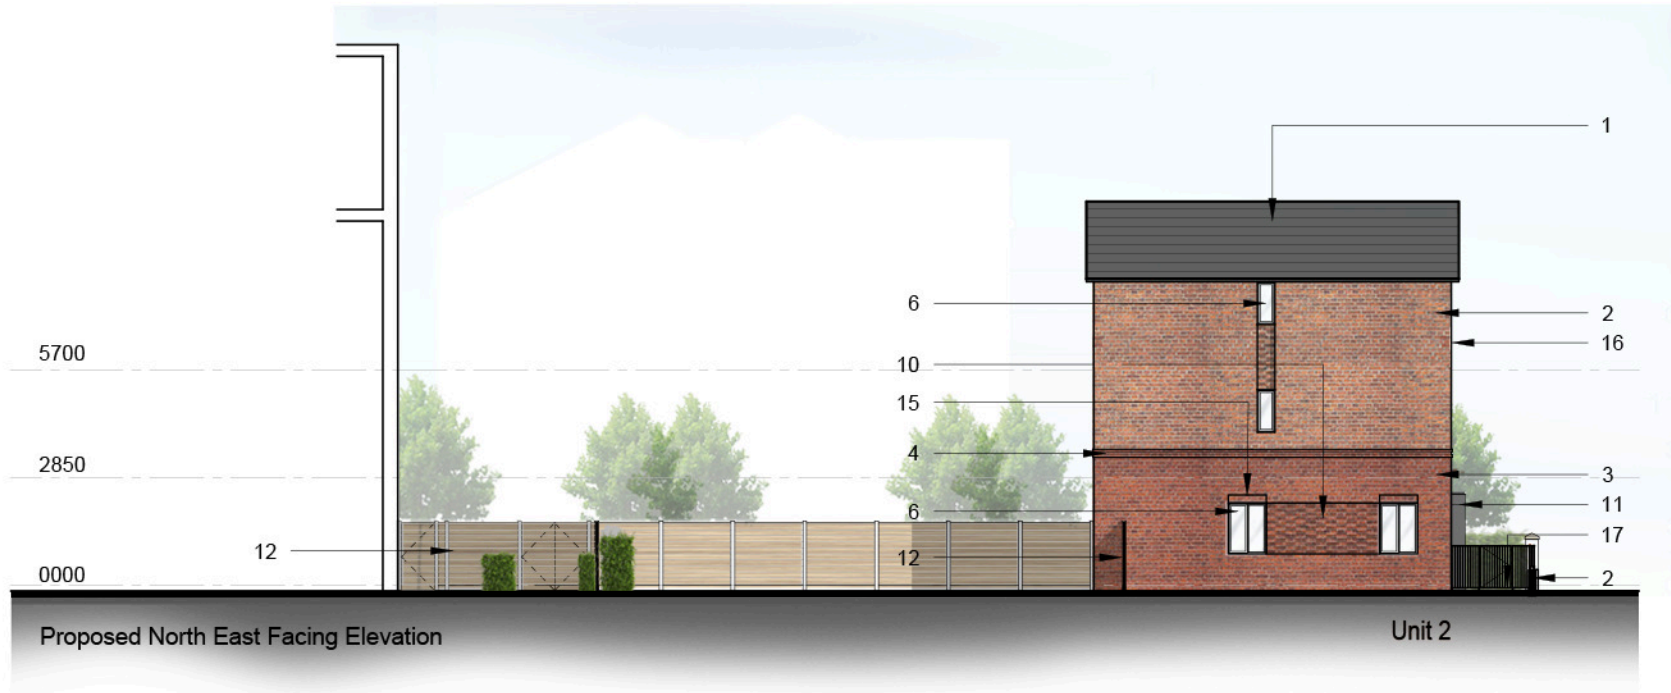

Rev.	Description	Date	Drawn	Chk.

Client
ZENO LIMITED

Project
DICKENSON ROAD
MANCHESTER

Drawing Title
PROPOSED ELEVATIONS
UNITS 1 & 2

Drawing Status
PLANNING

Corstorphine & Wright

Manchester Studio The Stables, Paradise Wharf, Ducie Street, Manchester, M1 2JN 0161 272 8100 corstorphine-wright.com				Revision P-02
Drawing No. 19584-0305				Date 18.02.2021
Drawn JAS	Checked LM	Paper Size A3	Scale 1:200	