

ALL DIMENSIONS ARE TO BE CHECKED
ON SITE WITH ANY DISCREPANCIES
REPORTED TO THE ARCHITECT PRIOR
TO THE WORKS BEING CARRIED OUT.

ALL WORKS ARE TO COMPLY WITH THE BUILDING REGULATIONS, BRITISH STANDARDS, CODE OF PRACTICE, AND ANY LOCAL STATUTORY REQUIREMENTS.

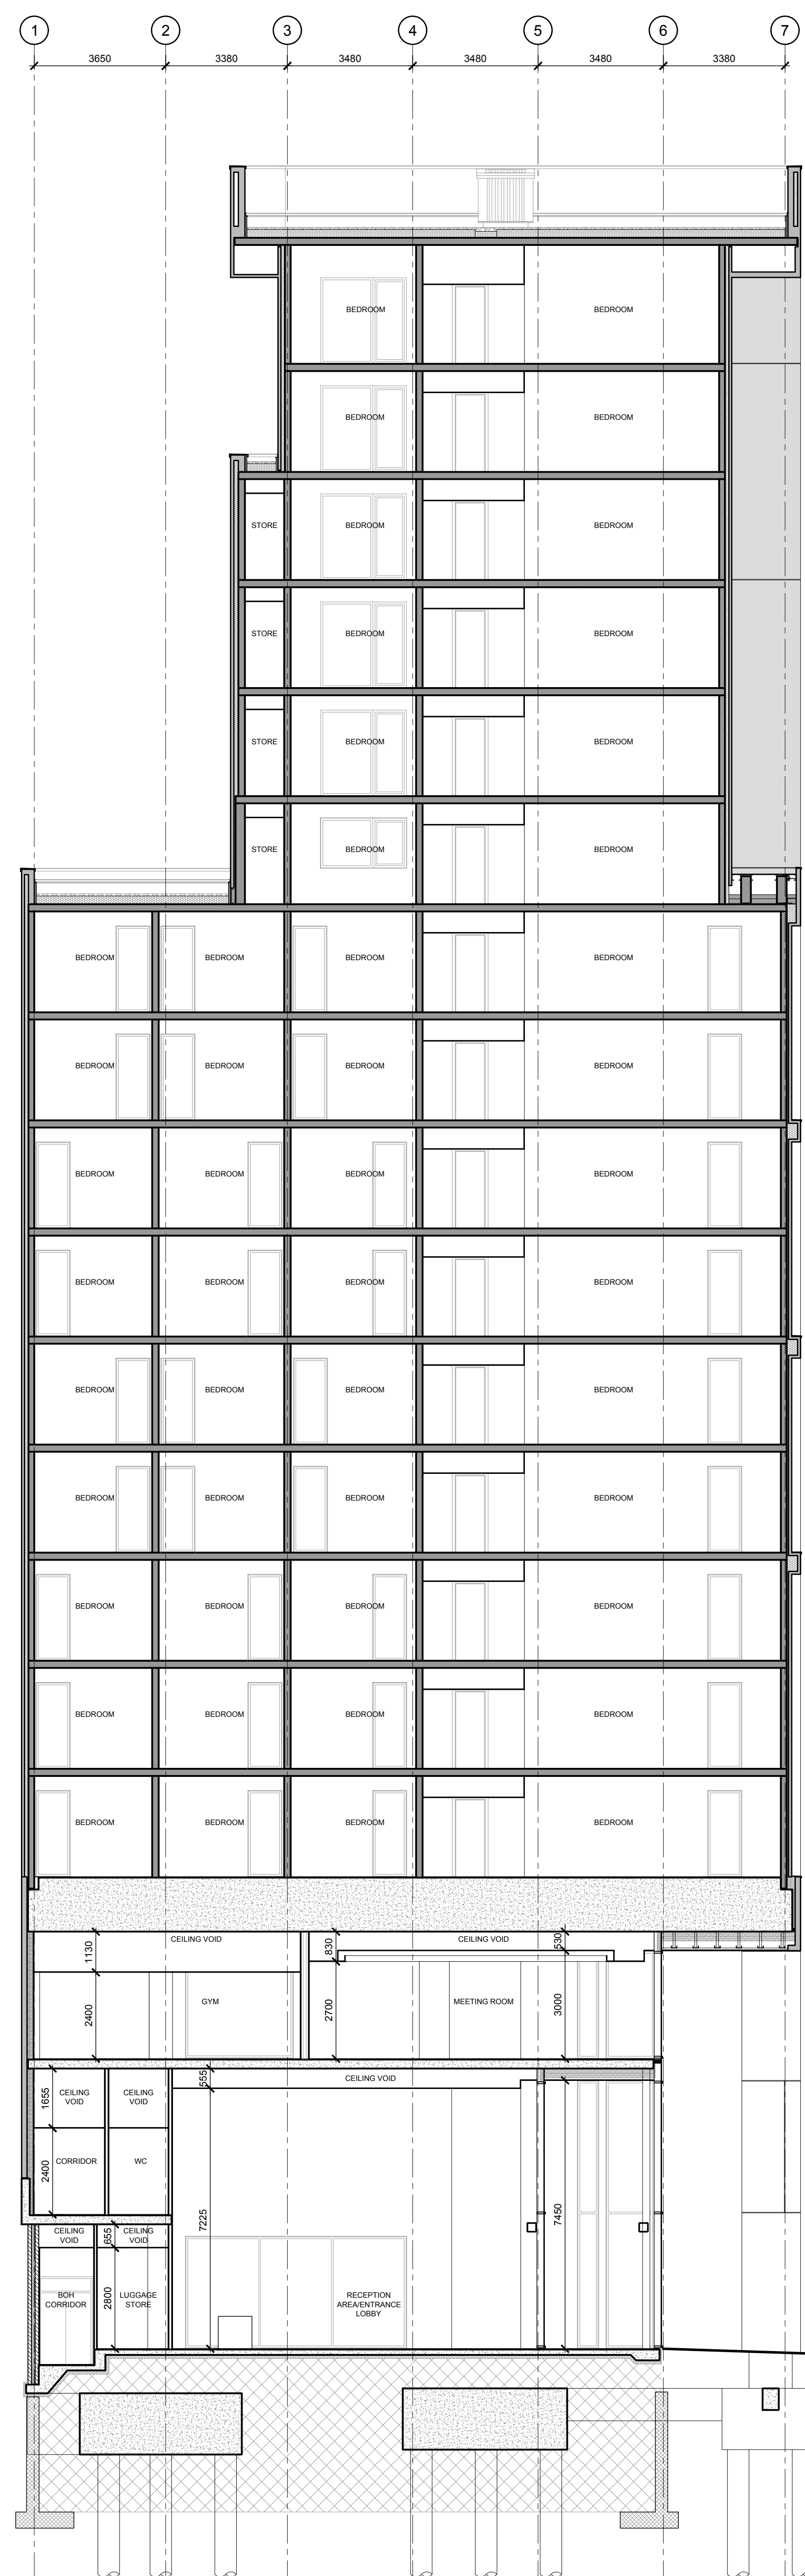
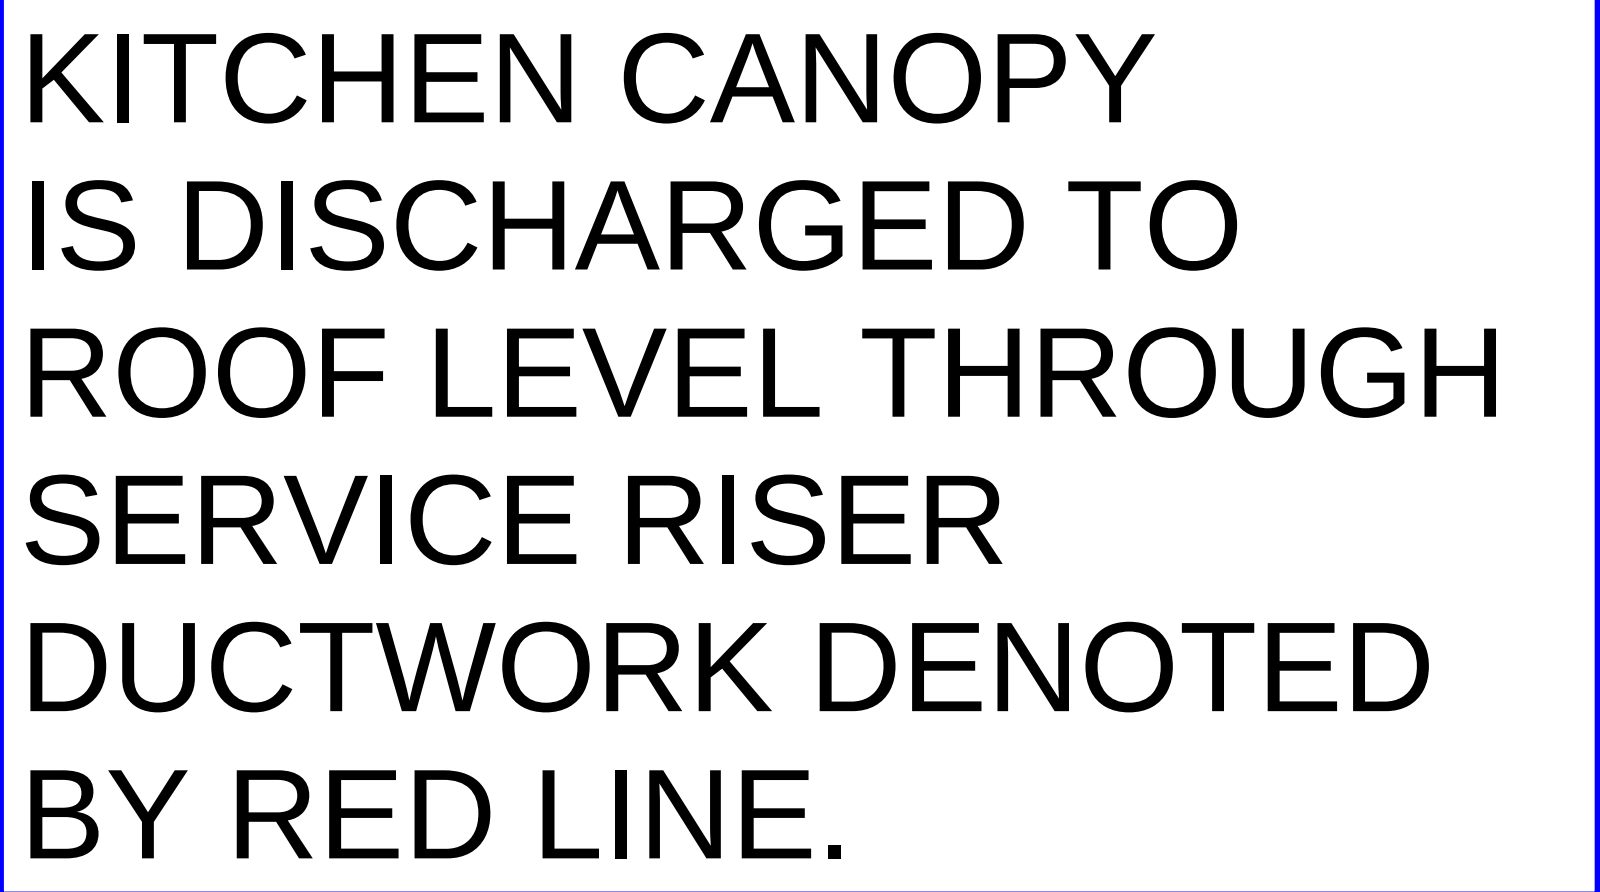
THIS DRAWING IS TO BE READ IN
CONJUNCTION WITH LEACH RHODES
WALKER ARCHITECTS GENERAL
ARRANGEMENT (L CODE) DRAWINGS,
TOGETHER WITH RELEVANT DETAILED
(A CODE) DRAWINGS AND
SPECIFICATIONS.

FOR ALL STRUCTURAL WORKS REFER
TO THE STRUCTURAL ENGINEERS
INFORMATION.

FOR ALL MECHANICAL AND ELECTRICAL
WORKS REFER TO THE MECHANICAL
AND ELECTRICAL ENGINEERS
INFORMATION.

FOR ALL ABOVE GROUND DRAINAGE
WORKS REFER TO THE PUBLIC HEALTH
ENGINEERS INFORMATION.

ALL PRODUCTS SPECIFIED ARE TO BE
INSTALLED STRICTLY IN ACCORDANCE
WITH THE MANUFACTURERS
RECOMMENDATIONS, SPECIFICATION
AND DETAILS.

[illegible]LeachRhodesWalker
Architects

info@lrw.co.uk | www.lrw.co.uk
50 Dearmans Place Manchester M3 5LH

Manchester **London** **Bucharest**
+44 (0)161 833 0211 +44 (0)207 2012160 +40 (21) 650 4024

PROPERTY ALLIANCE GROUP				
55 PORTLAND STREET MANCHESTER				
project no	drawing no	rev		
7684	L(20)24	Q		
description GENERAL ARRANGEMENT SECTIONS C-D, D-D & E-E				
scale	date drawn	drawn by	authorised by	
1:100 @ A0	27.04.18	MG	PS	
File: 7684-24-25-26-997-				