


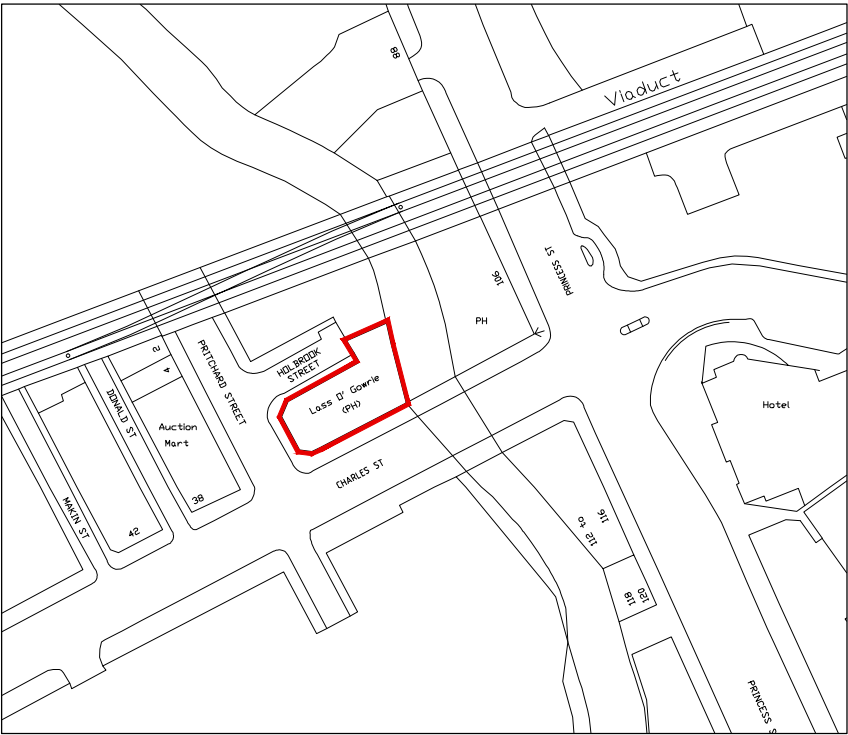

SITE LOCATION PLAN AS EXISTING



SCALE 1:1250



0161 428 0310
office@inventiveda.com
www.inventiveda.com
@inventiveda

PLANNING DRAWINGS

Rev	Description	By	Date
-----	-------------	----	------

INVENTIVE DESIGN ASSOCIATES
ARCHITECTURE & INTERIOR DESIGN

57 Station Road, Cheadle Hulme
Stockport, Greater Manchester SK8 7AA
Company Reg No: 9251414

LASS O'GOWRIE
36 CHARLES STREET,
MANCHESTER, M1 7DB for Greene King
LOCATION PLAN

DRAWN	AR	DATE	10-01-22	DRAWING NO.
SCALE	1:1250@A4	REV.		21110-OS