


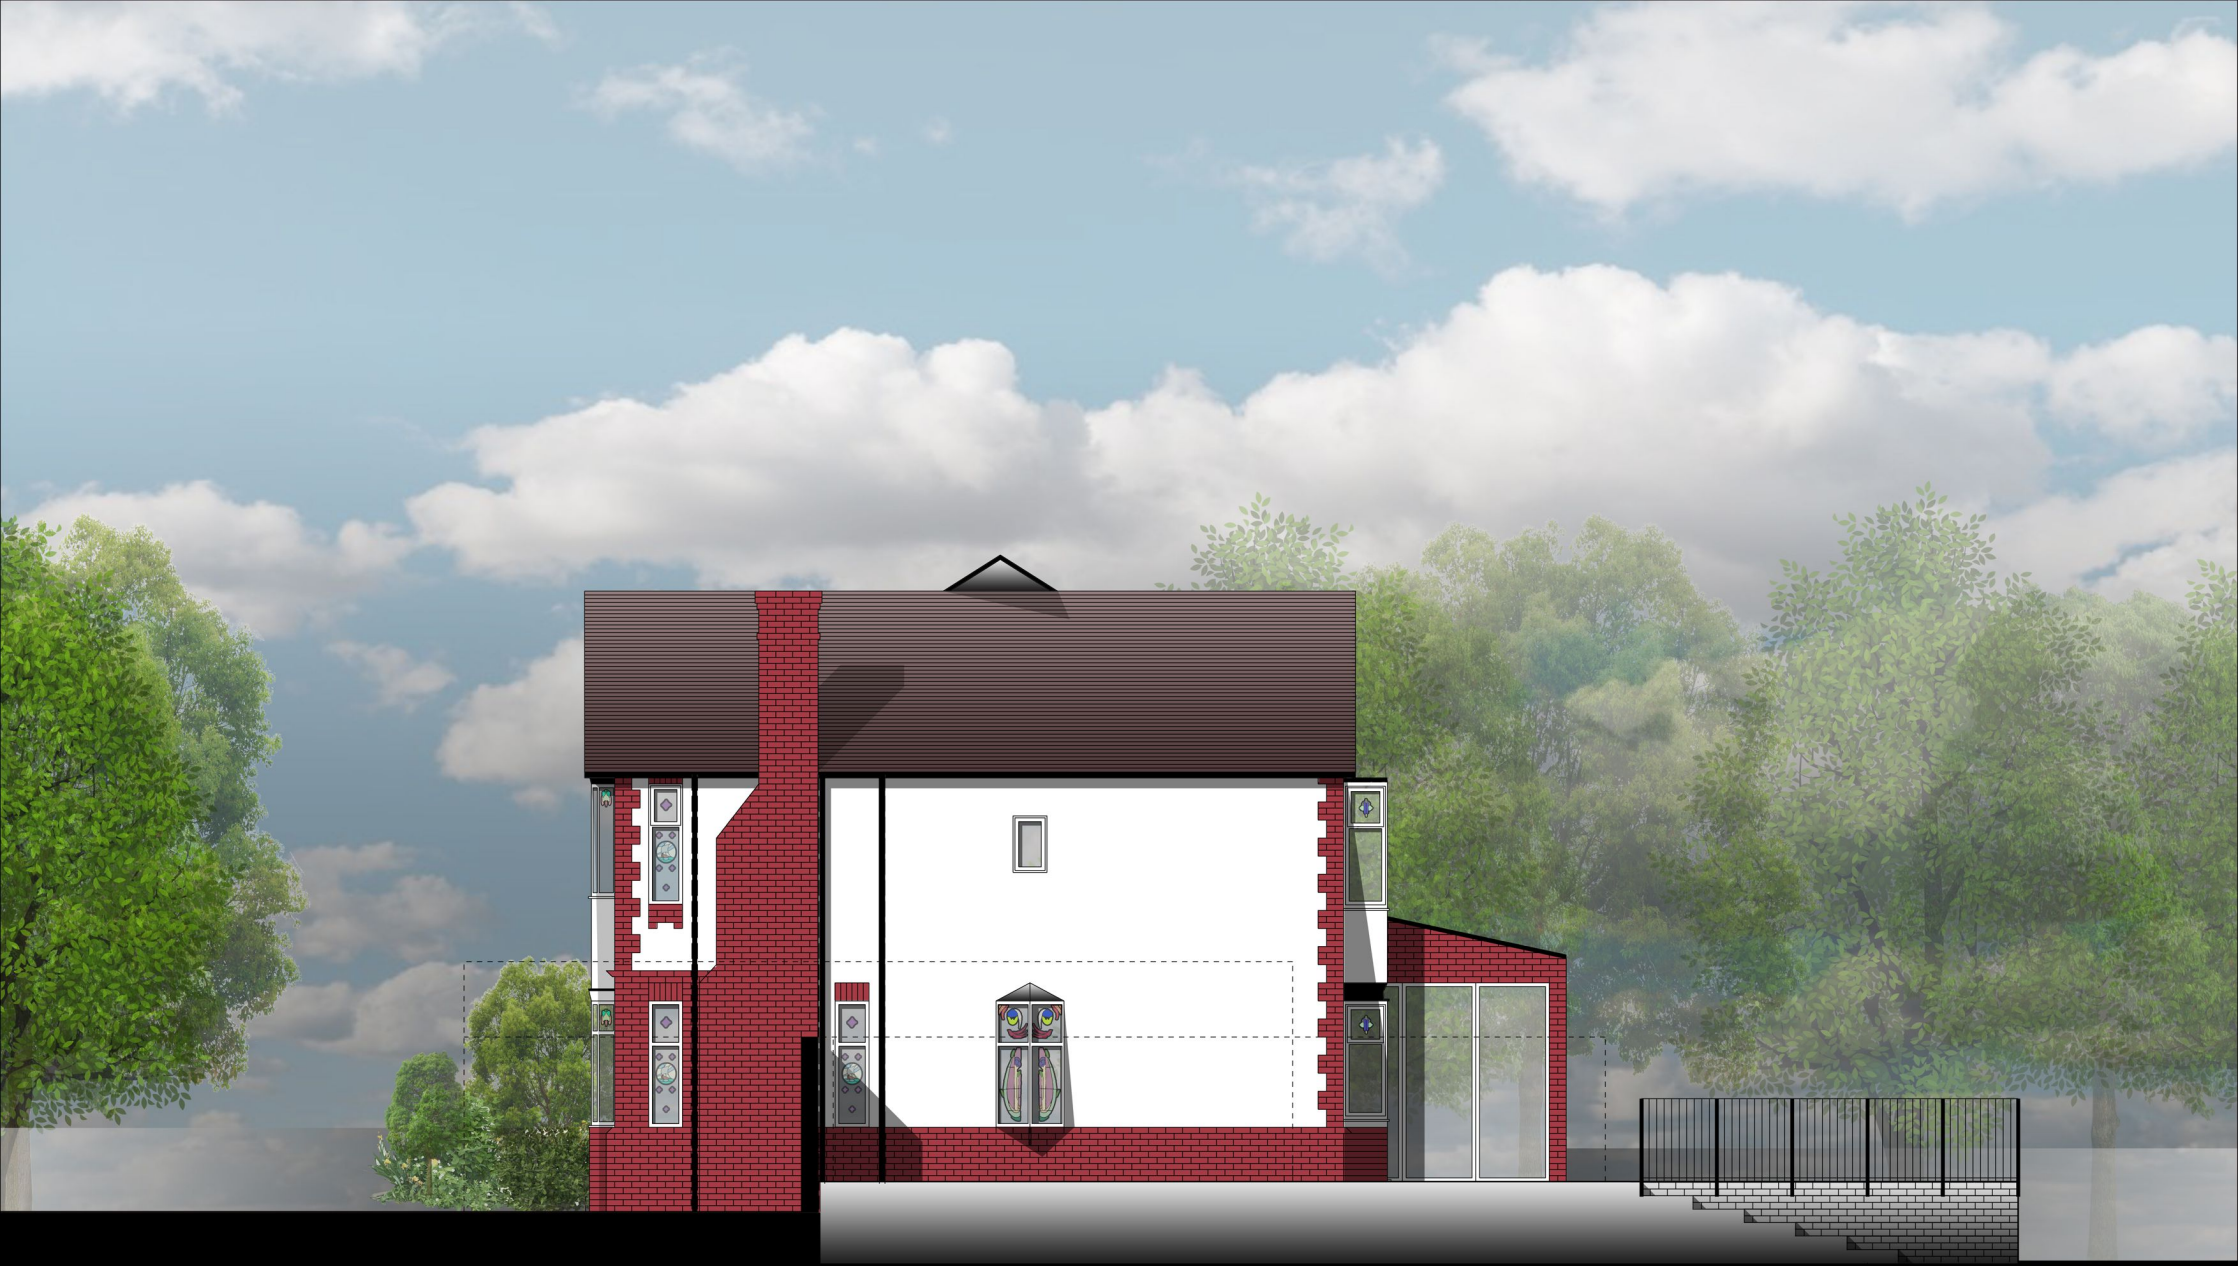

Planning

DRAWING NO. SWR- 112 A

SCALE @ A4 1:100
November 2021
ORIGINATED BY
CHECKED BY NE
AUTHORISED BY

FOR ELECTRONIC DATA ISSUE
Electronic data / drawings are issued as "read only"
and should not be interrogated for measurement.
All dimensions and levels should be read,
only from those values stated in text, on the drawing.

DO NOT SCALE FROM THIS DRAWING
The contractor shall check and verify
all dimensions on site and report any
discrepancies in writing to ensuf before
proceeding with work.

FOR ELECTRONIC DATA ISSUE
Electronic data / drawings are issued as "read only"
and should not be interrogated for measurement.
All dimensions and levels should be read,
only from those values stated in text, on the drawing.