






NOTES

All Dimensions must be checked on site and not scaled from this drawing.




This drawing is the property of Stu Art Consultancy Ltd and they reserve the copyright. It is issued on the understanding that it will not be copied, reproduced or disclosed in whole or part to any unauthorised party without the written permission of Stu Art Consultancy Ltd.

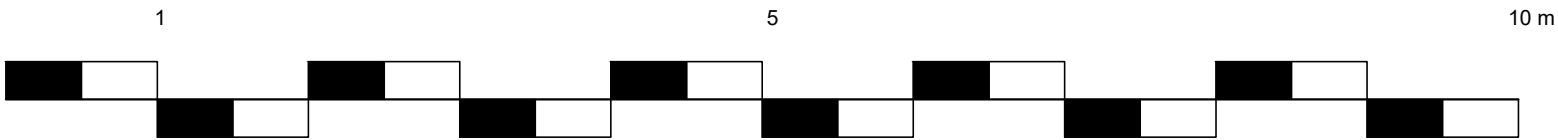

PROPOSED REAR EXTENSION
ALTERATIONS @1:100

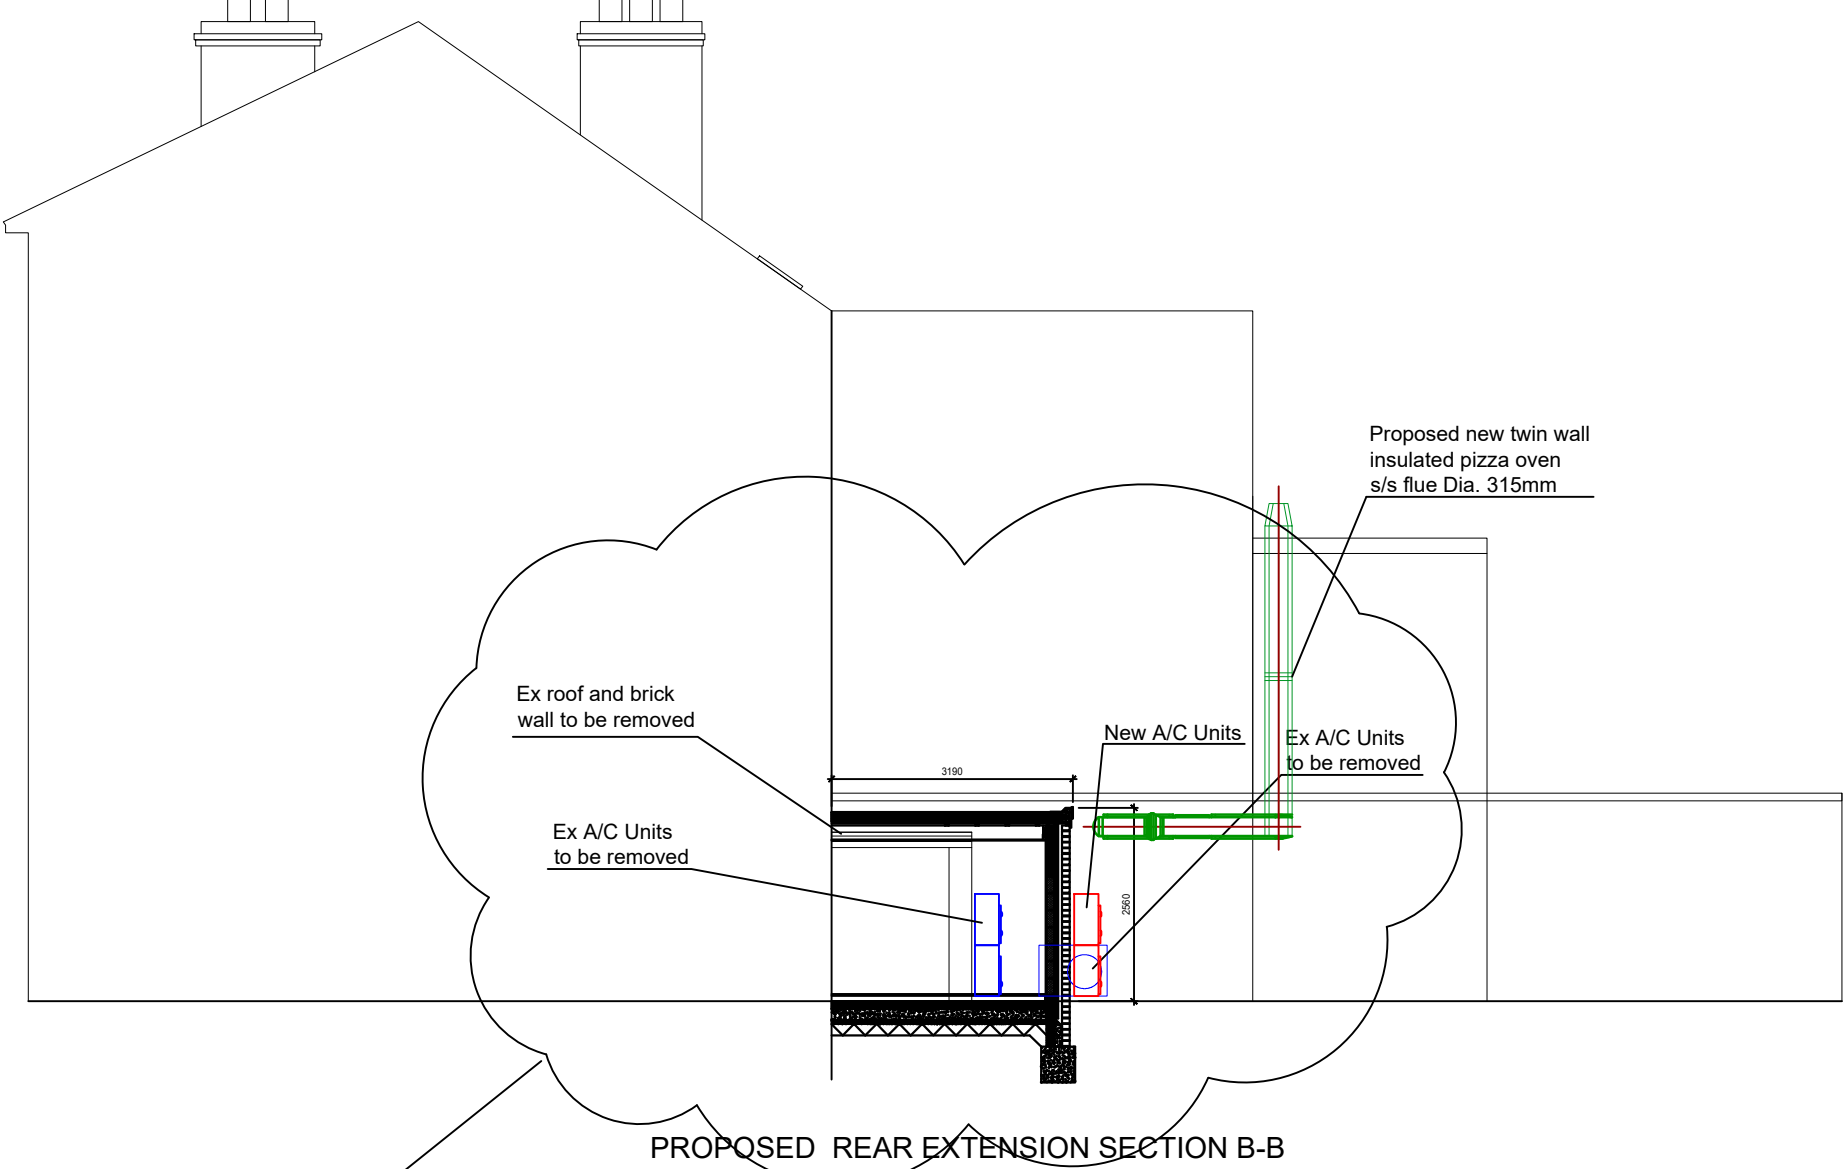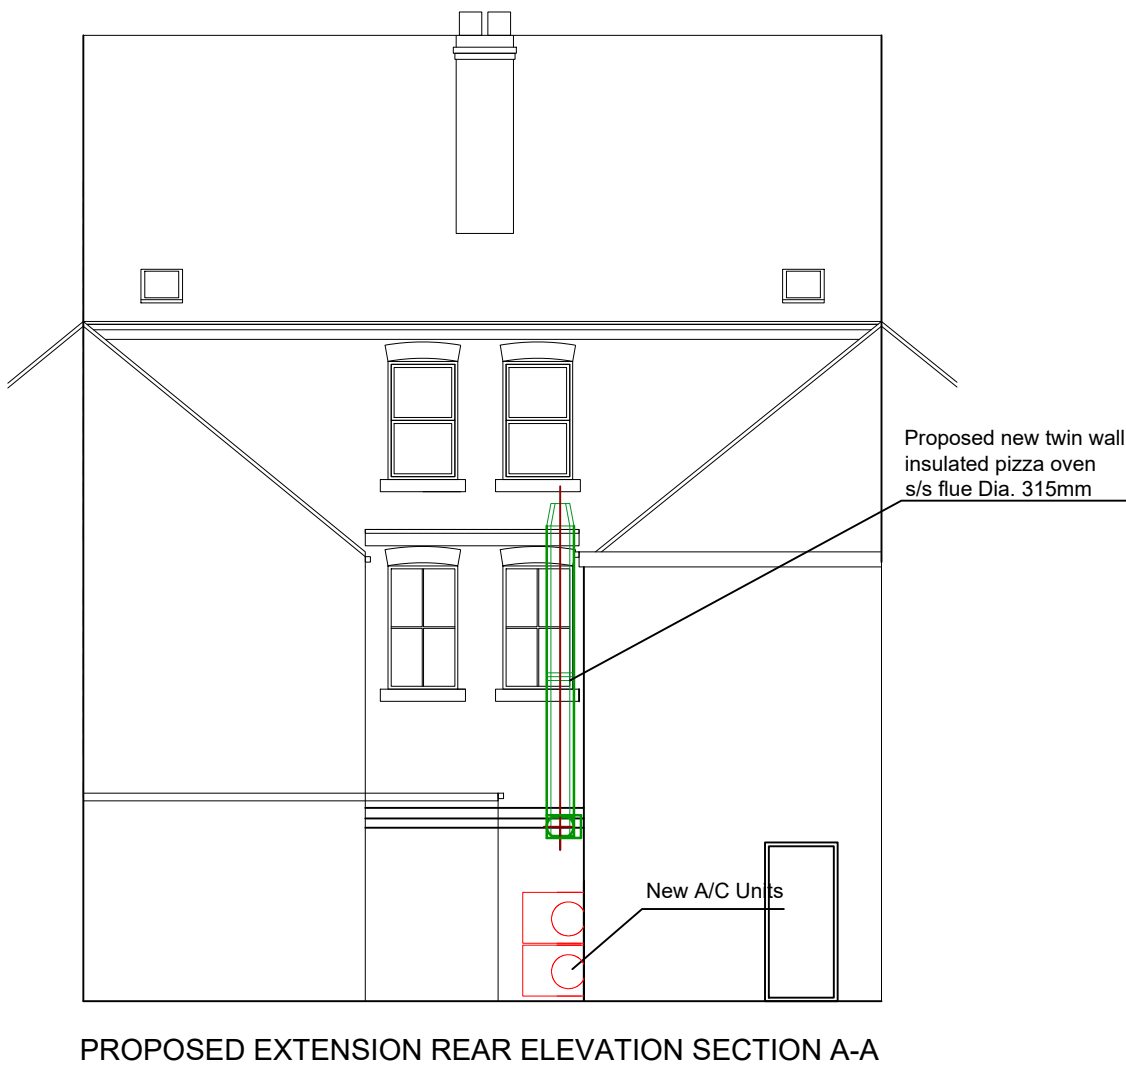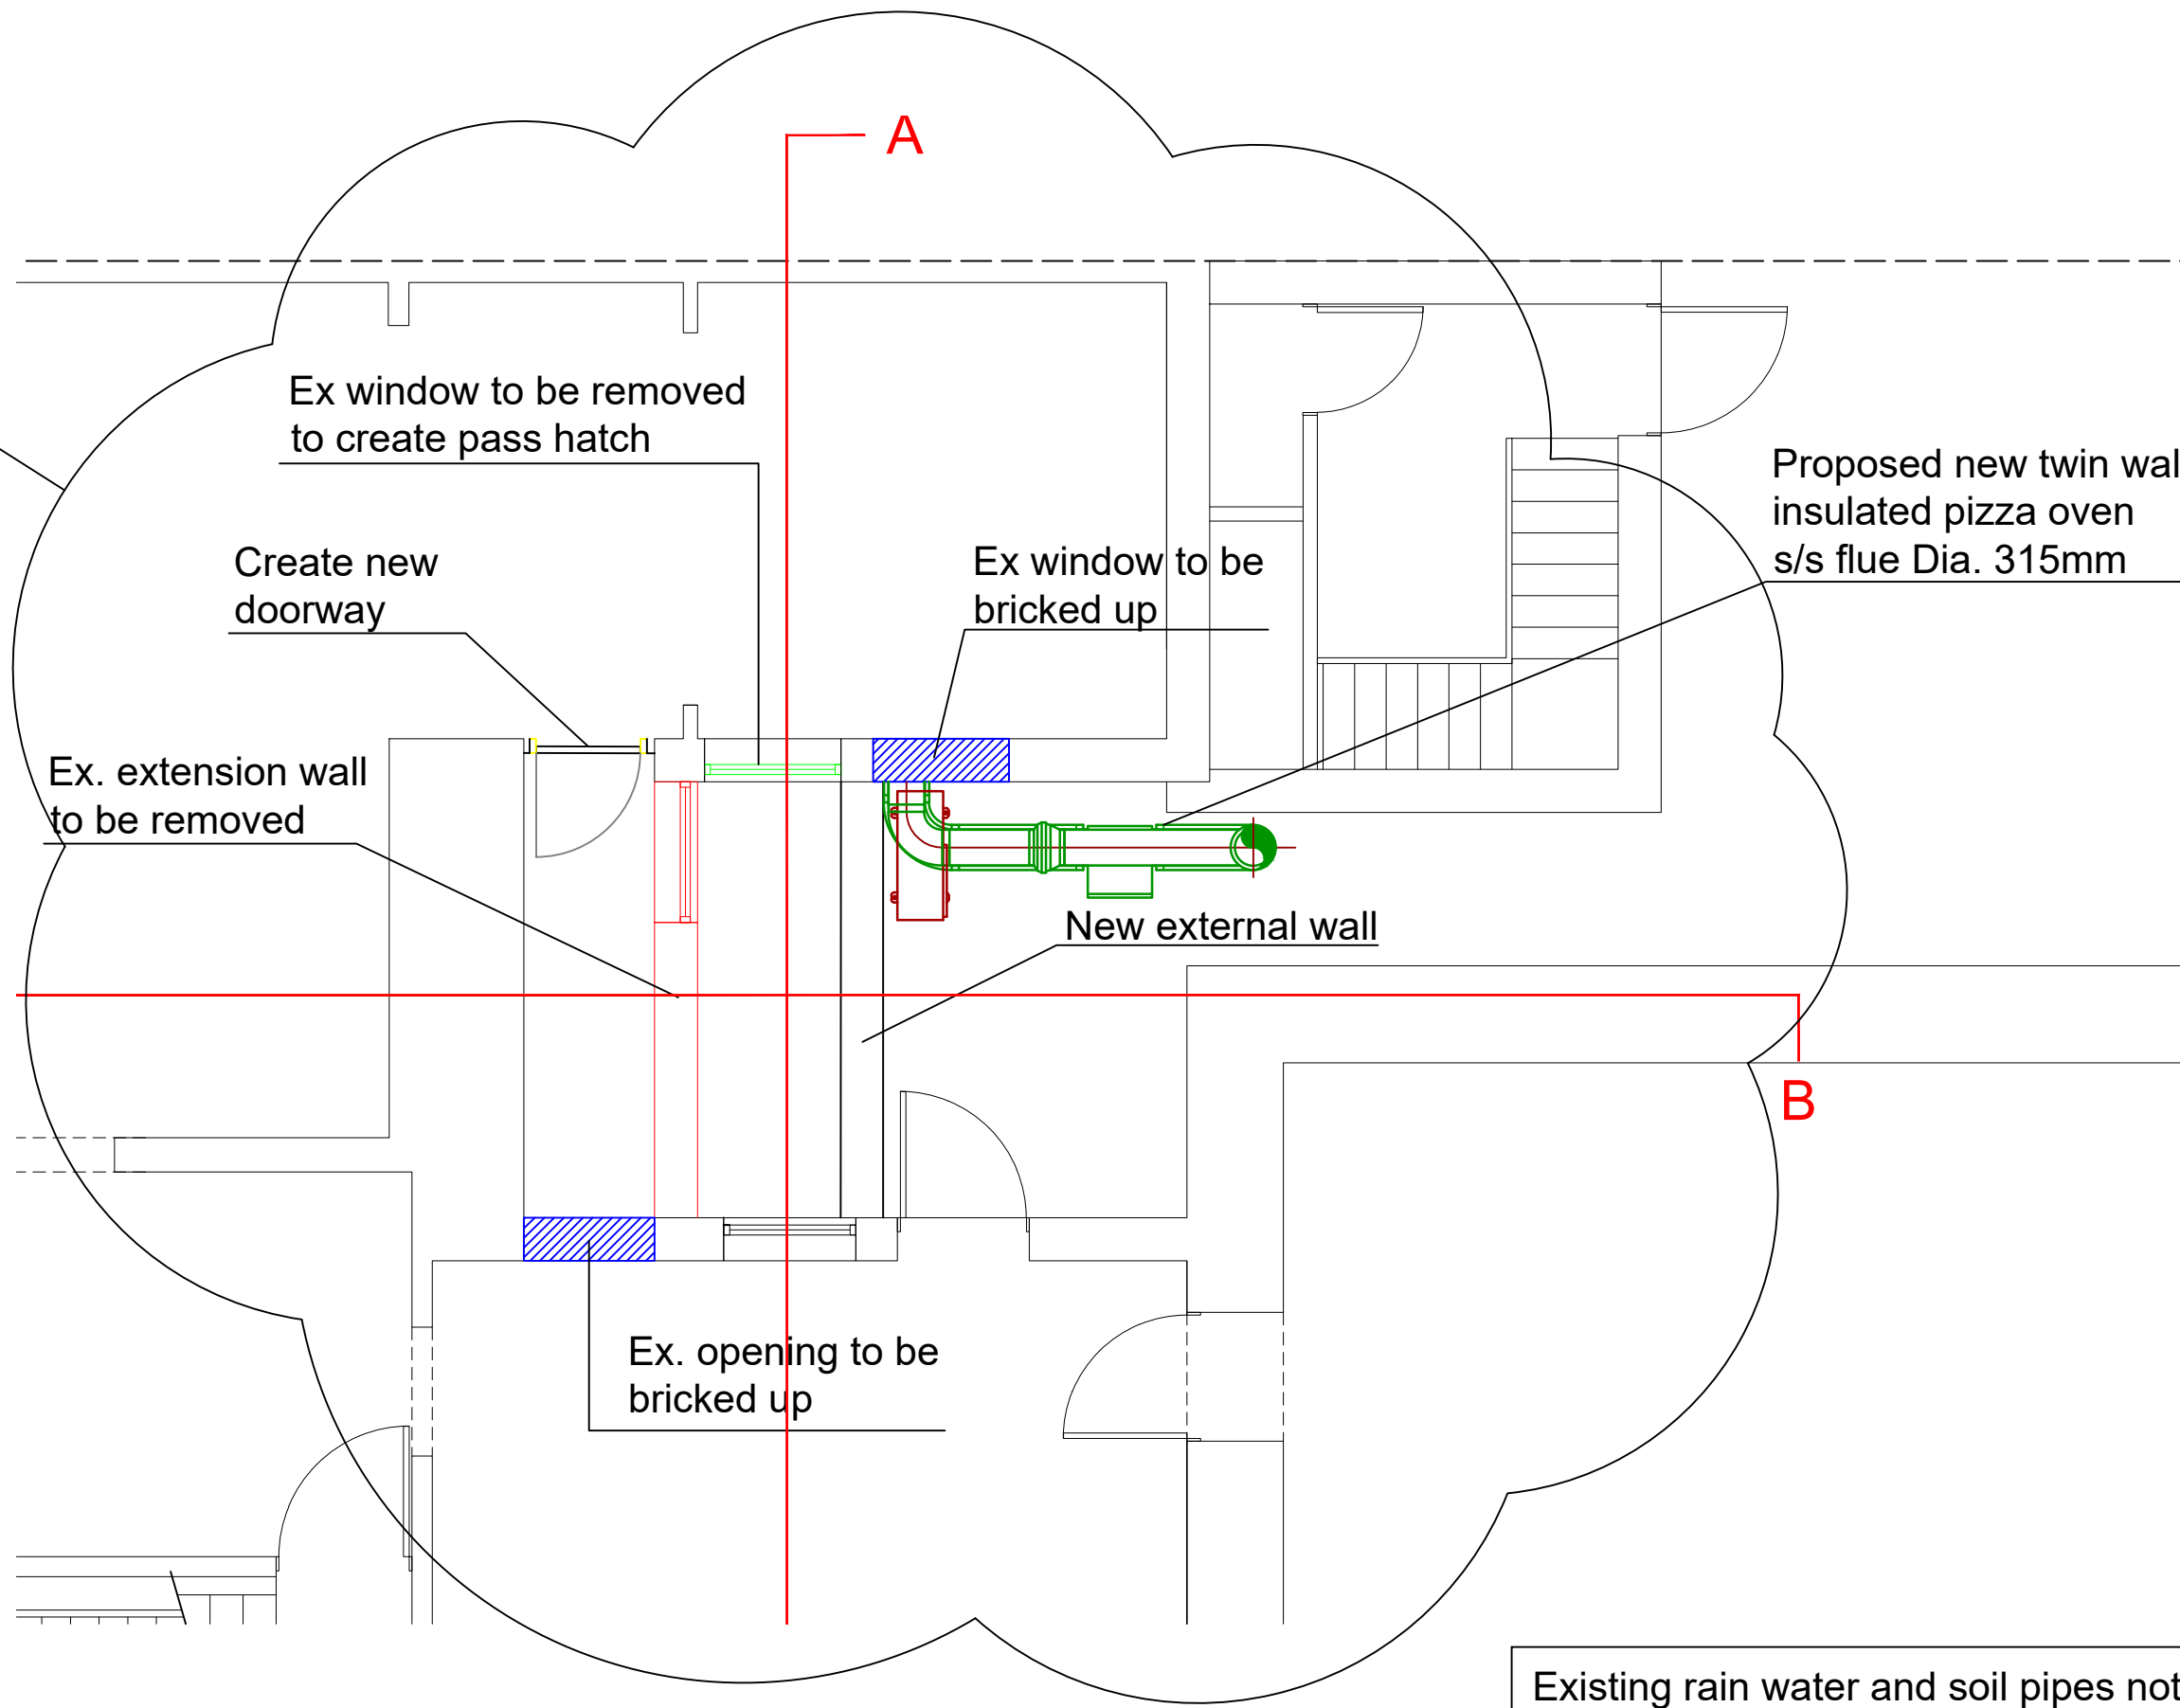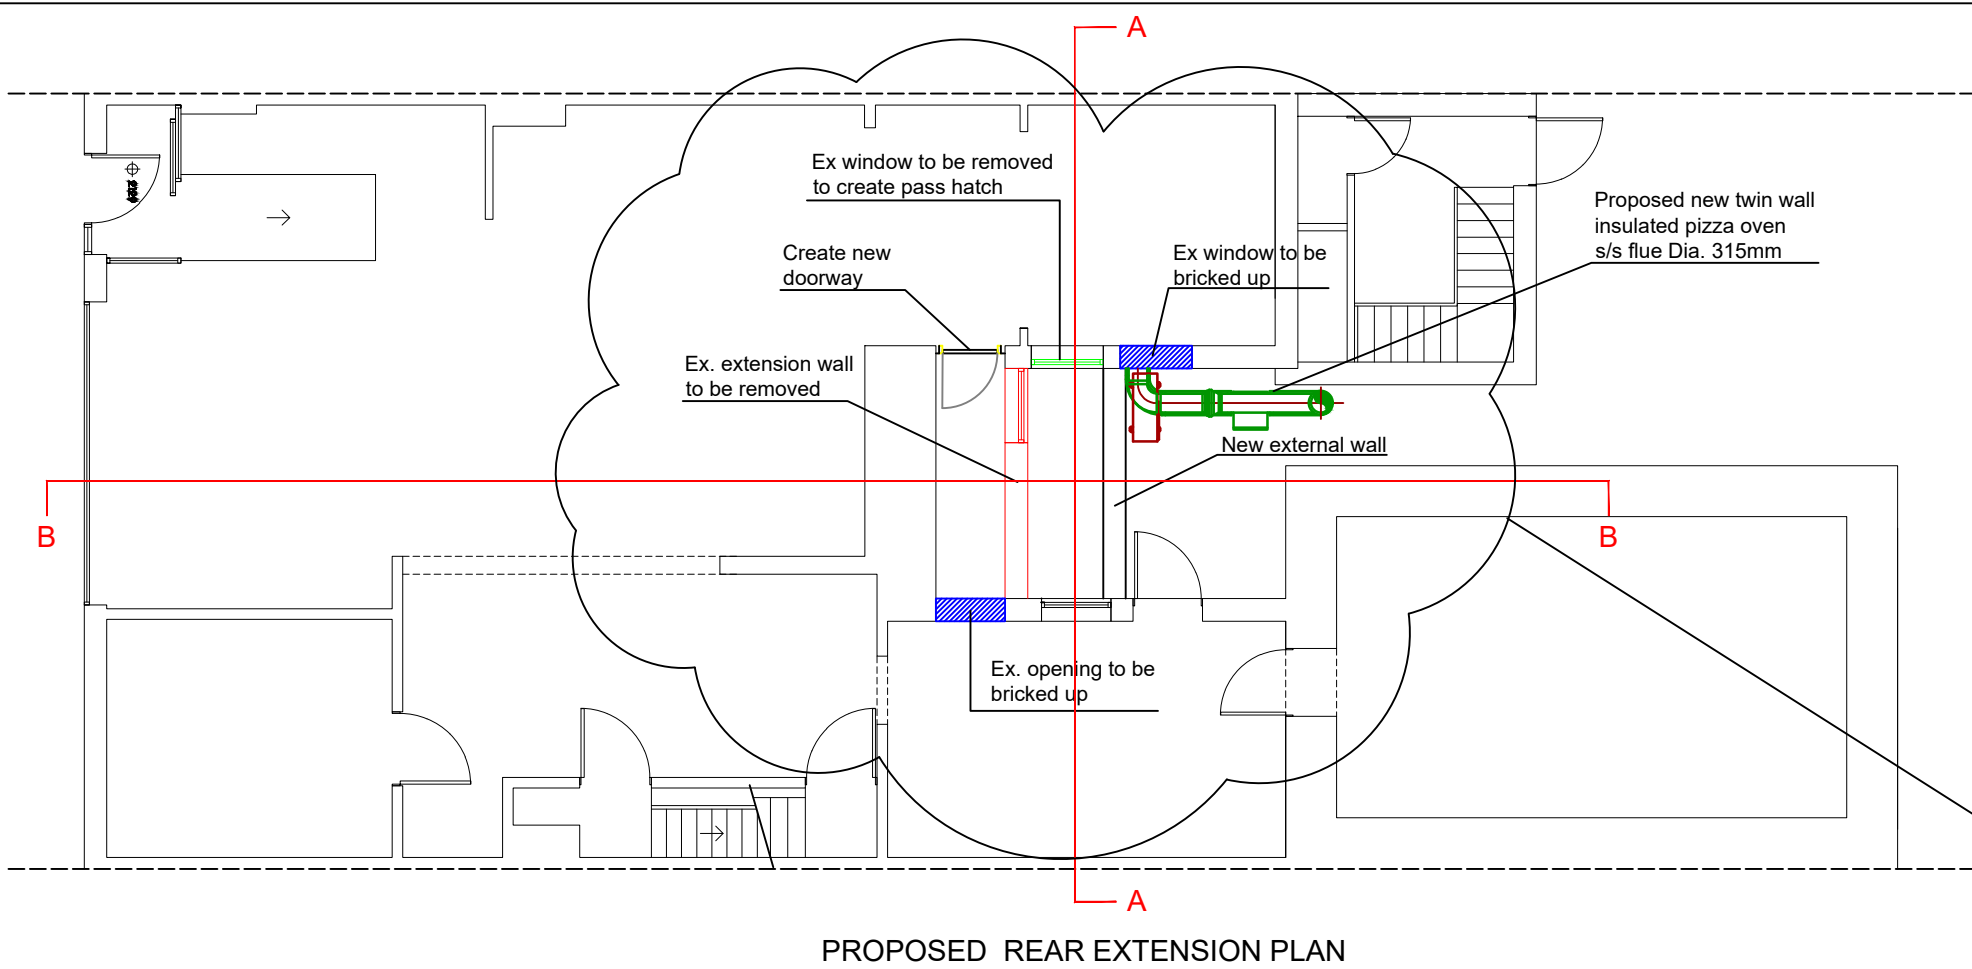

Existing rain water and soil pipes not shown on elevation for clarity.

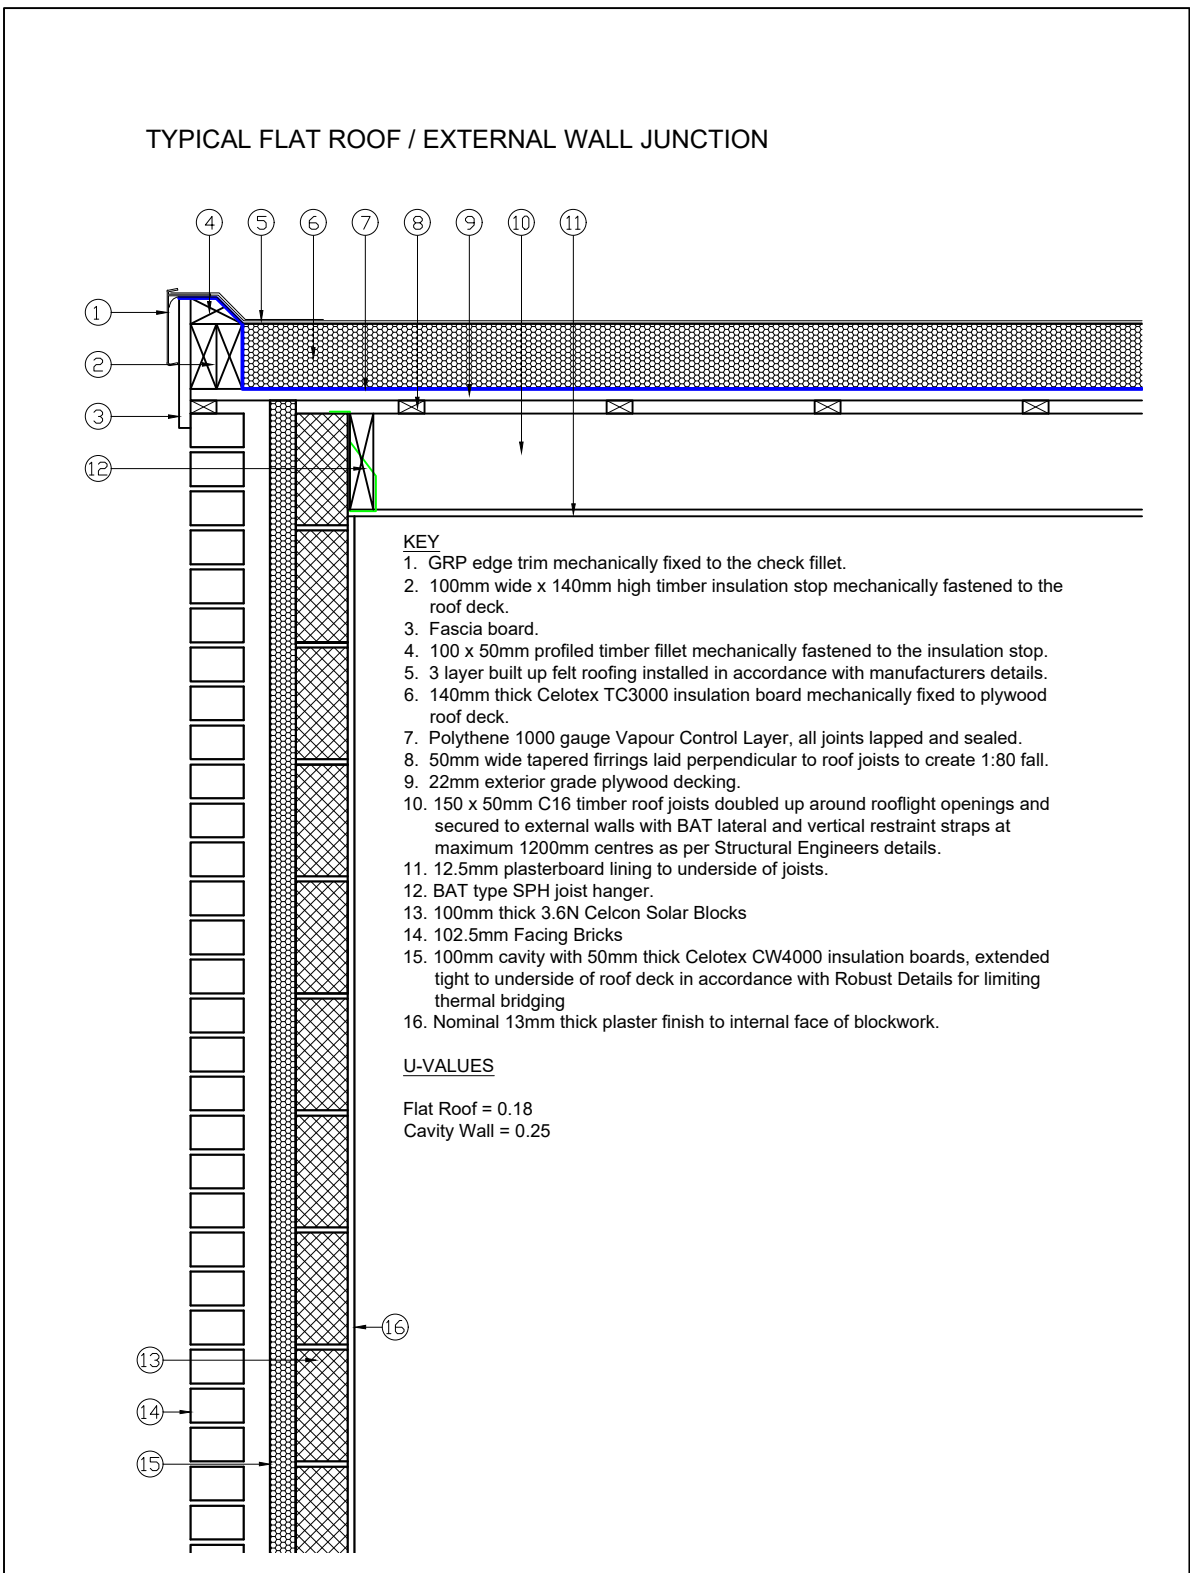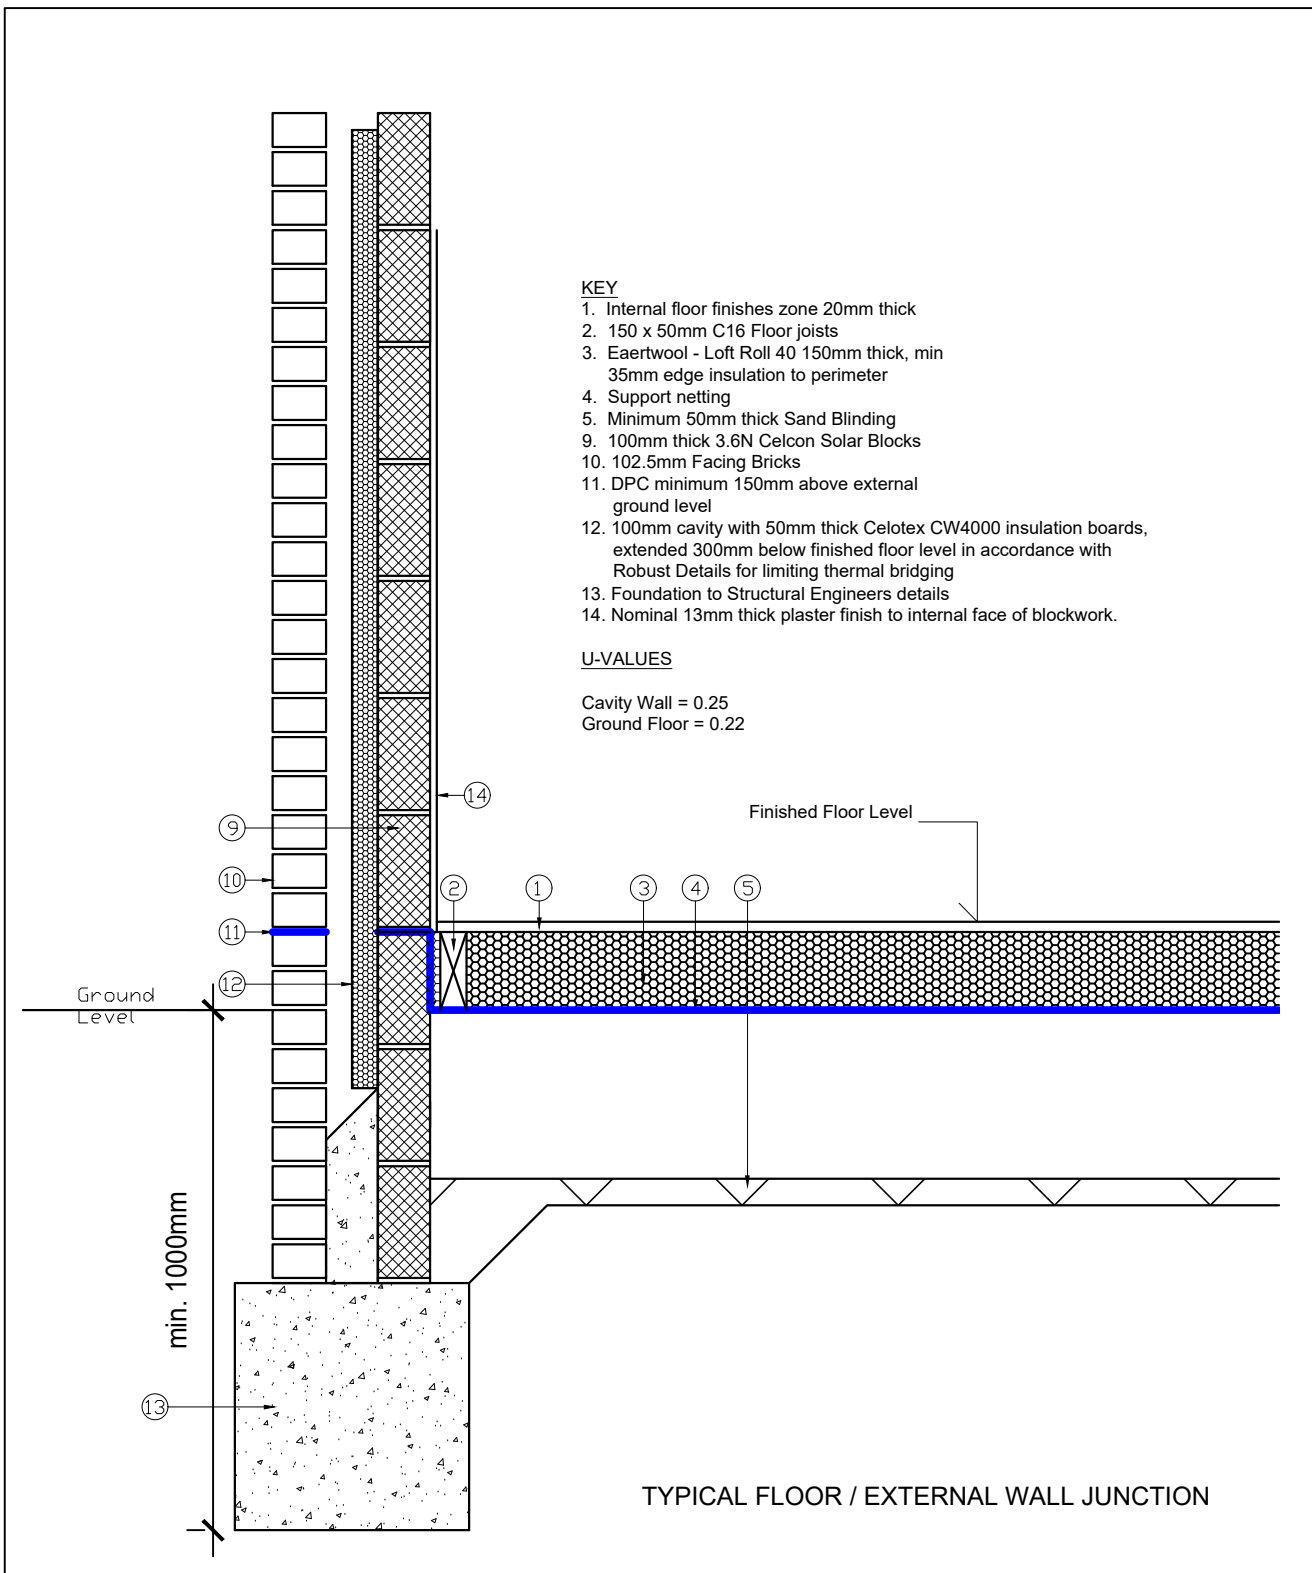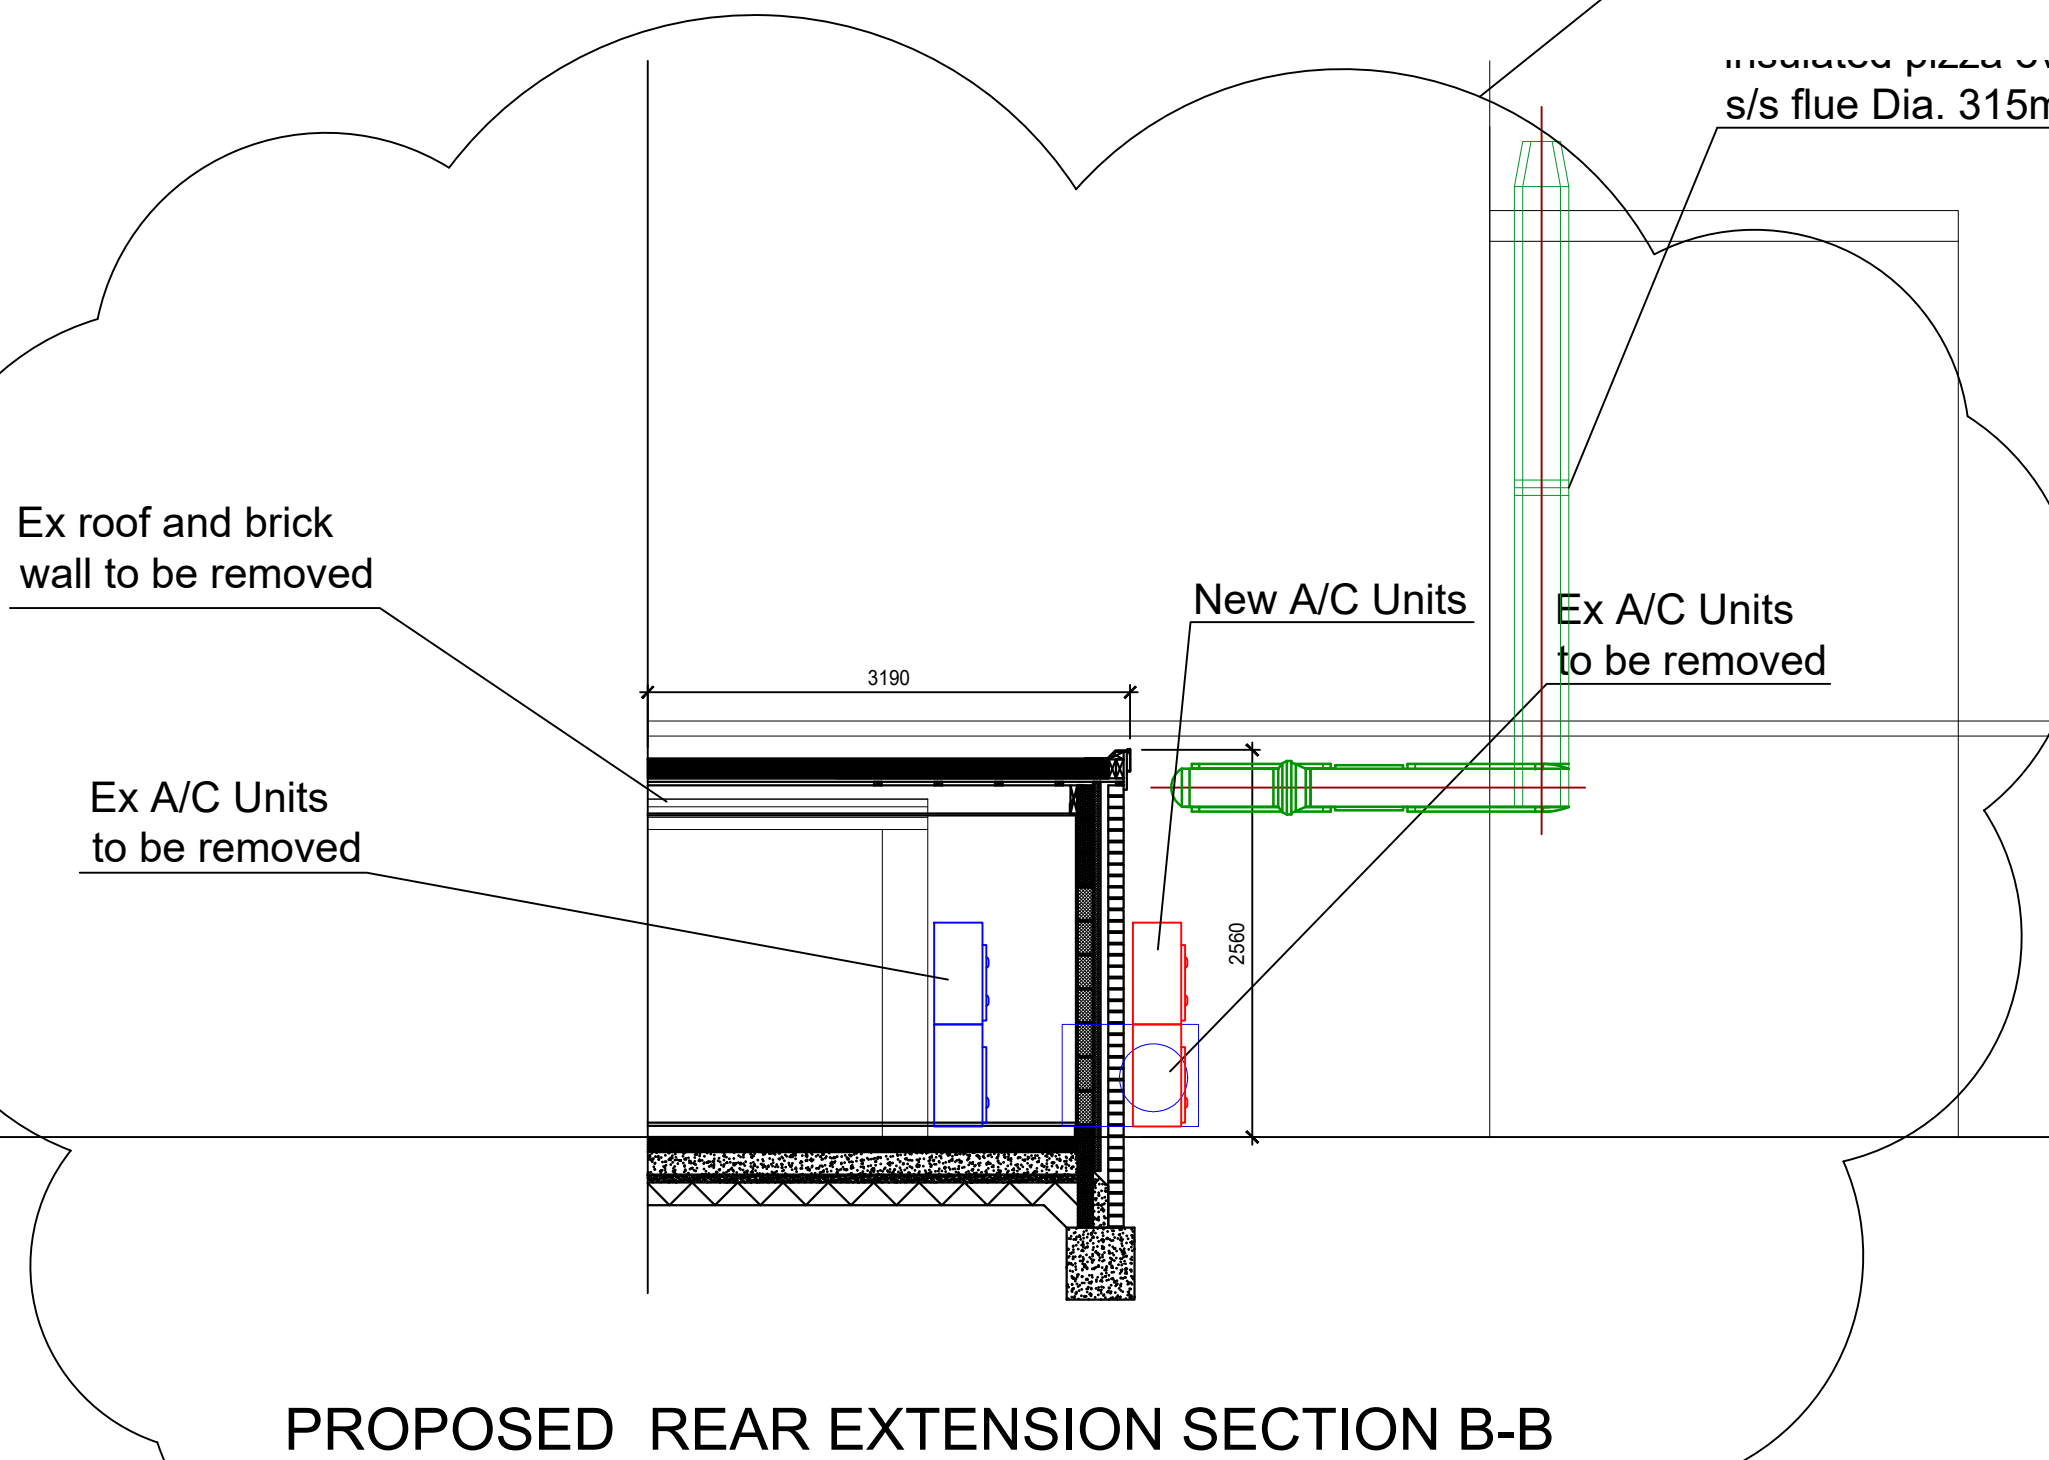

Construction and Property
Consultancy

7 The Workshops, Pulloxhill Business Park, Greenfield
Road, Pulloxhill, Bedford, MK45 5BF
Tel: 01525 715 020 Fax: 01525 716852
E-mail: enquiries@stuartconsultancy.co.uk
Web: www.stuartconsultancy.co.uk

Job Name	FRANCO MANCA		
Site Address	753-755 Wilmslow Rd, Didsbury M20 6RN		
Drawing Title	Proposed Single Storey Rear Extension Details		
Status	For Information		
Scale	1:50@A1 1:100@A3	Date	26/08/2021
Drawn By	MA	Checked	KS
Drawing No.	FM/DID/05		Rev A