
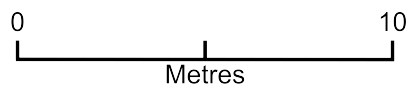


Kitchen extension - 2 Huntley Road

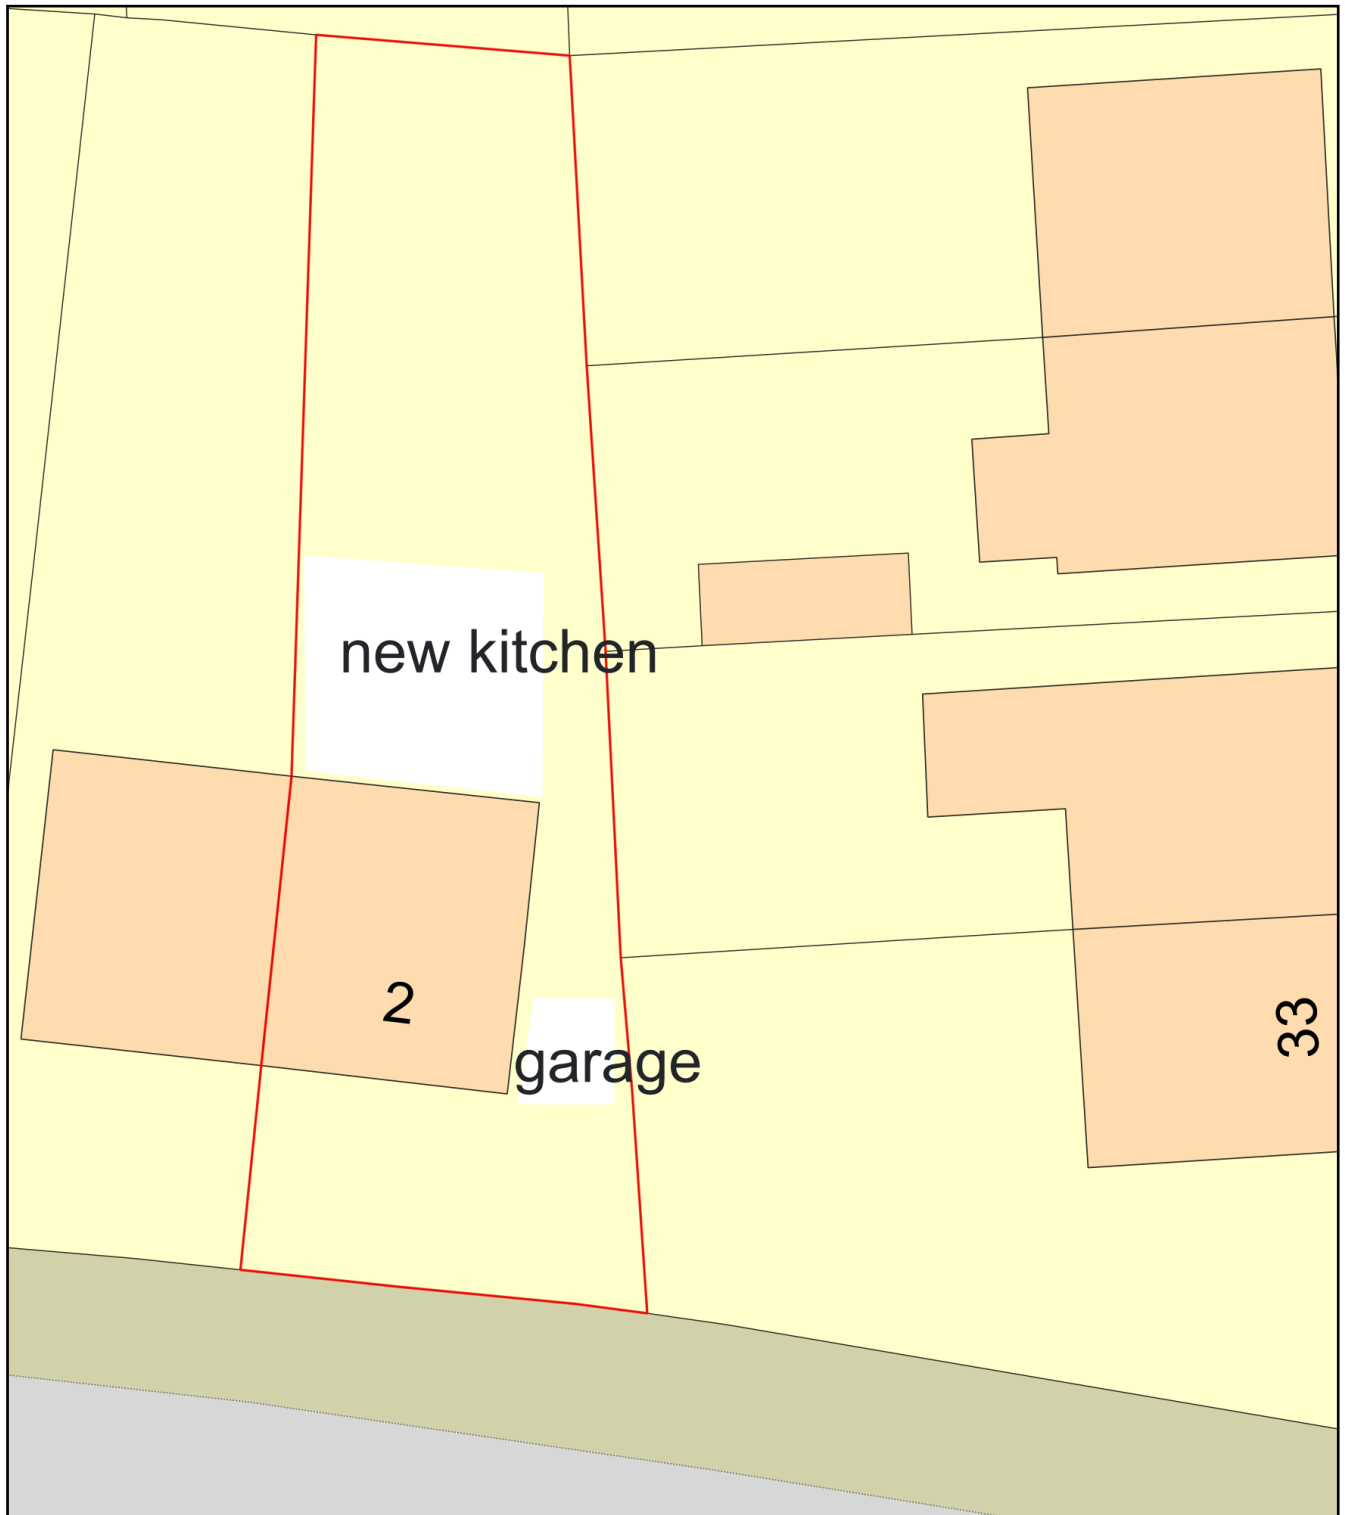

Plan Produced for: Humara Khan

Date Produced: 05 Feb 2022

Plan Reference Number: TQRQM22036161157370

Scale: 1:200 @ A4