
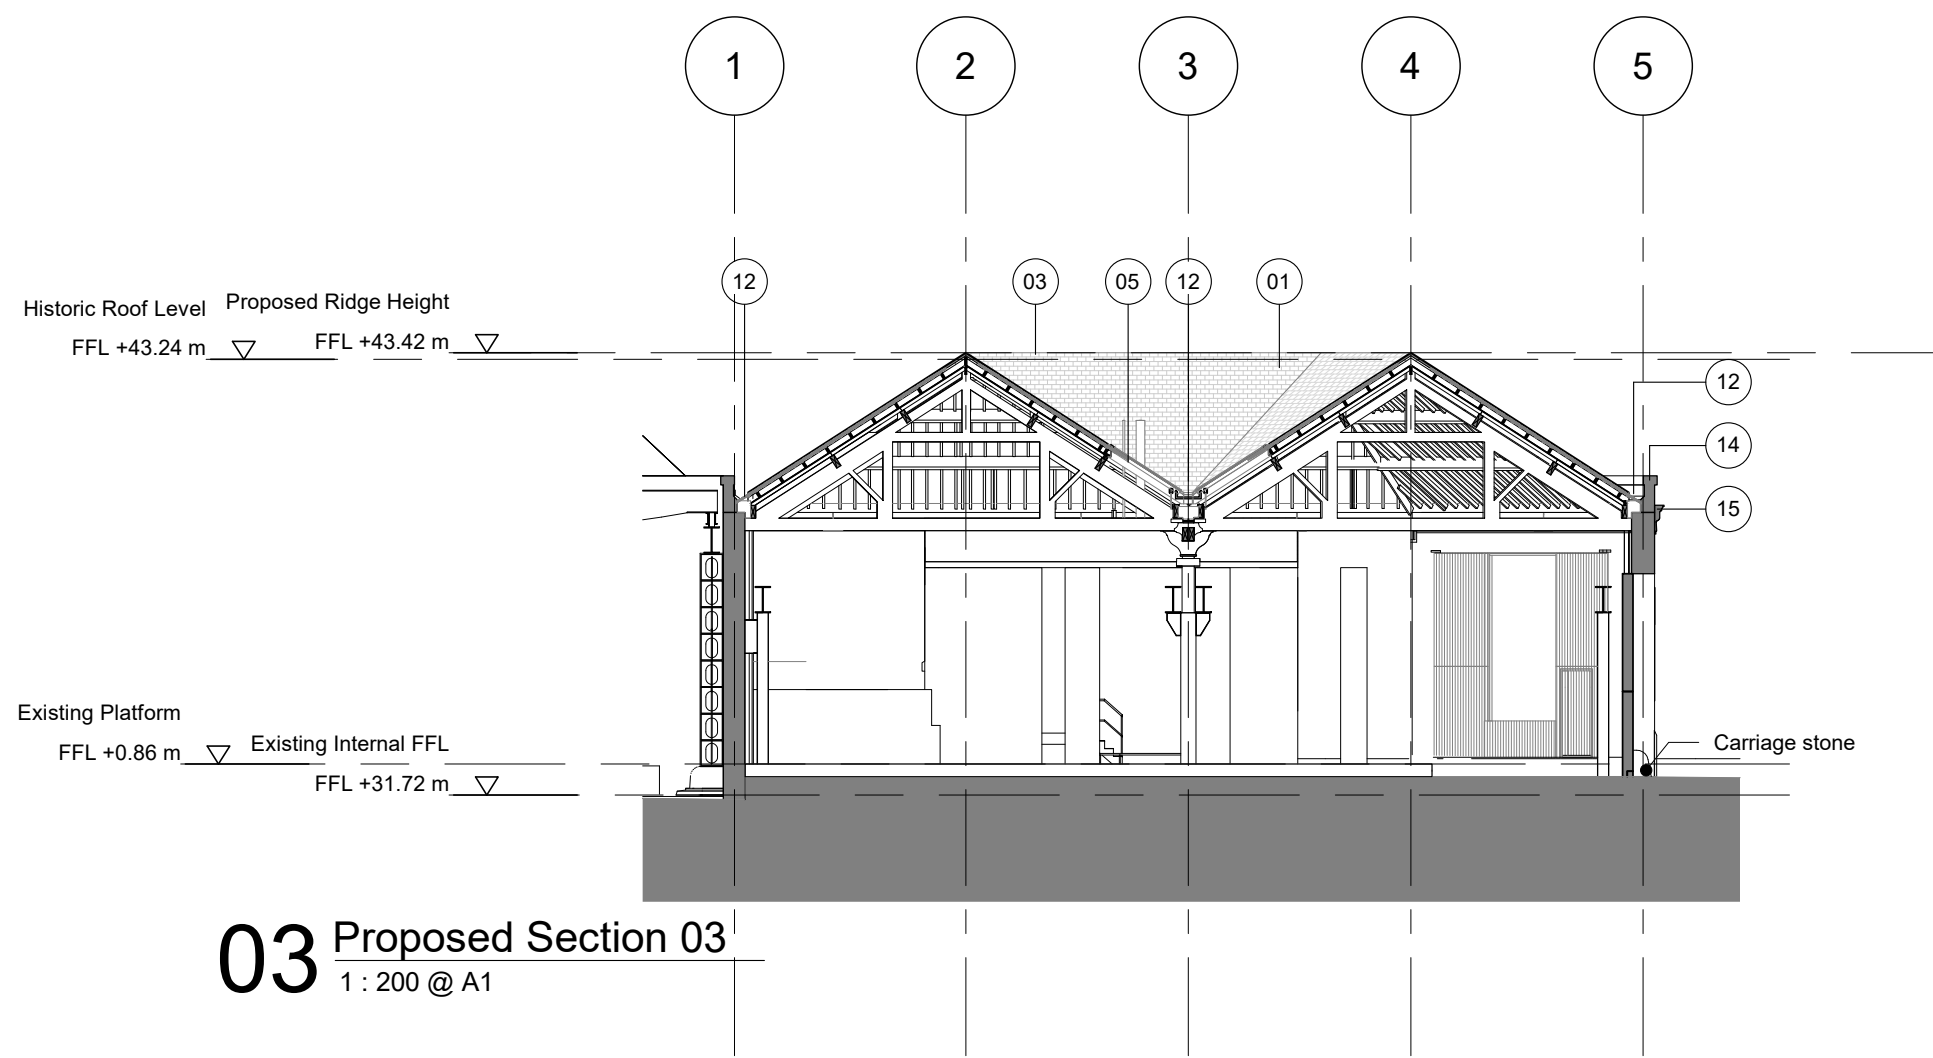
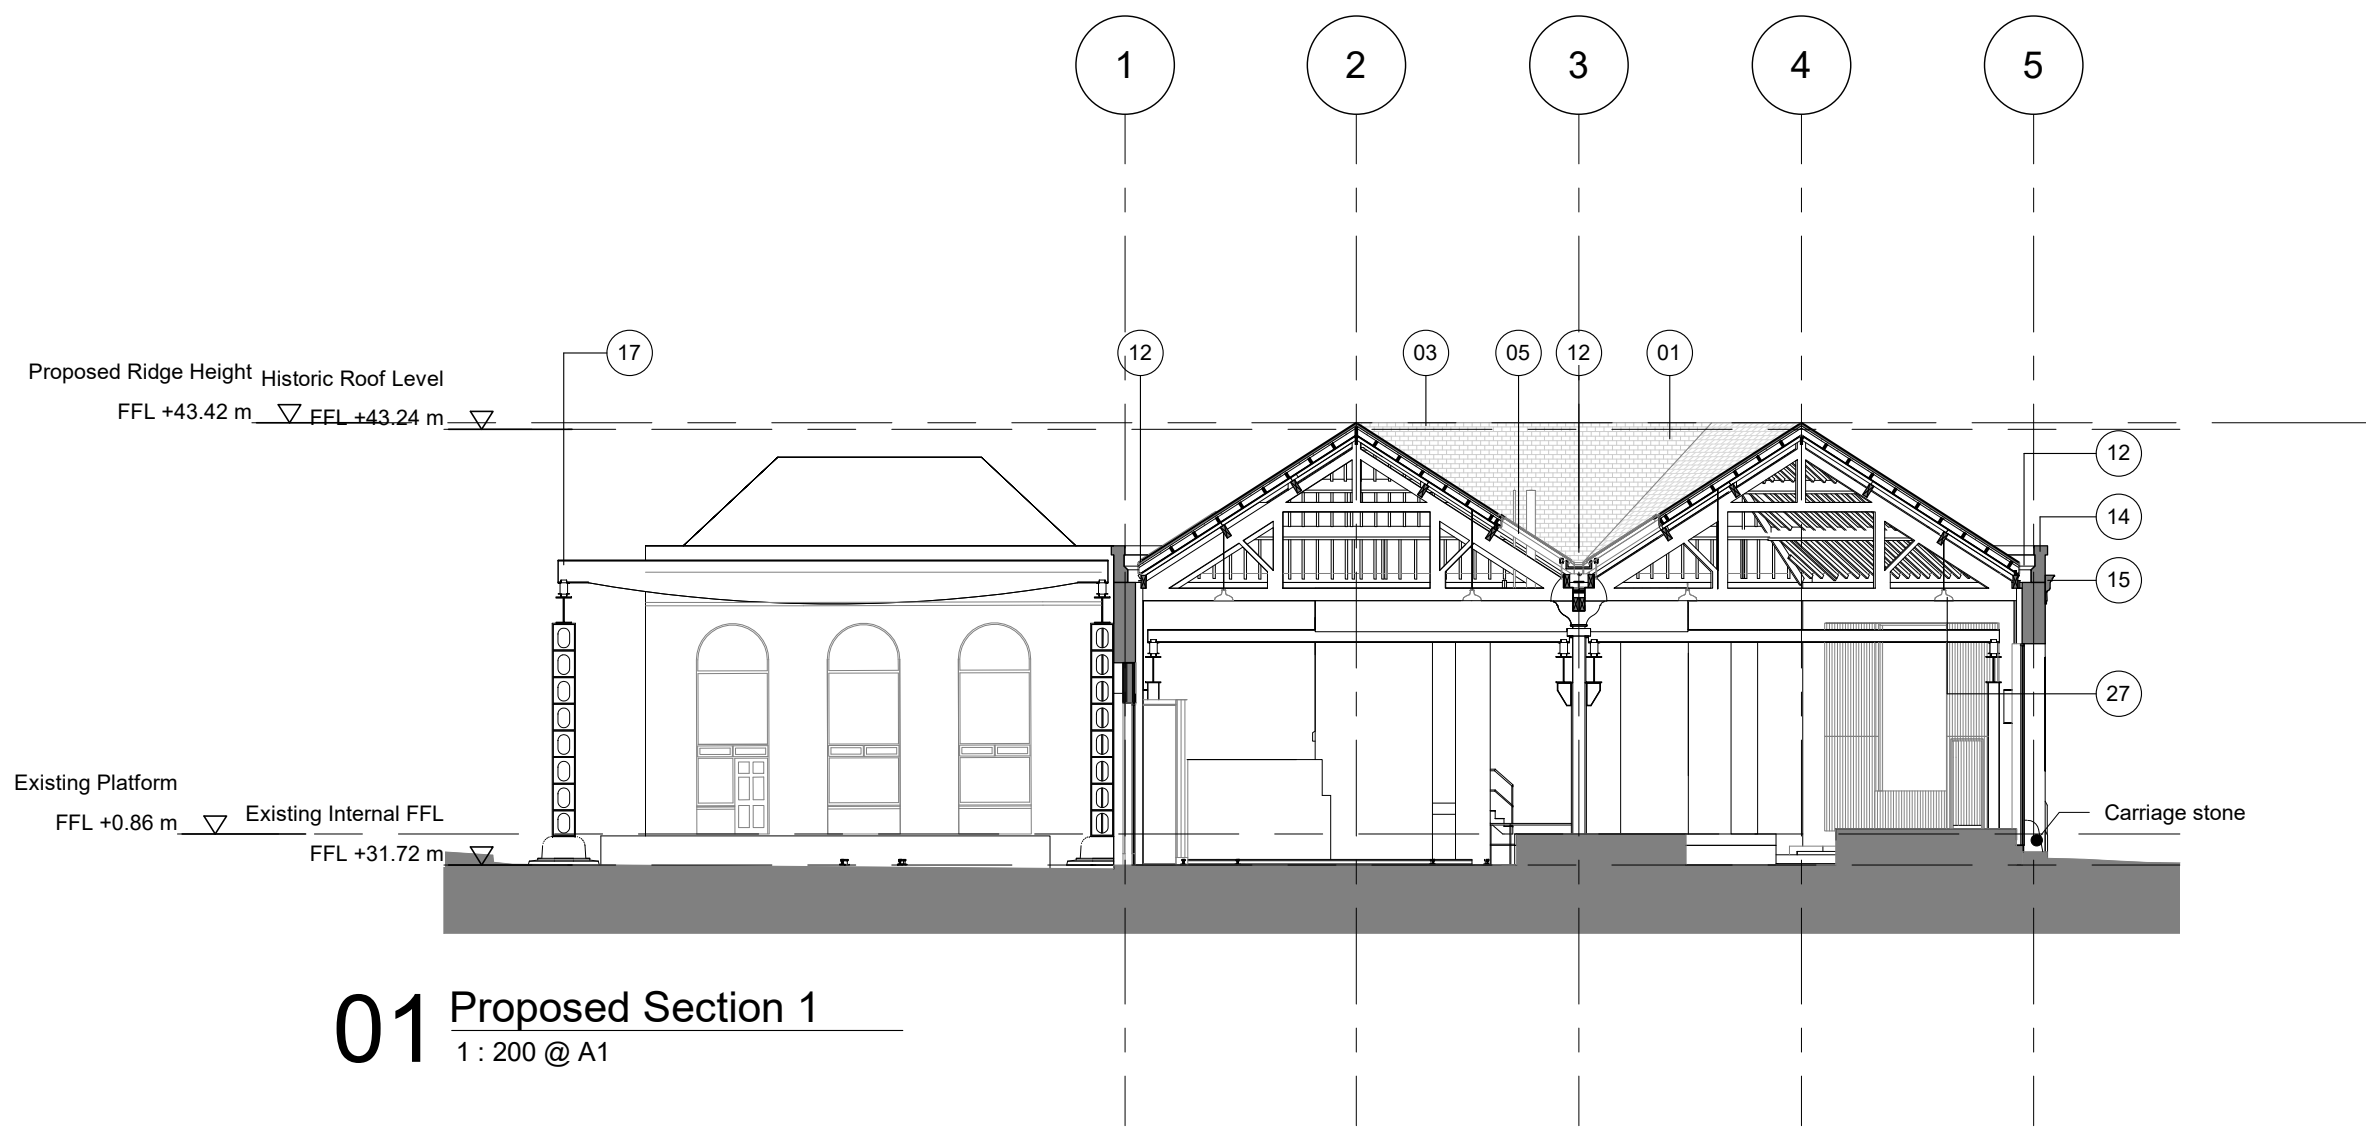


Note: Historic collection
not shown for clarity
(not part of this
application)

Revision	Description	Drawn/Checked	Date
PL1	Issue for planning	CB/JY	20.08.2021
PL2	Issue for planning	CB/JY	20.10.2021

Key	
01. Salvaged / reclaimed slate roof finish	17. Existing gantry
02. Lead work	18. Double glazed curtain walling
03. Roof ridge tile	19. Vertical timber weatherboarding
04. Building services/ pipe work	20. Existing blind windows
05. Patent glazing roof lights	21. Existing window/ glazed door
06. New roof build up	22. Existing shutter doors
07. Roof light support	23. Robust metal cladding panel
08. Stained OSB sheathing board	24. Metal framed sliding door
09. Existing purlin	25. Existing modern platform with balustrade
10. Existing rafter	26. Existing lighting
11. New door	27. New lighting
12. Membrane lined insulated metal gutter	28. New glazed door
13. Fitch beam	
14. Existing brick parapet	
15. Existing stone and brick cornice	
16. Existing timber truss/ structure	

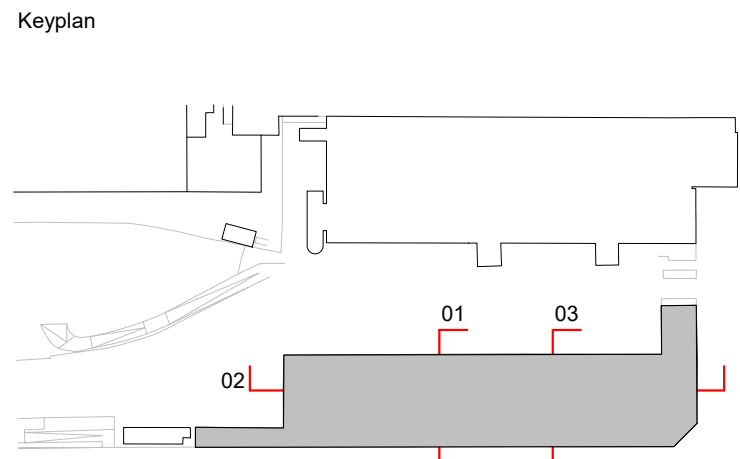

0 2 4 10m

Drawings are based on survey information provided and subject to changes to accommodate existing building structure and services installation. We have noted discrepancies in the survey information and clarification required following further site investigations by the contractor on site. Do not scale from drawing. Errors to be reported immediately to the Architect. All dimensions must be verified on site. To be read in conjunction with all relevant Architects', Services and Structural Engineers' drawings.

© Carmody Groarke Limited.

CARMODY GROARKE

Carmody Groarke Limited, 67-74 Saffron Hill, London EC1N 8QX
+44 (0)20 7836 2333 www.carmodygroarke.com

Drawing Name	Drawing Number
Proposed Sections 01 - 03	PHL-CGA-00-XX-DR-A-06210
Date	Issue
20.10.2021	PL2
Project Name	Power Hall & Decarbonisation
Client	SIM
Project number	PHL
Scale/Format	1 : 200 @ A1
Drawn/Checked	CB/JY
Approved	RS
CAD Reference	