


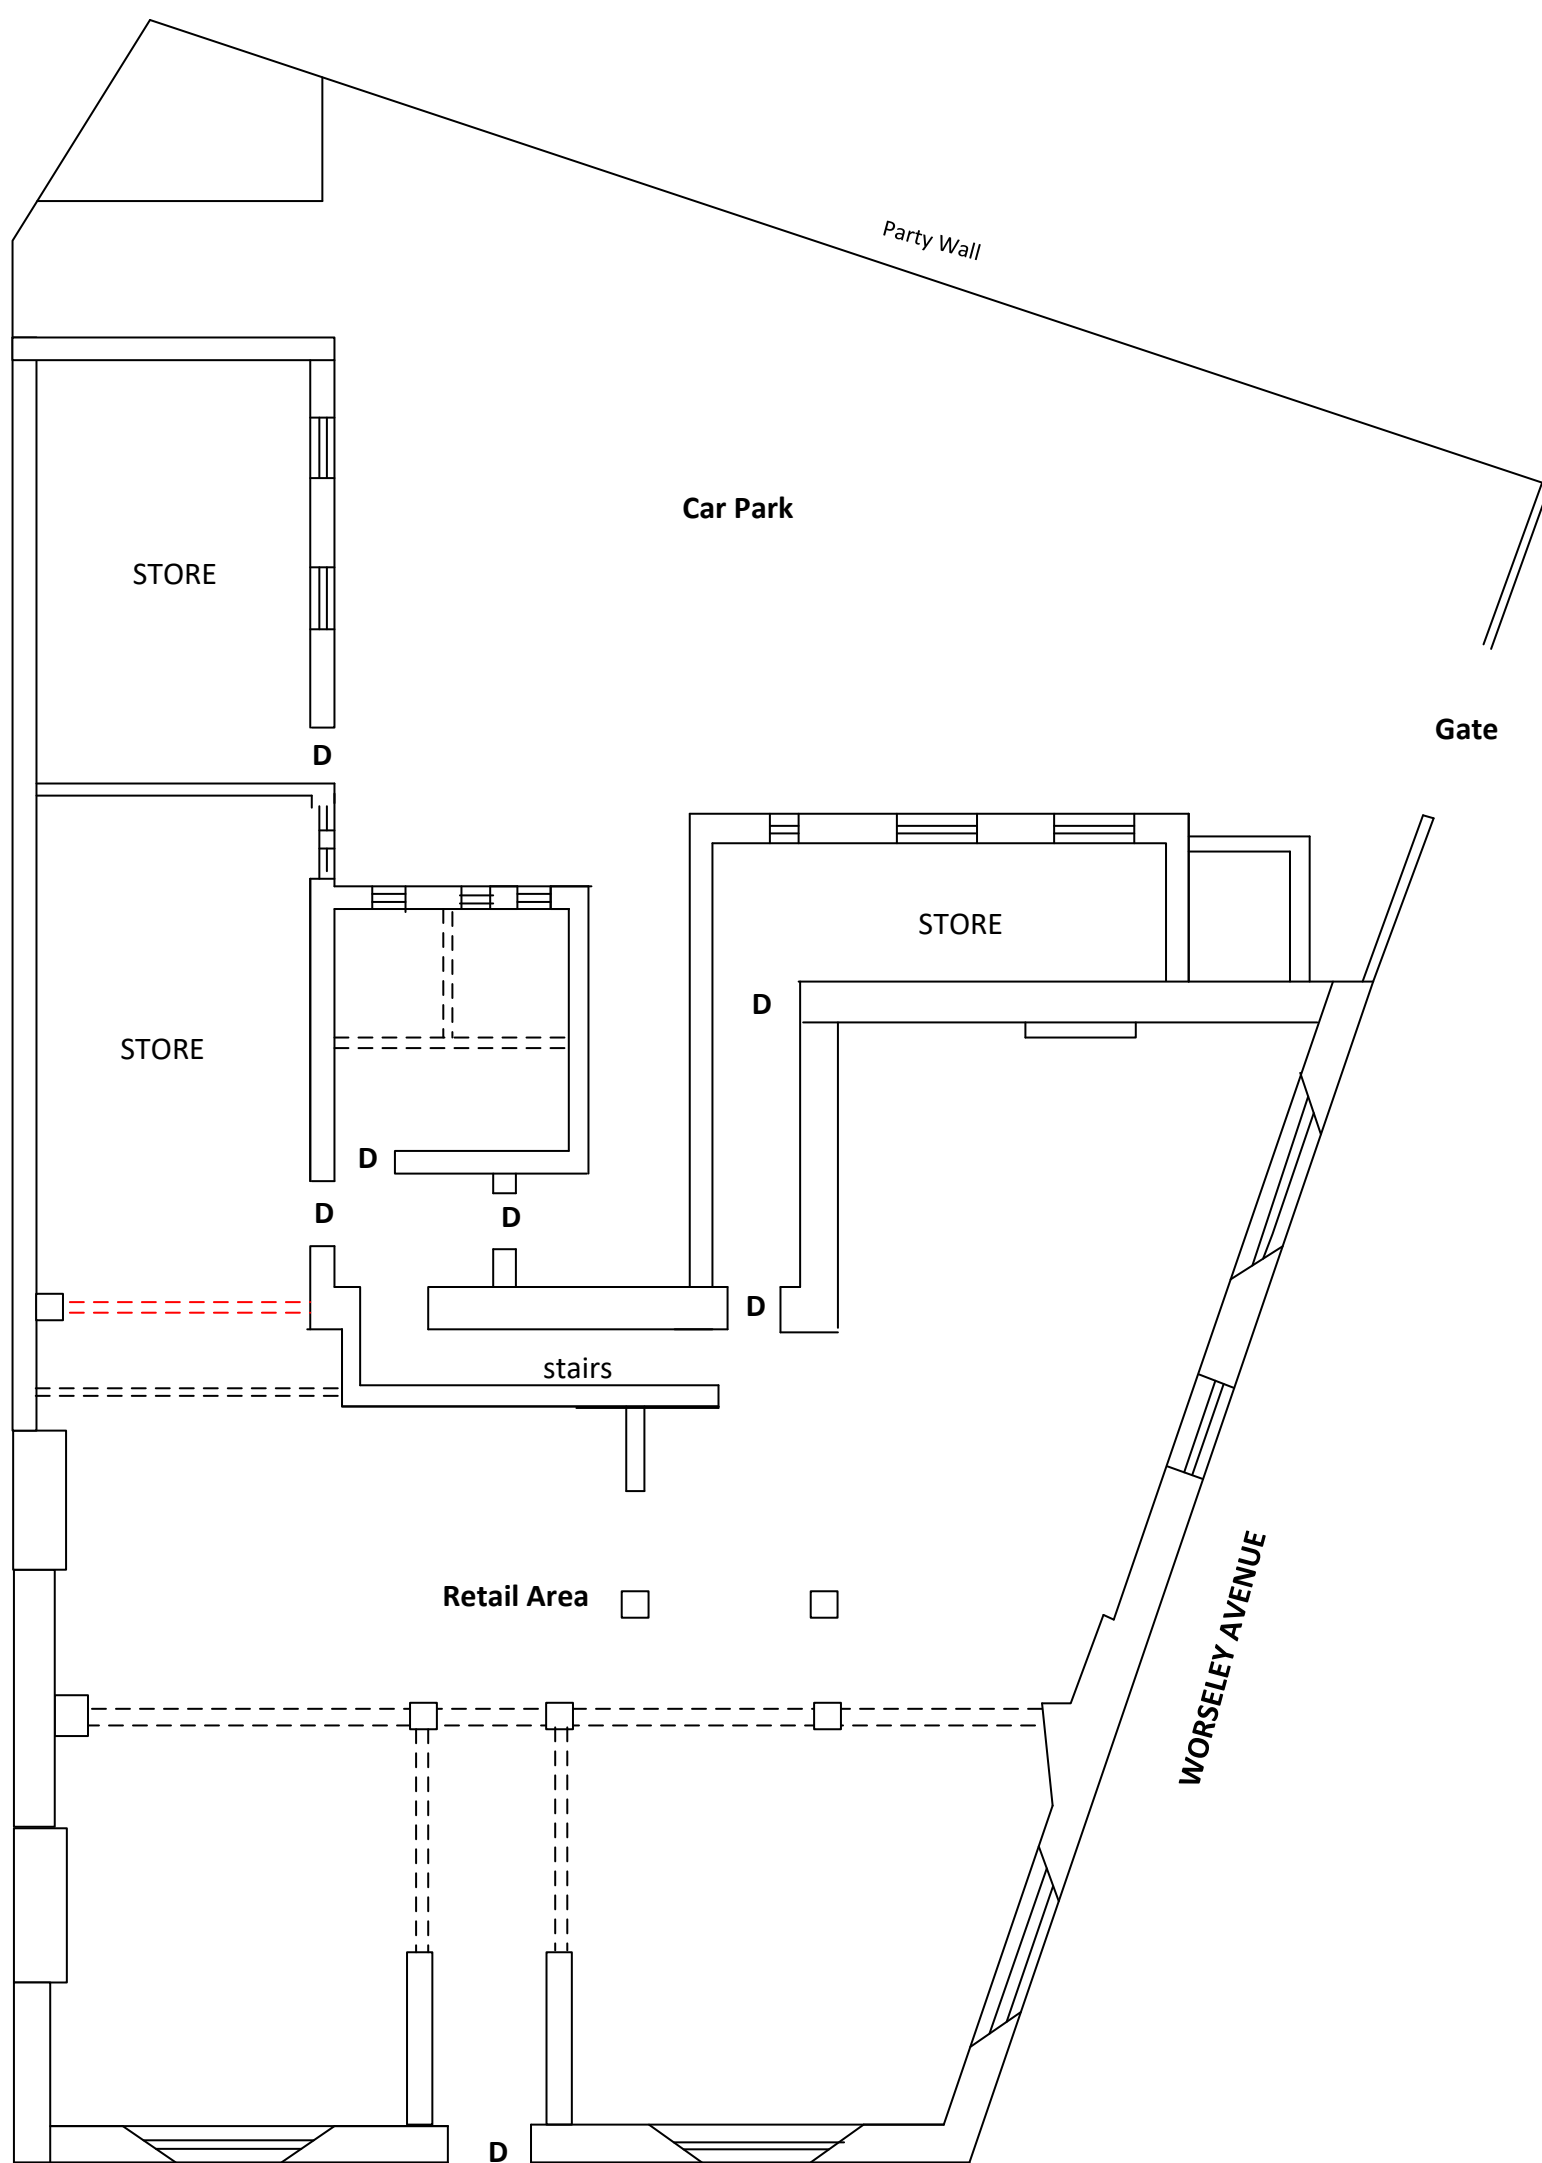

Existing Ground Floor Plan
Moston Lane

Scale 1-50