


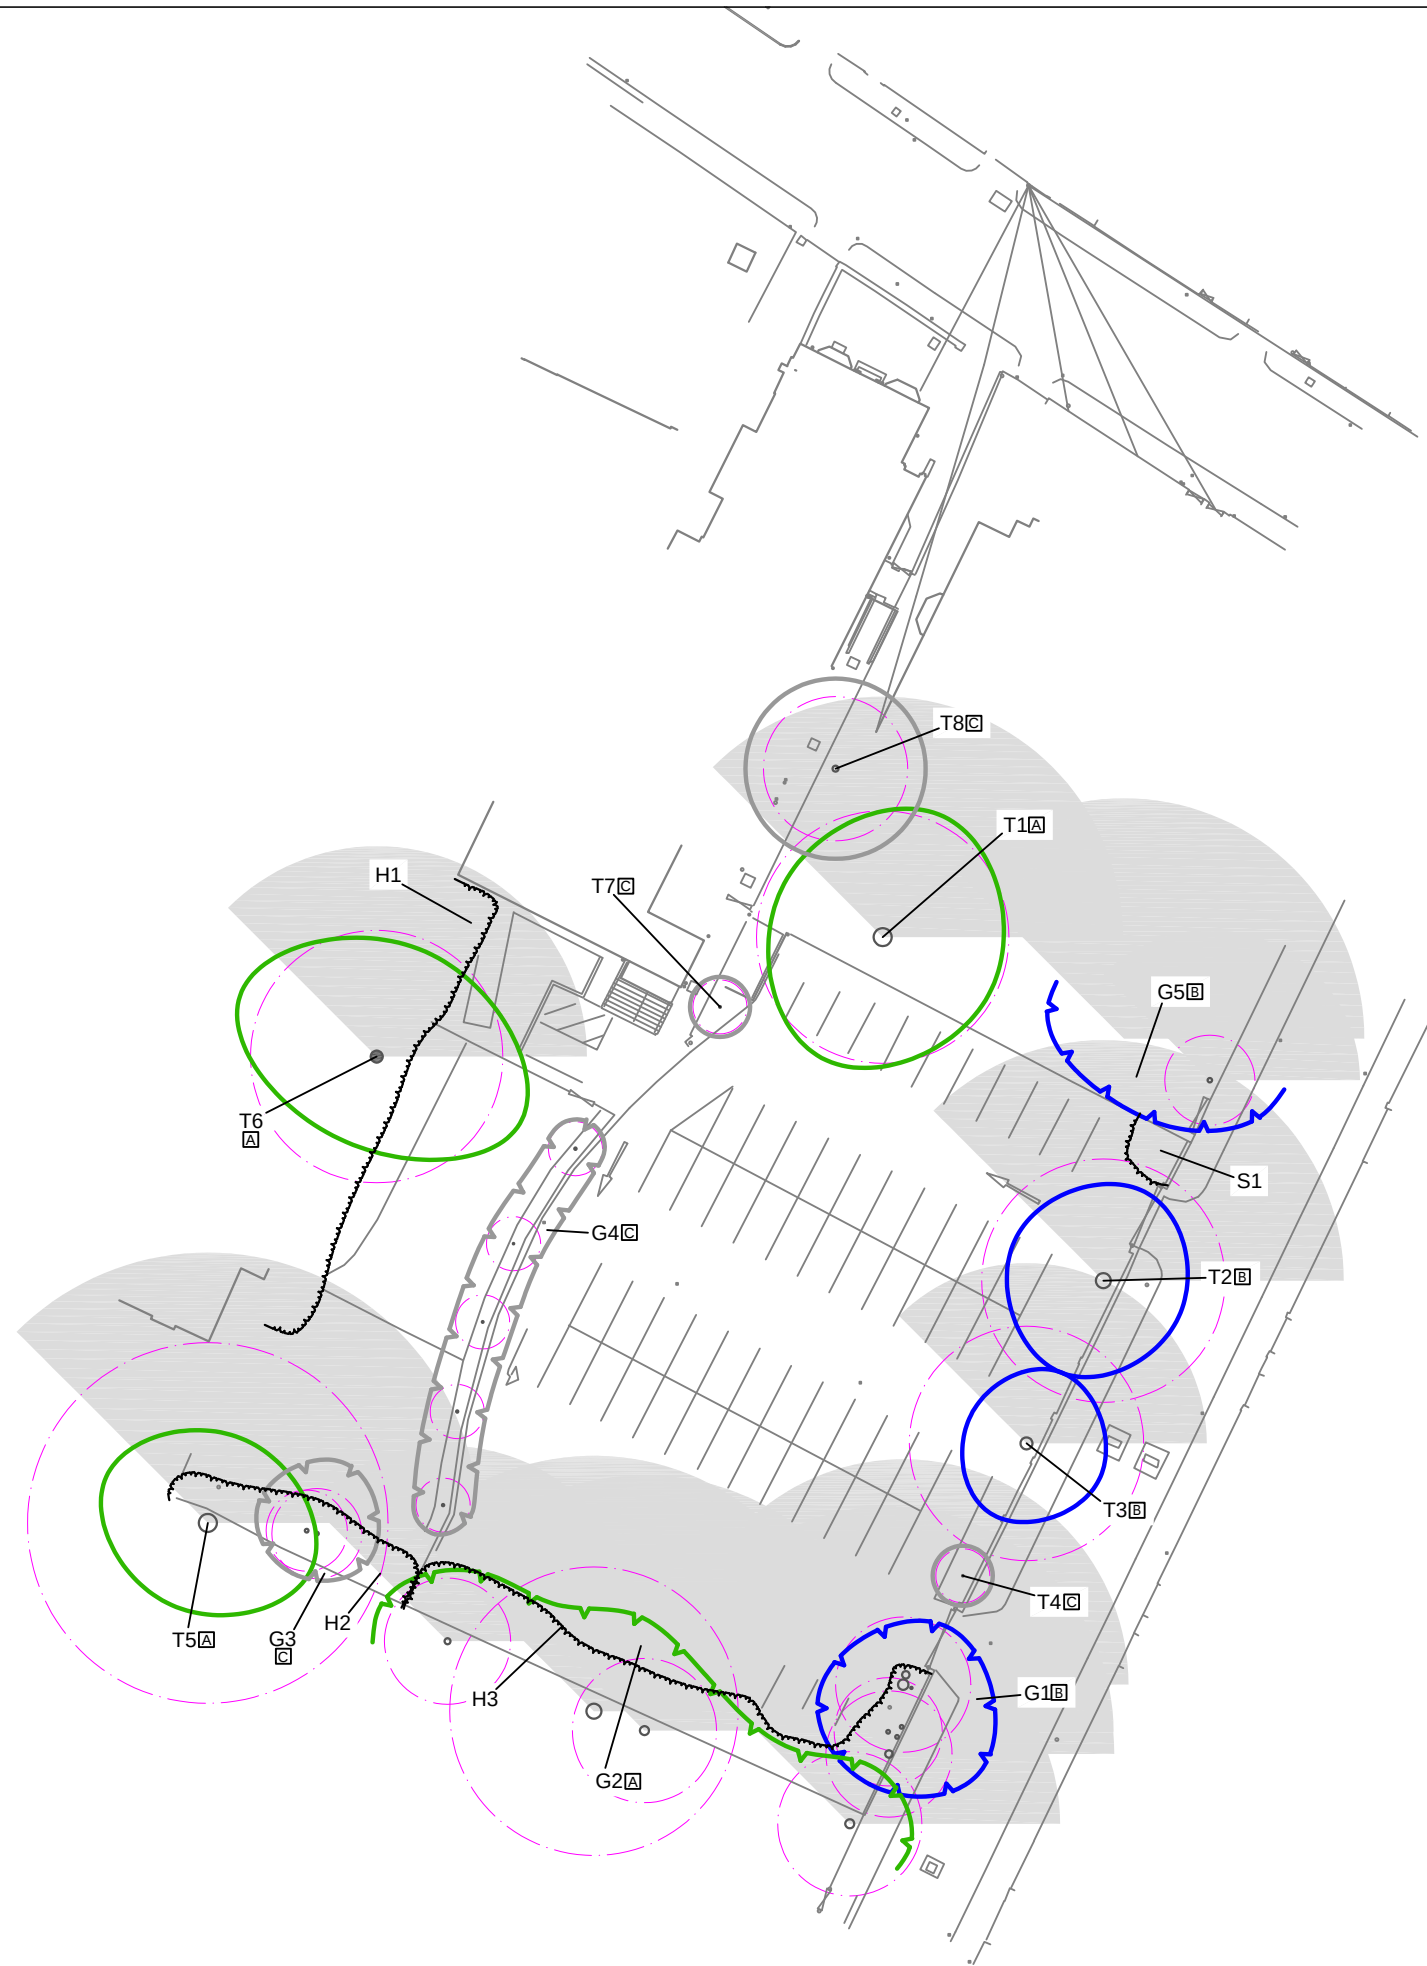

SCALE: 1:250
UNITS: METRES



TREE SURVEY PLAN	
9 LOWE STREET MACCLESFIELD CHESHIRE SK11 7NJ	
T. +44(0)1625 669668 E. admin@cheshire-woodlands.co.uk W. www.cheshire-woodlands.co.uk	
CLIENT	SOUTHWAY HOUSING TRUST
PROJECT	CHORLTON IRISH CLUB HIGH LANE CHORLTON
JOB REF	CW10084-P-TS
DATE	5 OCTOBER 2020
SCALE	1:250 at A1
	SURVEYED INDIVIDUAL TREE
	SURVEYED GROUP OF TREES
	SURVEYED HEDGE
	SURVEYED SHRUBS
	STEM POSITION APPROXIMATED
	BS 5837 RETENTION VALUE
	BS5837 ROOT PROTECTION AREA RADIUS
	BS5837 SHADOW PATTERN
	BS5837 CATEGORY 'A' TREES
	BS5837 CATEGORY 'B' TREES
	BS5837 CATEGORY 'C' TREES