


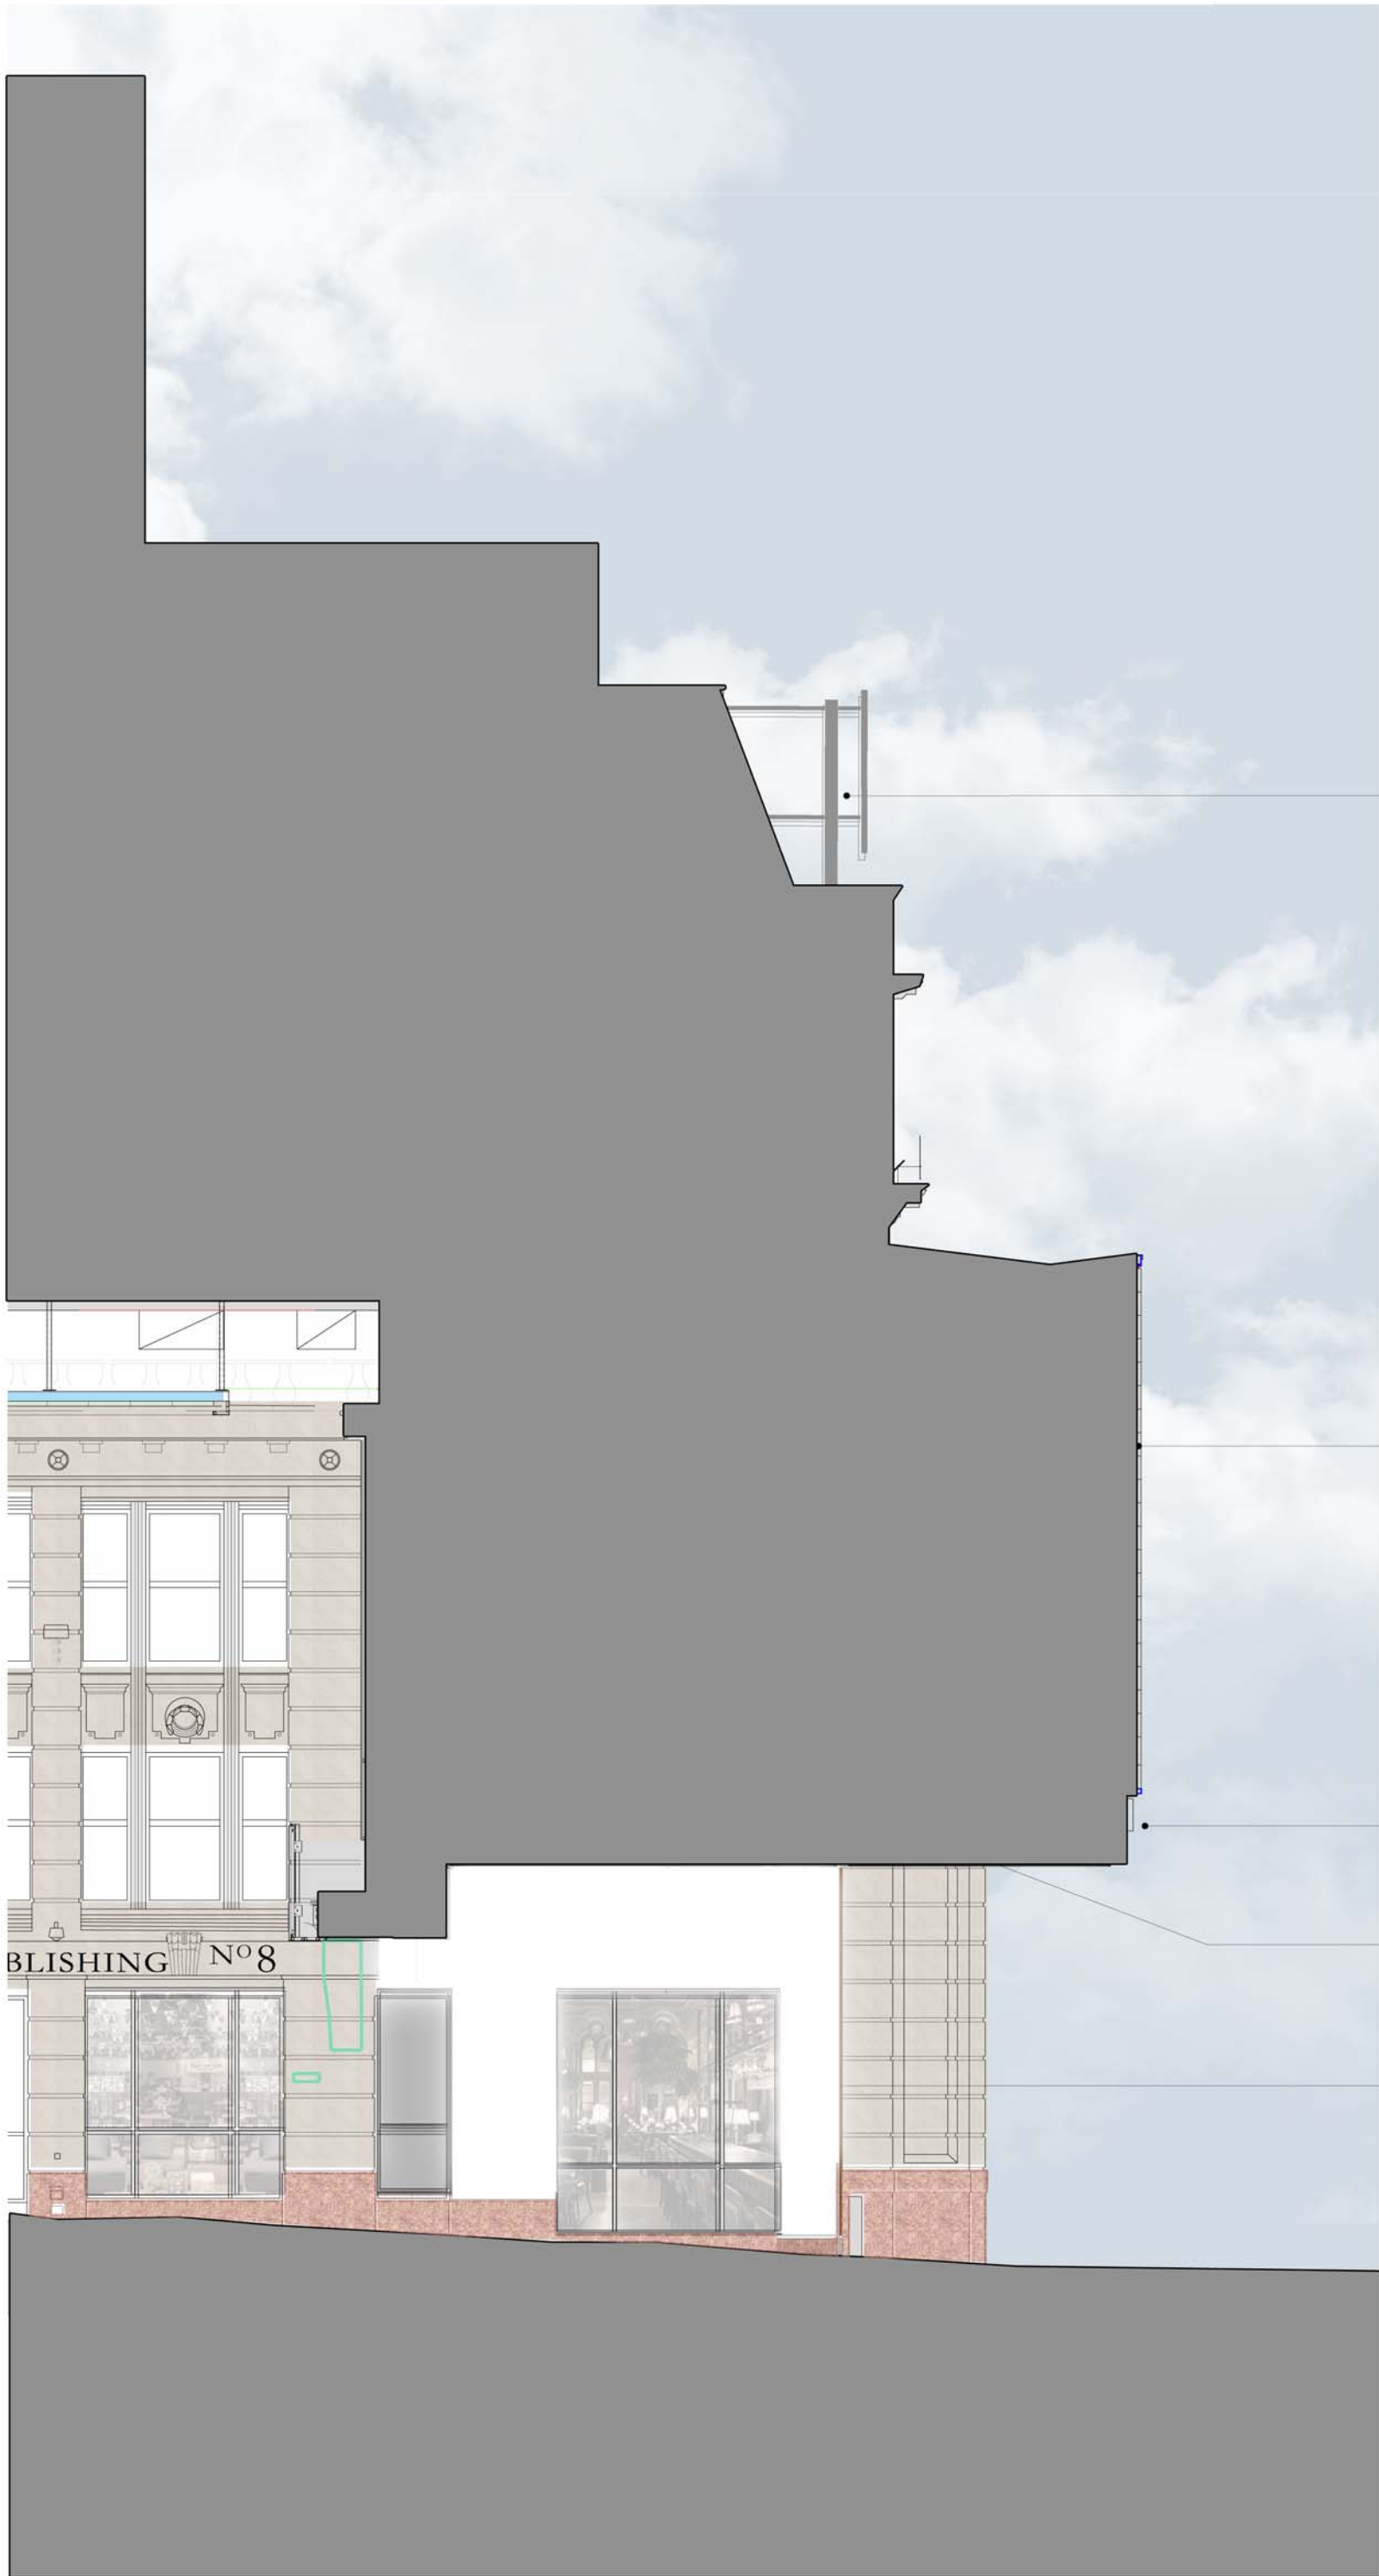

Withy Grove Entrance Section


vertical programmable LED signage panels fixed to new support frame and positioned to screen the profiled metal mansard roof

replacement programmable LED media screen replaced with new bronzed coloured trim, soffit and side panels

entrance fascia with back-lit light box projection and illuminated Printworks signage

back-lit light soffit

new wall finishes beyond security shutter

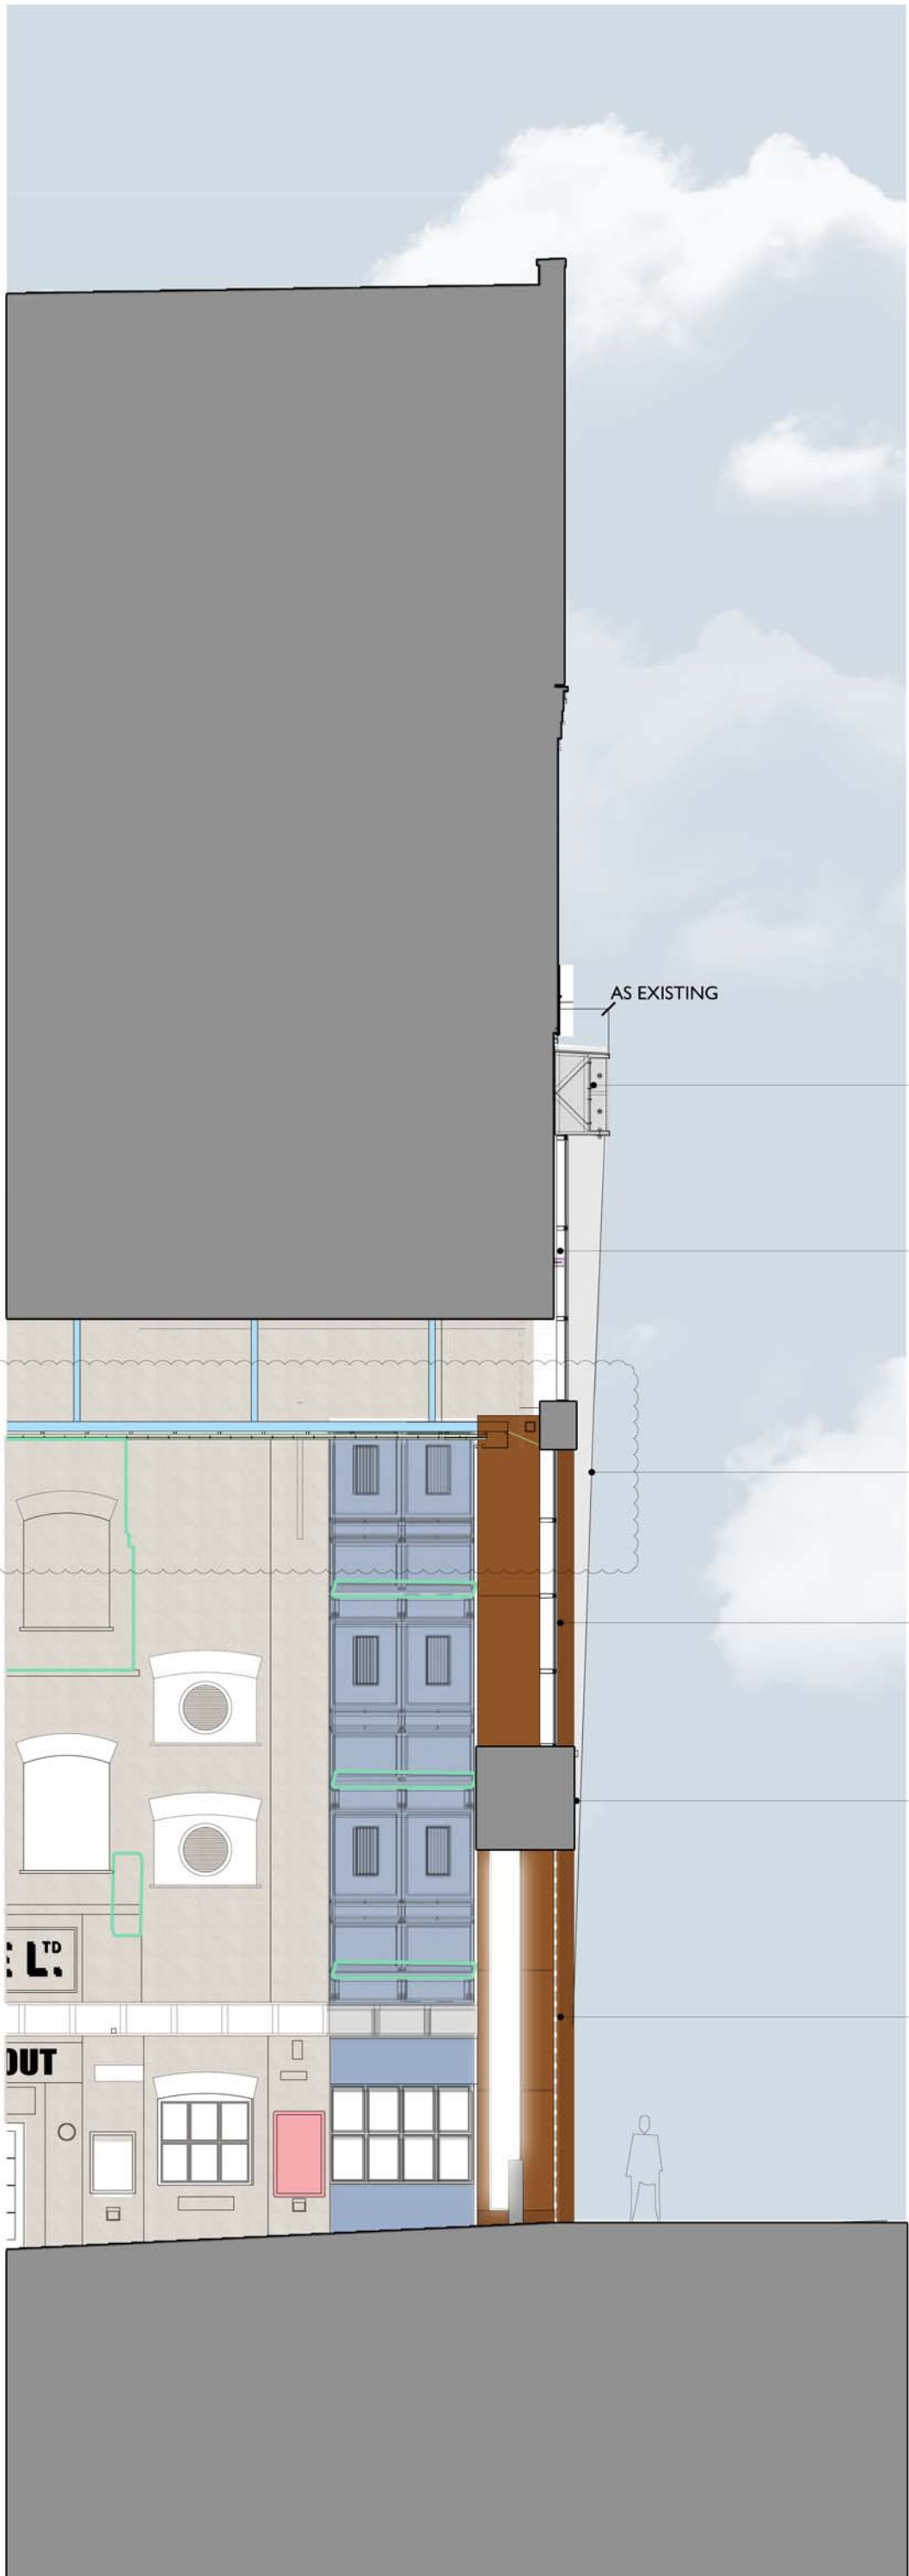

Dantzic Street Entrance Section

AS EXISTING

Existing finishes

horizontal white opaque curtain walling at high level with dark bronze coloured frames

existing entrance bay cladding removed to reveal internal street

horizontal clear glazed curtain walling with dark bronze coloured cappings

entrance fascia with back-lit light box and illuminated Printworks signage

entrance gateway portal with dark bronze coloured metal cladding and concealed lighting behind diffuser



Notes

1. Do not scale off this drawing
2. Drawing to be read in conjunction with the specification and all relevant drawing information
3. Contractor to check all dimensions on site
Comprehensive Design Architects to be advised of any discrepancies between this drawing and site conditions immediately
4. Dimensions are in millimetres unless otherwise stated

Registered Office : Comprehensive Design Architects Limited
16 Moray Place EDINBURGH EH3 6DT
Registered in Scotland : SC311114

© Comprehensive Design Architects Ltd. All rights reserved

CONSTRUCTION (DESIGN AND MANAGEMENT) REGULATIONS 2015

This drawing is to be read in conjunction with CDA's Standard Hazard and Risk Assessment of architectural matters (CDM) series drawings.

Works to be carried out in accordance with the Construction Phase plan prepared by the Principal Contractor.

Drawings based on archive information prepared by others and accuracy cannot be guaranteed.

P4	24.09.21	GENERAL UPDATES	SCREEN SHOWN AS BEING REPLACED	DO	MJ
P3	20.05.20	GENERAL UPDATES		DO	MJ
P2	04.12.19	DIMENSIONS ADDED		DO	MJ
Rev	Date	Description		drawn	check

internal job no	G1707	revision	
draw no	PRW-CDA-ZZ-00-DR-A-PL-1035	revision	P4


Comprehensive Design Architects

299 West George Street Glasgow G2 4LF
T: 0141 226 2226 www.cda-group.co.uk

client
DTZ INVESTORS



project
PRINTWORKS
MANCHESTER

title
Proposed Entrance Sections
Withy Grove &
Dantzic Street

date	scale	drawn by	checked by
30.09.19	1:100@A1	DO	MJ

status
PLANNING

internal job no	G1707	revision	
draw no	PRW-CDA-ZZ-00-DR-A-PL-1035	revision	P4