


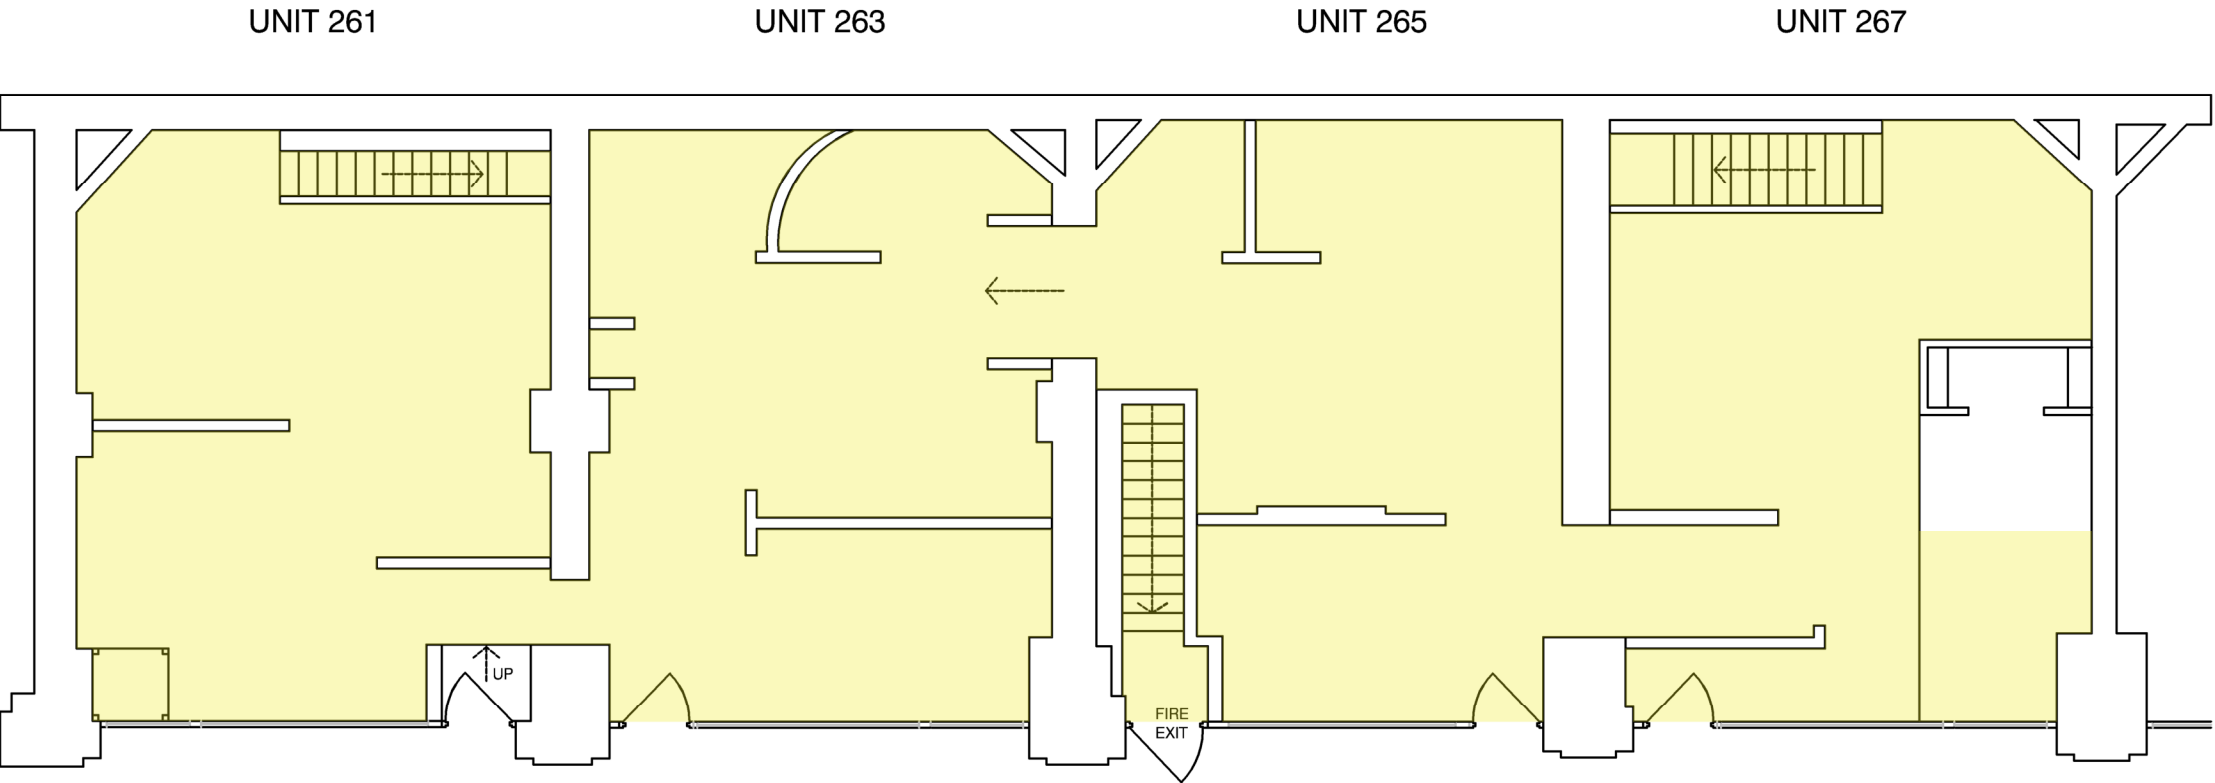


GROUND FLOOR LAYOUT



NOTES:
This drawing is copyright protected and remains the property of PMP Manchester Ltd.
All levels and dimensions to be checked on site prior to construction / fabrication; report discrepancies immediately to the Architect.
Do not scale dimensions from this drawings.
Use only figured dimensions.

- KEY:
- Timber Flooring
 - Grey Tile
 - Black Tile
 - Vinyl
 - Exposed Concrete

BASEMENT LAYOUT

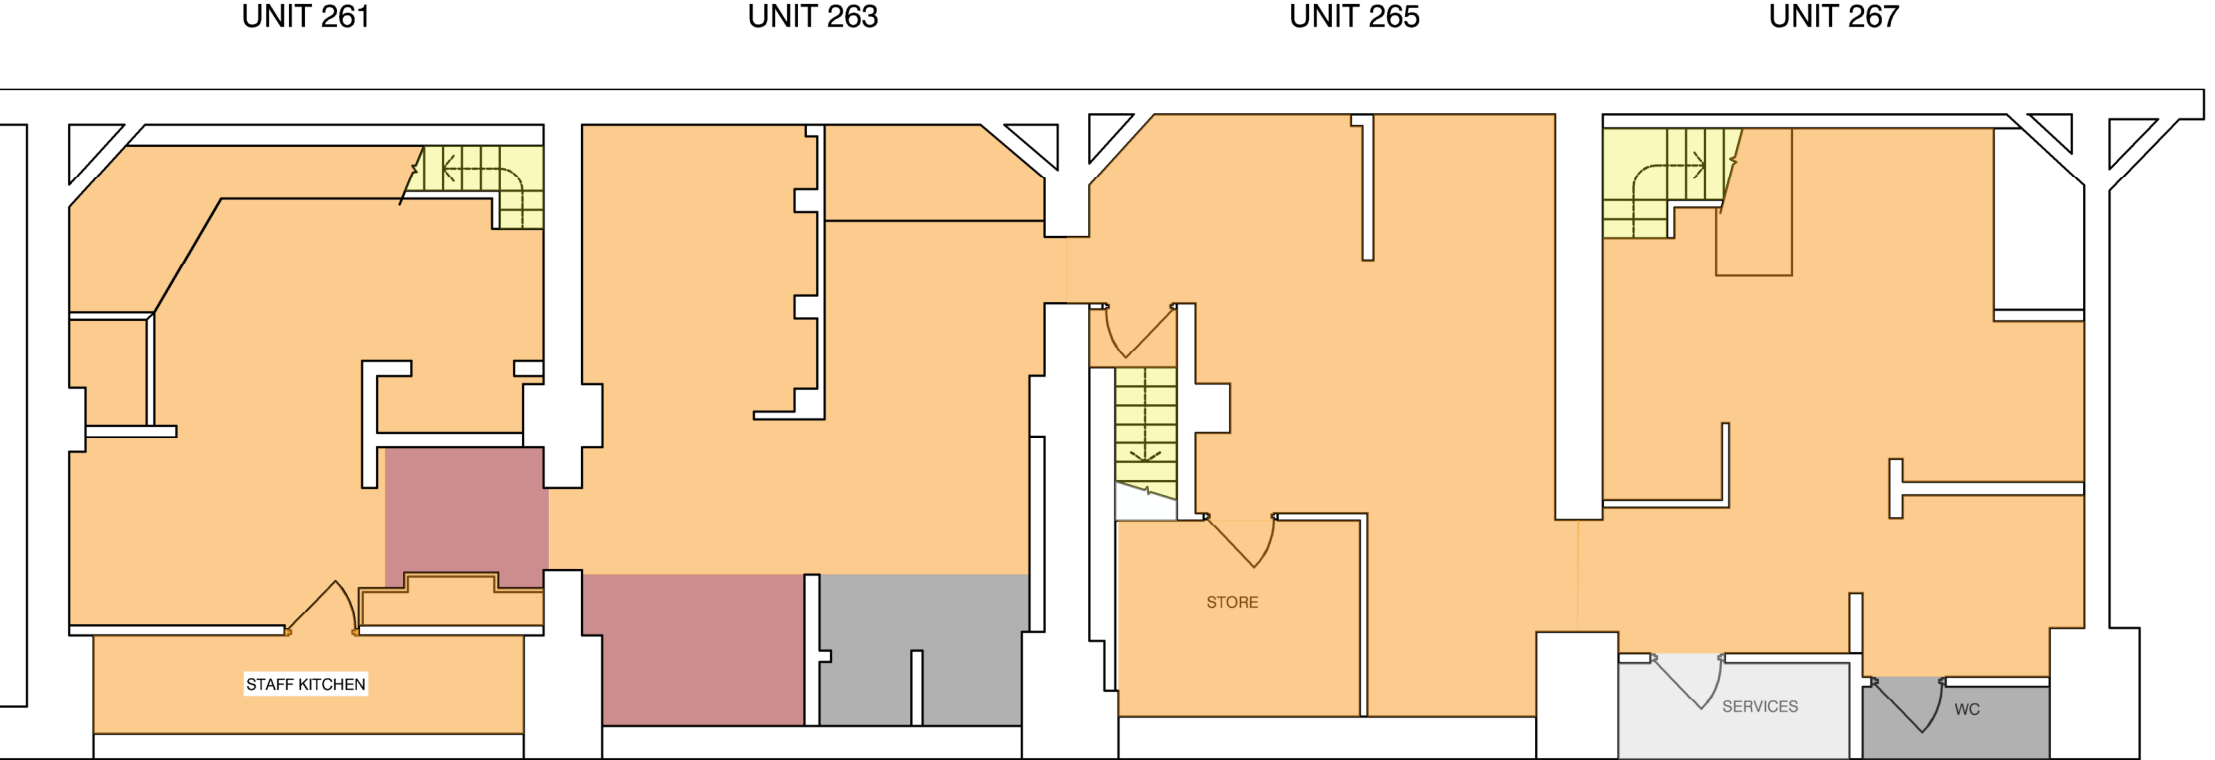

rev	description	date	by
-	-	-	-

pmp Building Surveying
Project Management
Cost Consultancy

SUITE 602, SUNLIGHT HOUSE, QUAY STREET
MANCHESTER
M3 3LU
t: 0161 241 0115
w: www.pmpplc.co.uk
project:
261 - 267 DEANS_GATE, MANCHESTER, M3 4EW

client:
TRILOGY REAL ESTATE LLP
drawing:
EXISTING GROUND FLOOR and BASEMENT
FLOOR FINISHES

scale: 1:100@A3	date: JULY-21	drawn: AA	checked: JAR
job no: 6913M	element: -	number: 007	revision: -