



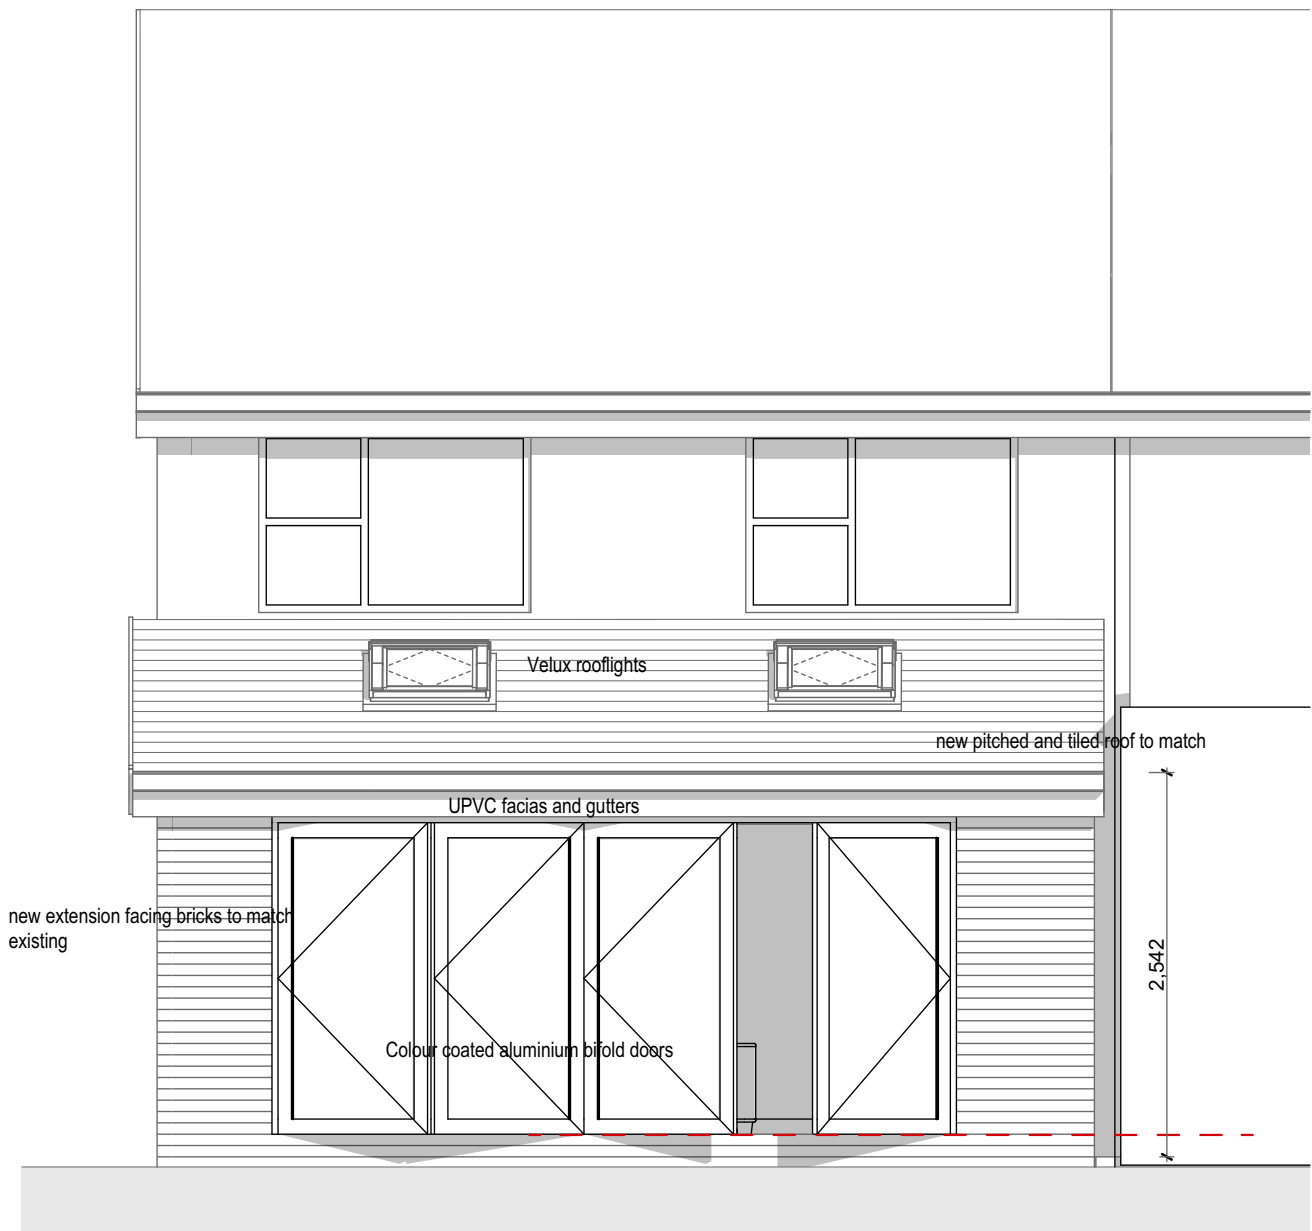


PROPOSED SOUTH EAST ELEVATION
1:50

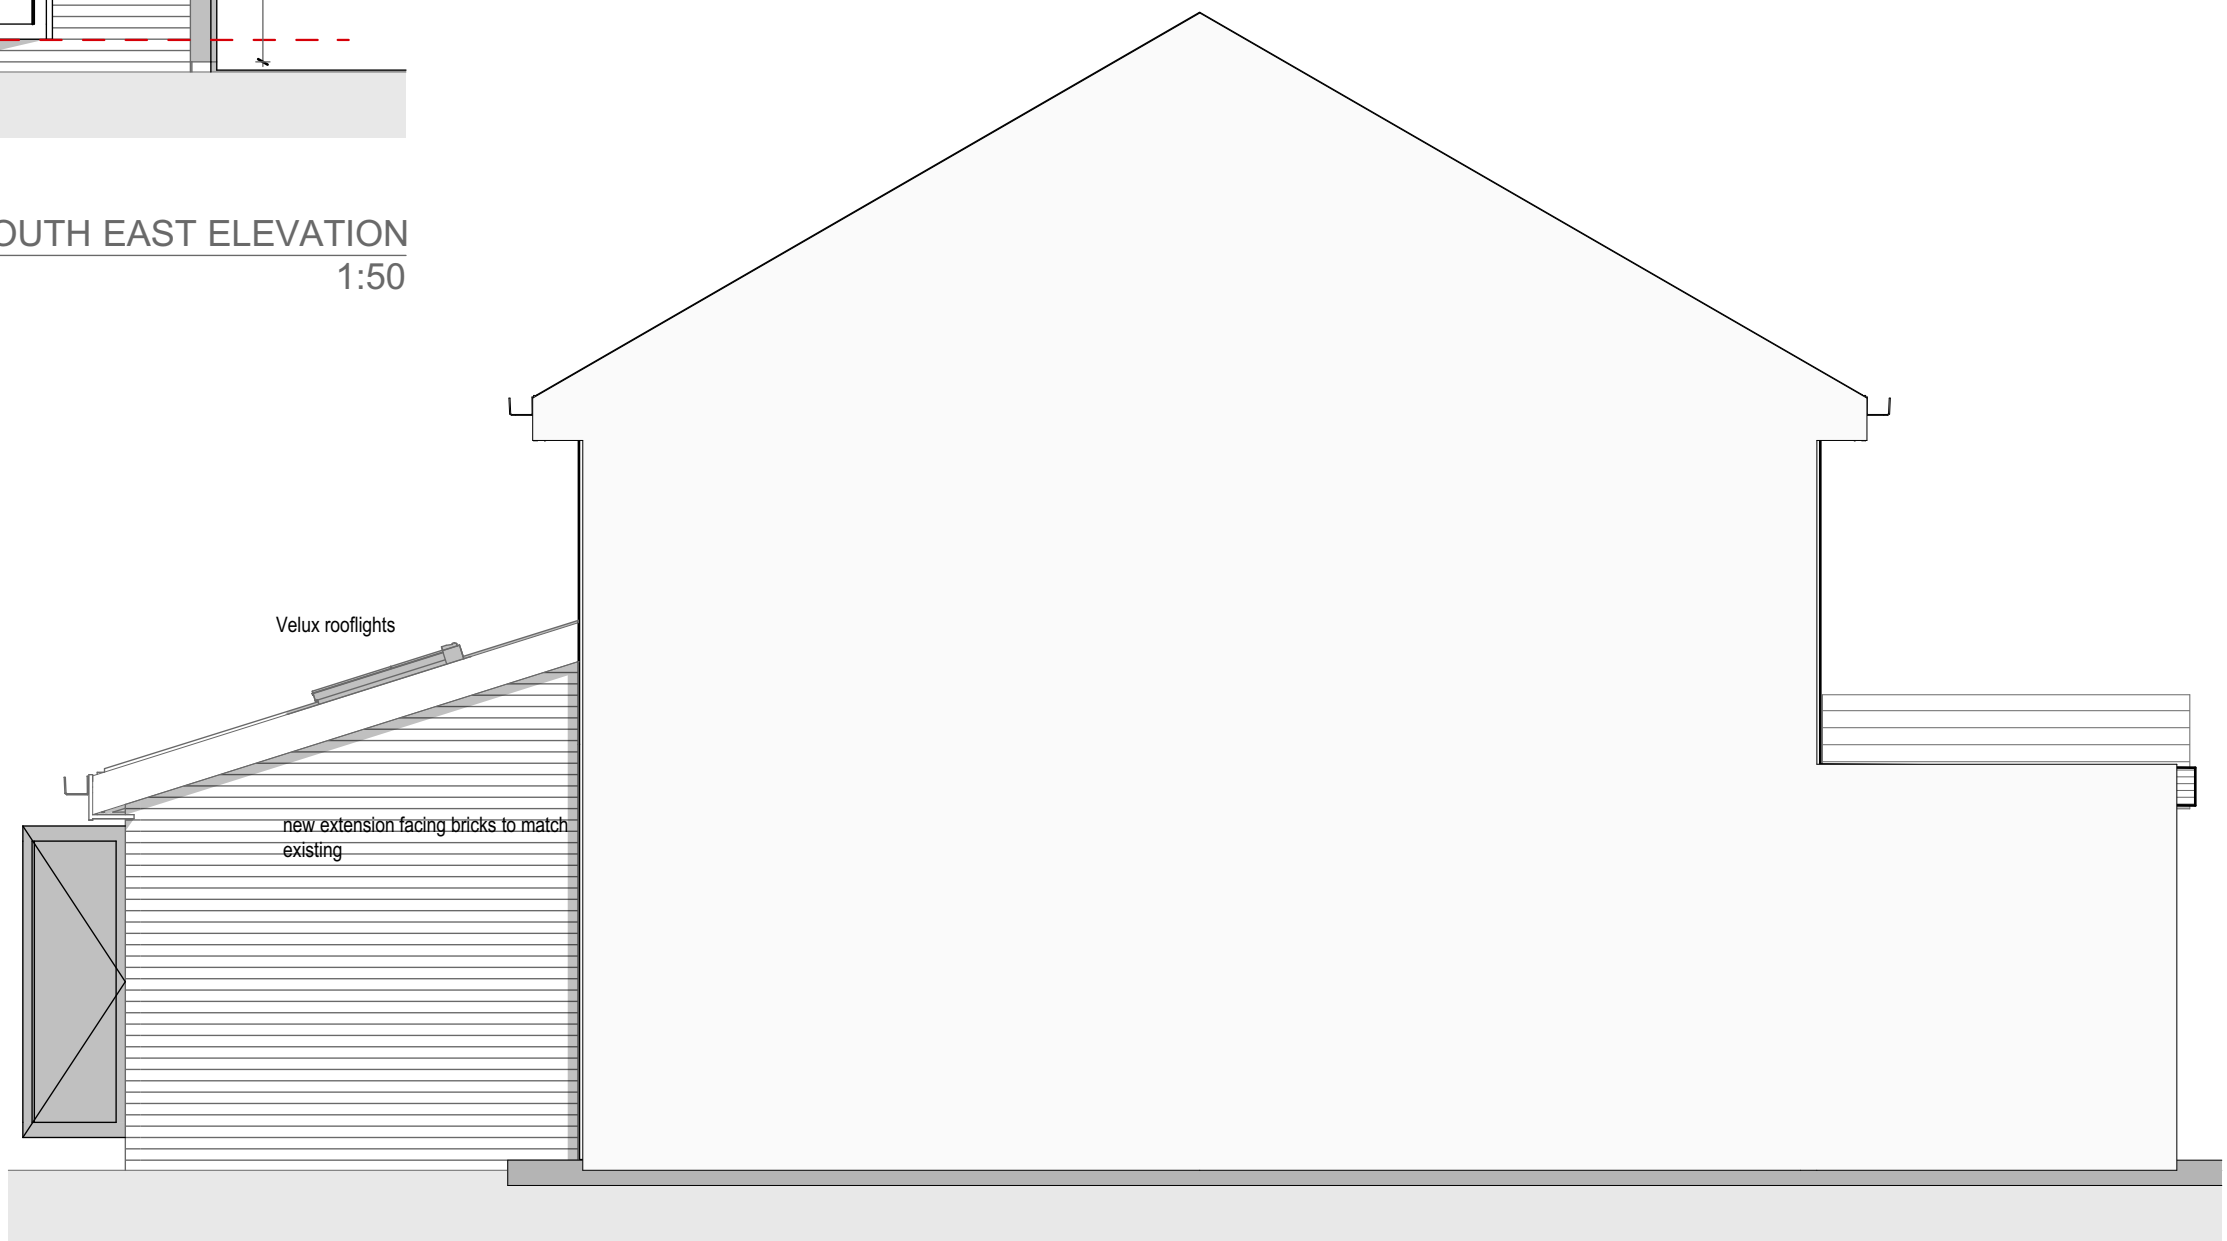


PROPOSED NORTH EAST ELEVATION
1:50




PROPOSED NORTH WEST ELEVATION
1:50

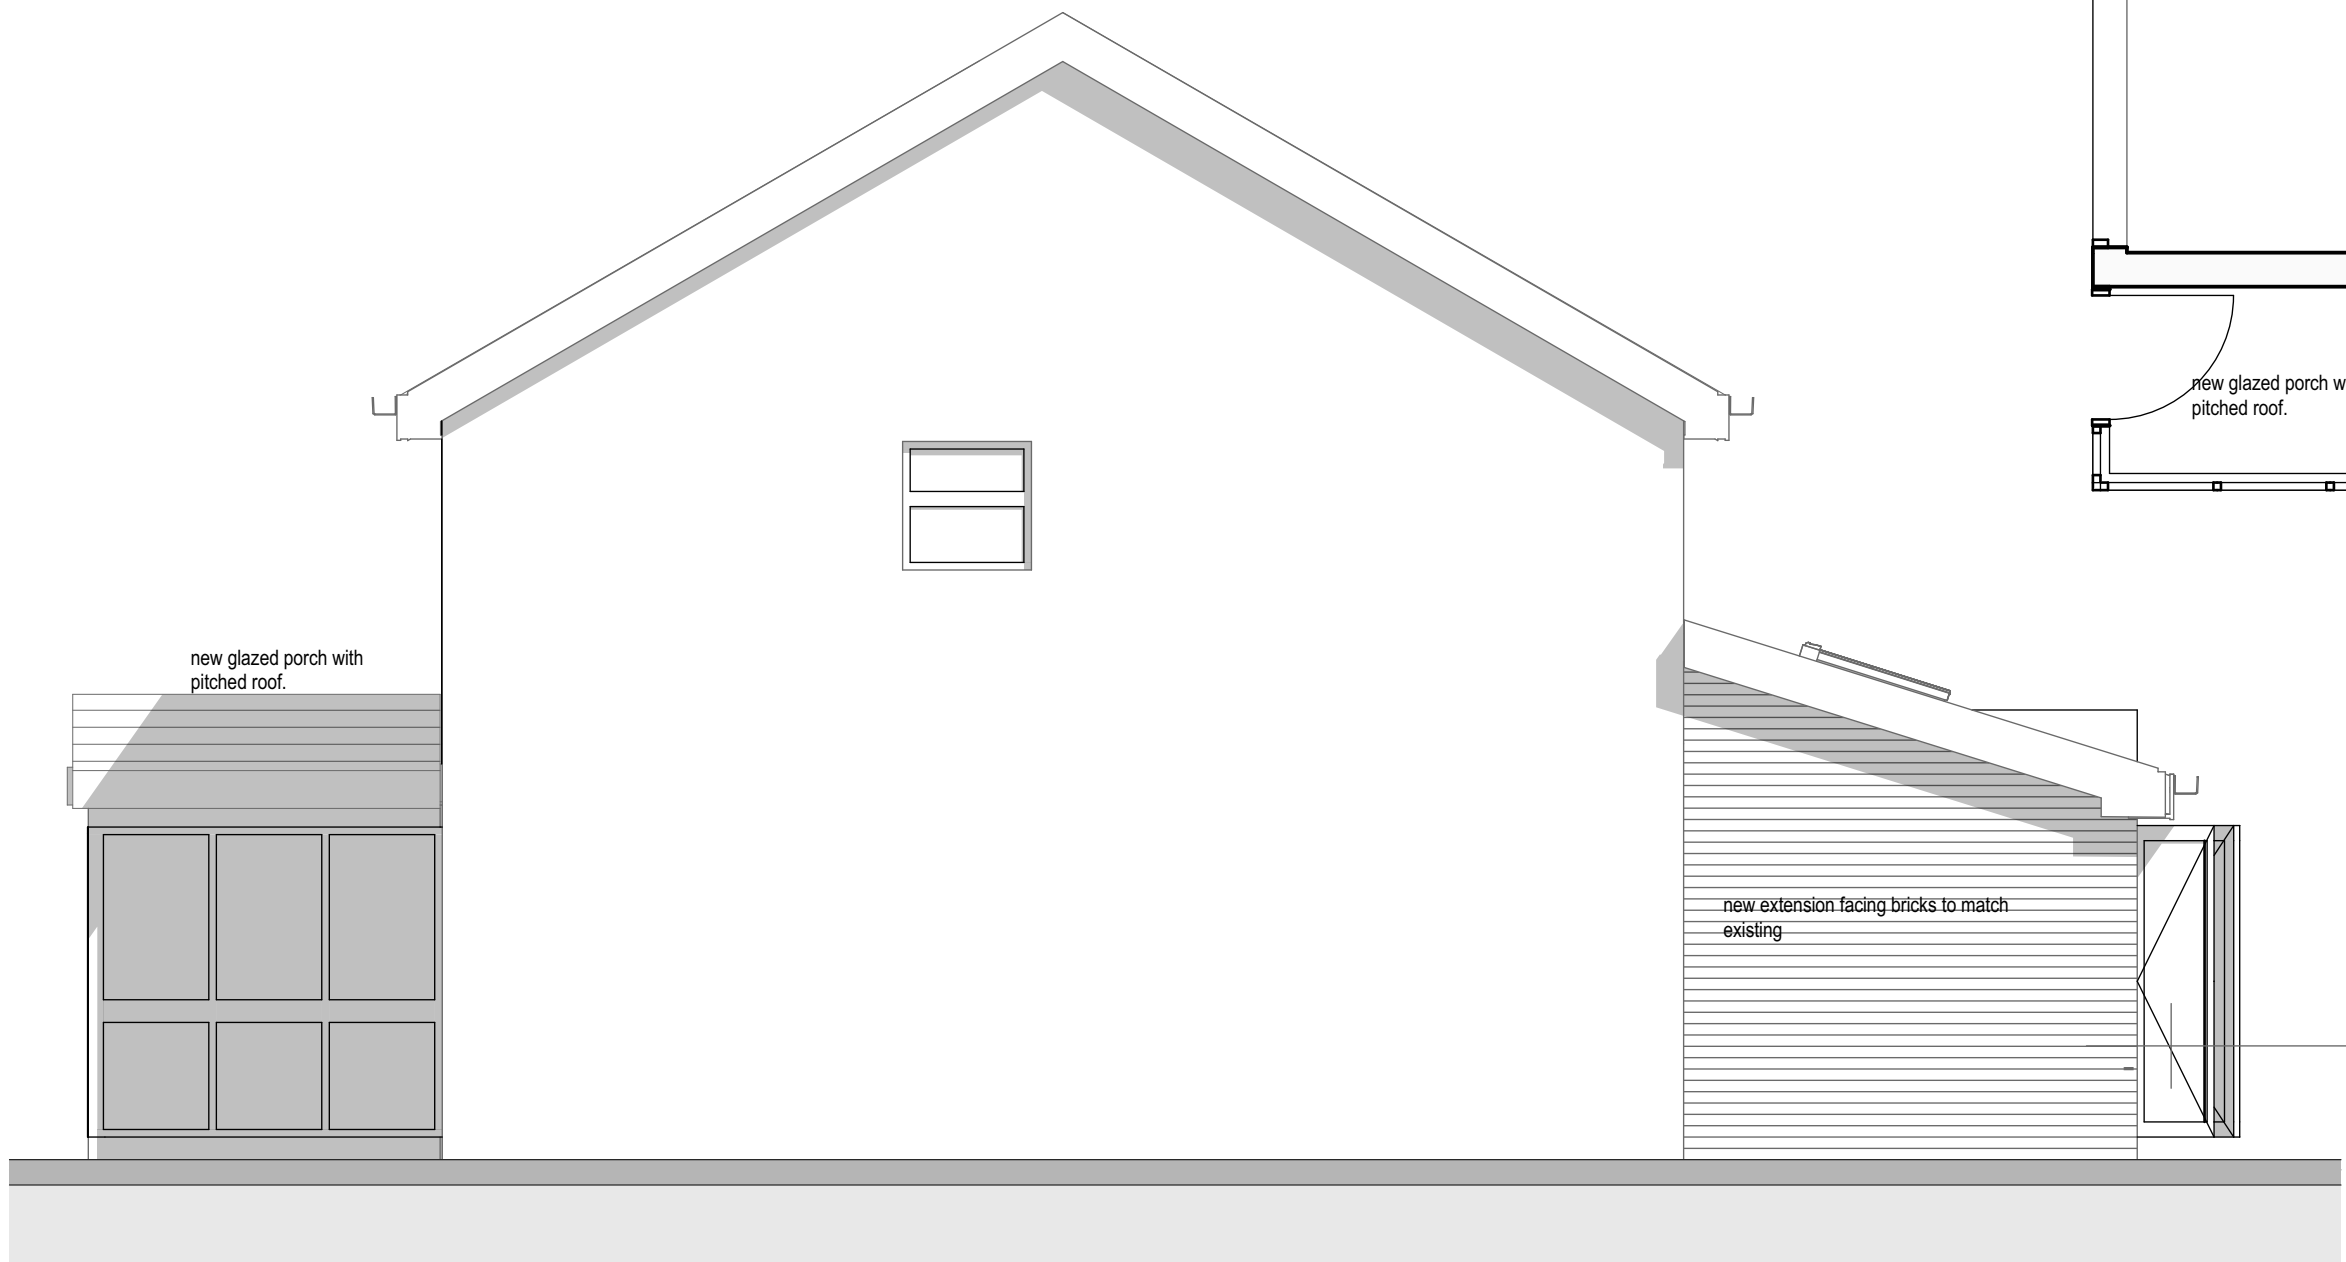

PROPOSED SOUTH WEST ELEVATION
1:50

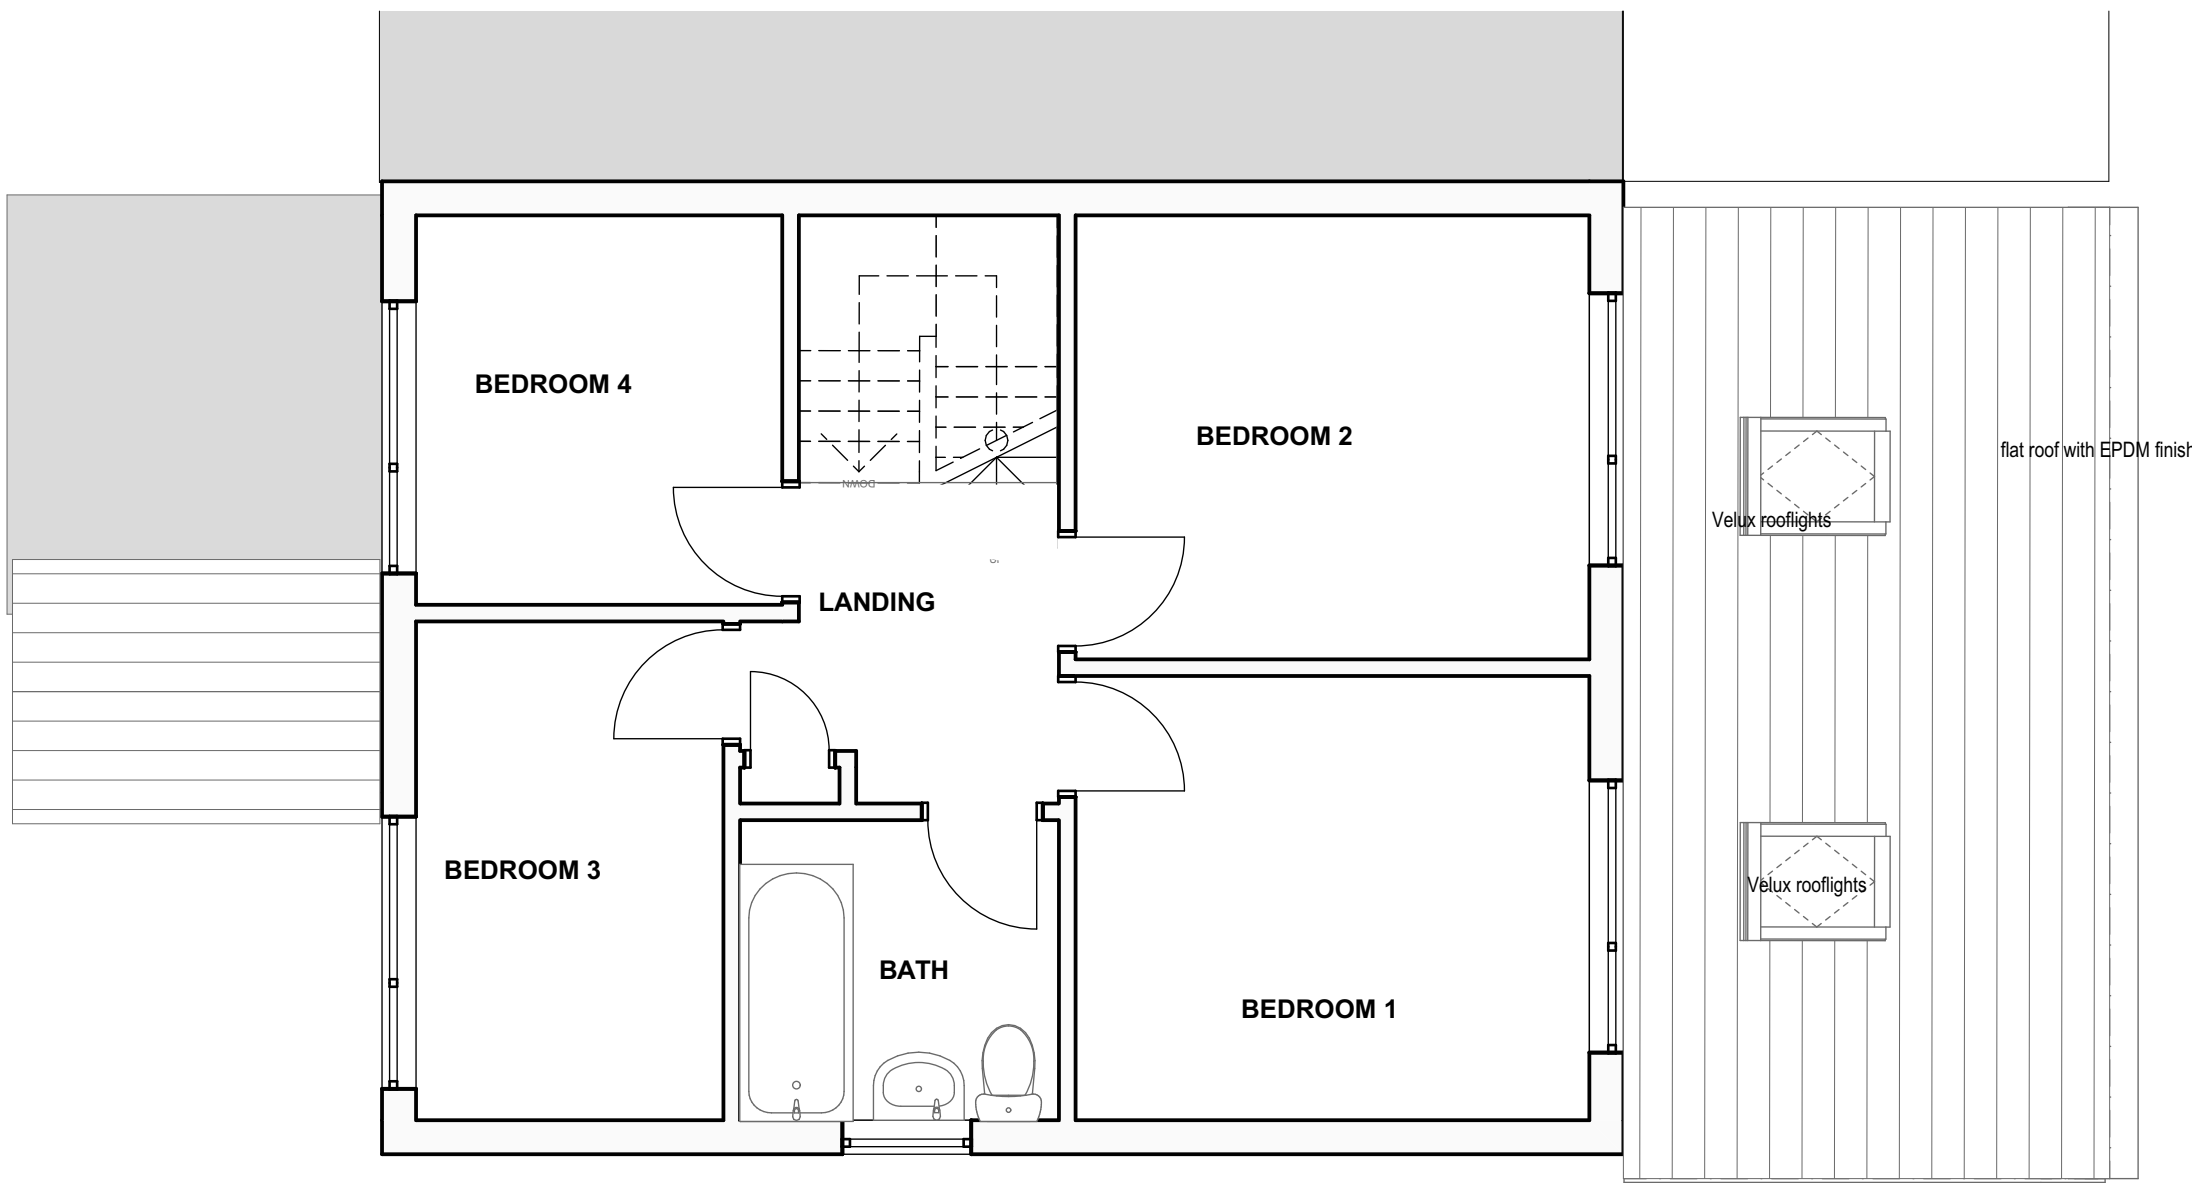

PROPOSED FIRST FLOOR
1:50

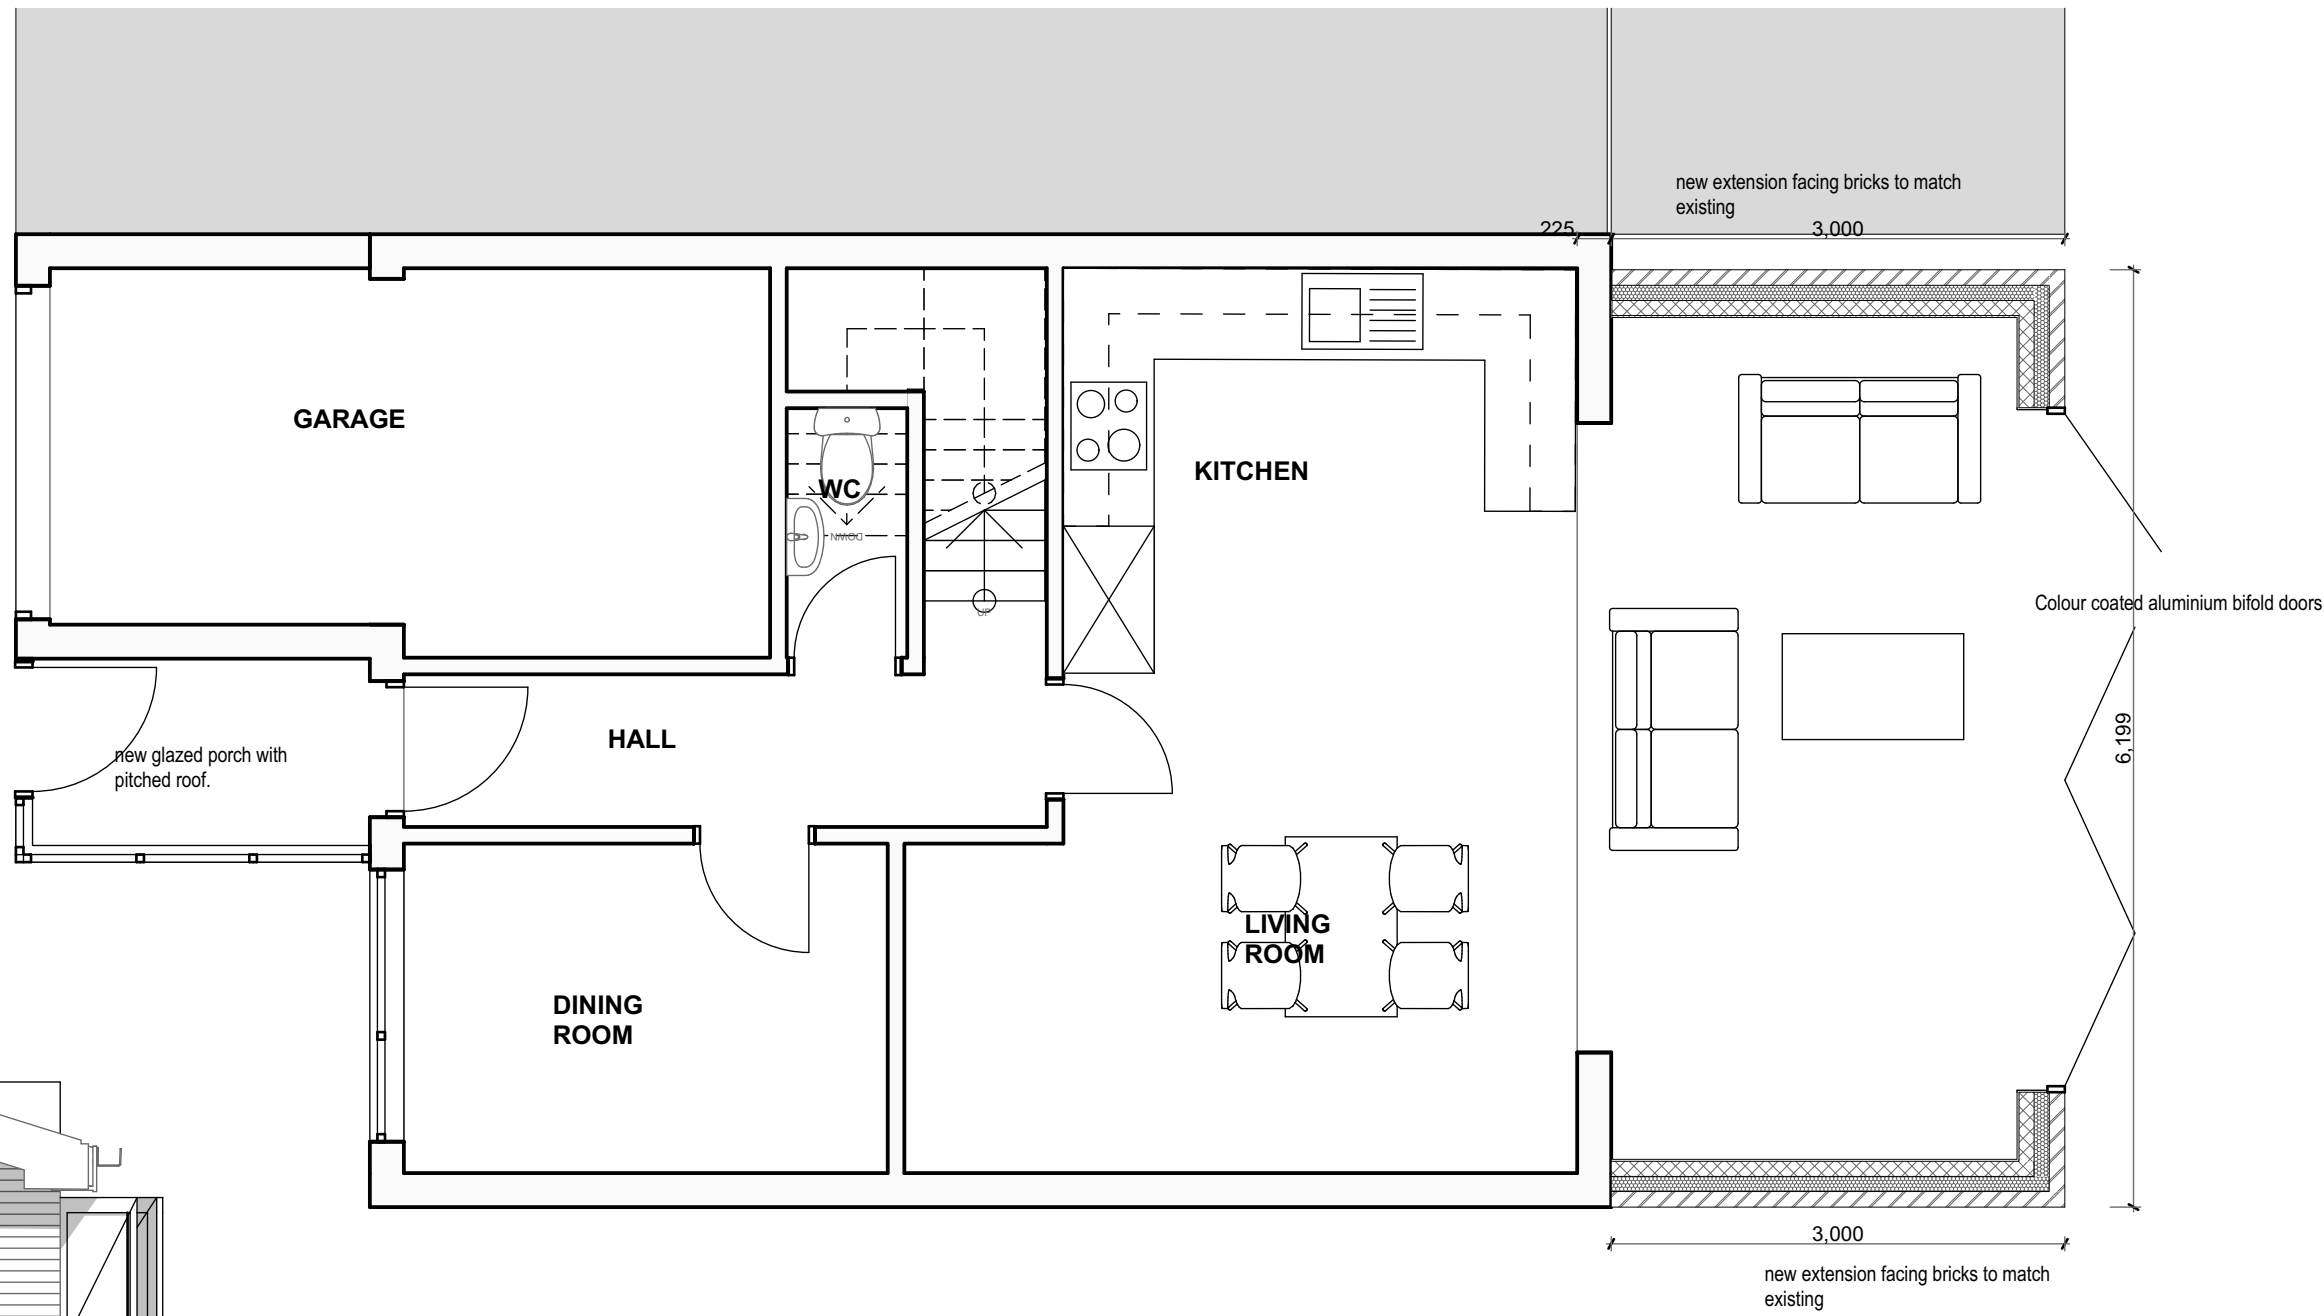

PROPOSED GROUND FLOOR
1:50