

DO NOT SCALE FROM THIS DRAWING. THE AUTHOR OF THIS DRAWING TAKES NO RESPONSIBILITY FOR ANY DIMENSIONS OBTAINED BY MEASURING OR SCALING FROM THIS DRAWING AND NO RELIANCE MAY BE PLACED ON SUCH DIMENSIONS. ALL DIMENSIONS MUST BE CHECKED AND VERIFIED ON SITE BY THE CONTRACTOR BEFORE COMMENCING ANY WORK OR PRODUCING DRAWINGS. RML ARCHITECTURE MUST BE NOTIFIED IMMEDIATELY OF ANY ERRORS OR DISCREPANCIES PRIOR TO THE COMMENCEMENT OF WORK.

THIS DRAWING IS TO BE READ IN CONJUNCTION WITH ALL OTHER RELEVANT CONTRACT DRAWINGS, SCHEDULES AND SPECIFICATIONS.

THIS DRAWING AND ALL INFORMATION CONTAINED WITHIN IS THE SOLE PROPERTY OF RML ARCHITECTURE LTD AND MAY NOT BE REPRODUCED IN WHOLE OR PART WITHOUT WRITTEN PERMISSION FROM RML ARCHITECTURE LTD.

REV	DESCRIPTION	DATE	BY
A	Amended to latest signage specifications. Sign to left side of Barton Square Elevation added. Solar vinyl indicated.	23-09-21	RML



Proposed Barton Square Elevation



Proposed Exchange Street Elevation

0mm 100mm

PRINTED SIZE @ A1

CLIENT

BREMONT

PROJECT

**BREMONT ACRESFIELD
EXCHANGE STREET
MANCHESTER
M2**

DRAWING TITLE

PROPOSED SHOPFRONT

PROJECT NUMBER

8021

DATE

AUGUST '21

SCALE

1:50 @ A1 / 1:100 @ A3

DRAWN BY

RML

DRAWING NUMBER

8021-P-04

REVISION


A

DRAWING STATUS


APPROVAL

RMLArchitecture

FREEDOM WORKS CREATIVE HUB,
UNIT 7 HOVE BUSINESS CENTRE,
HOVE, BN3 6HA

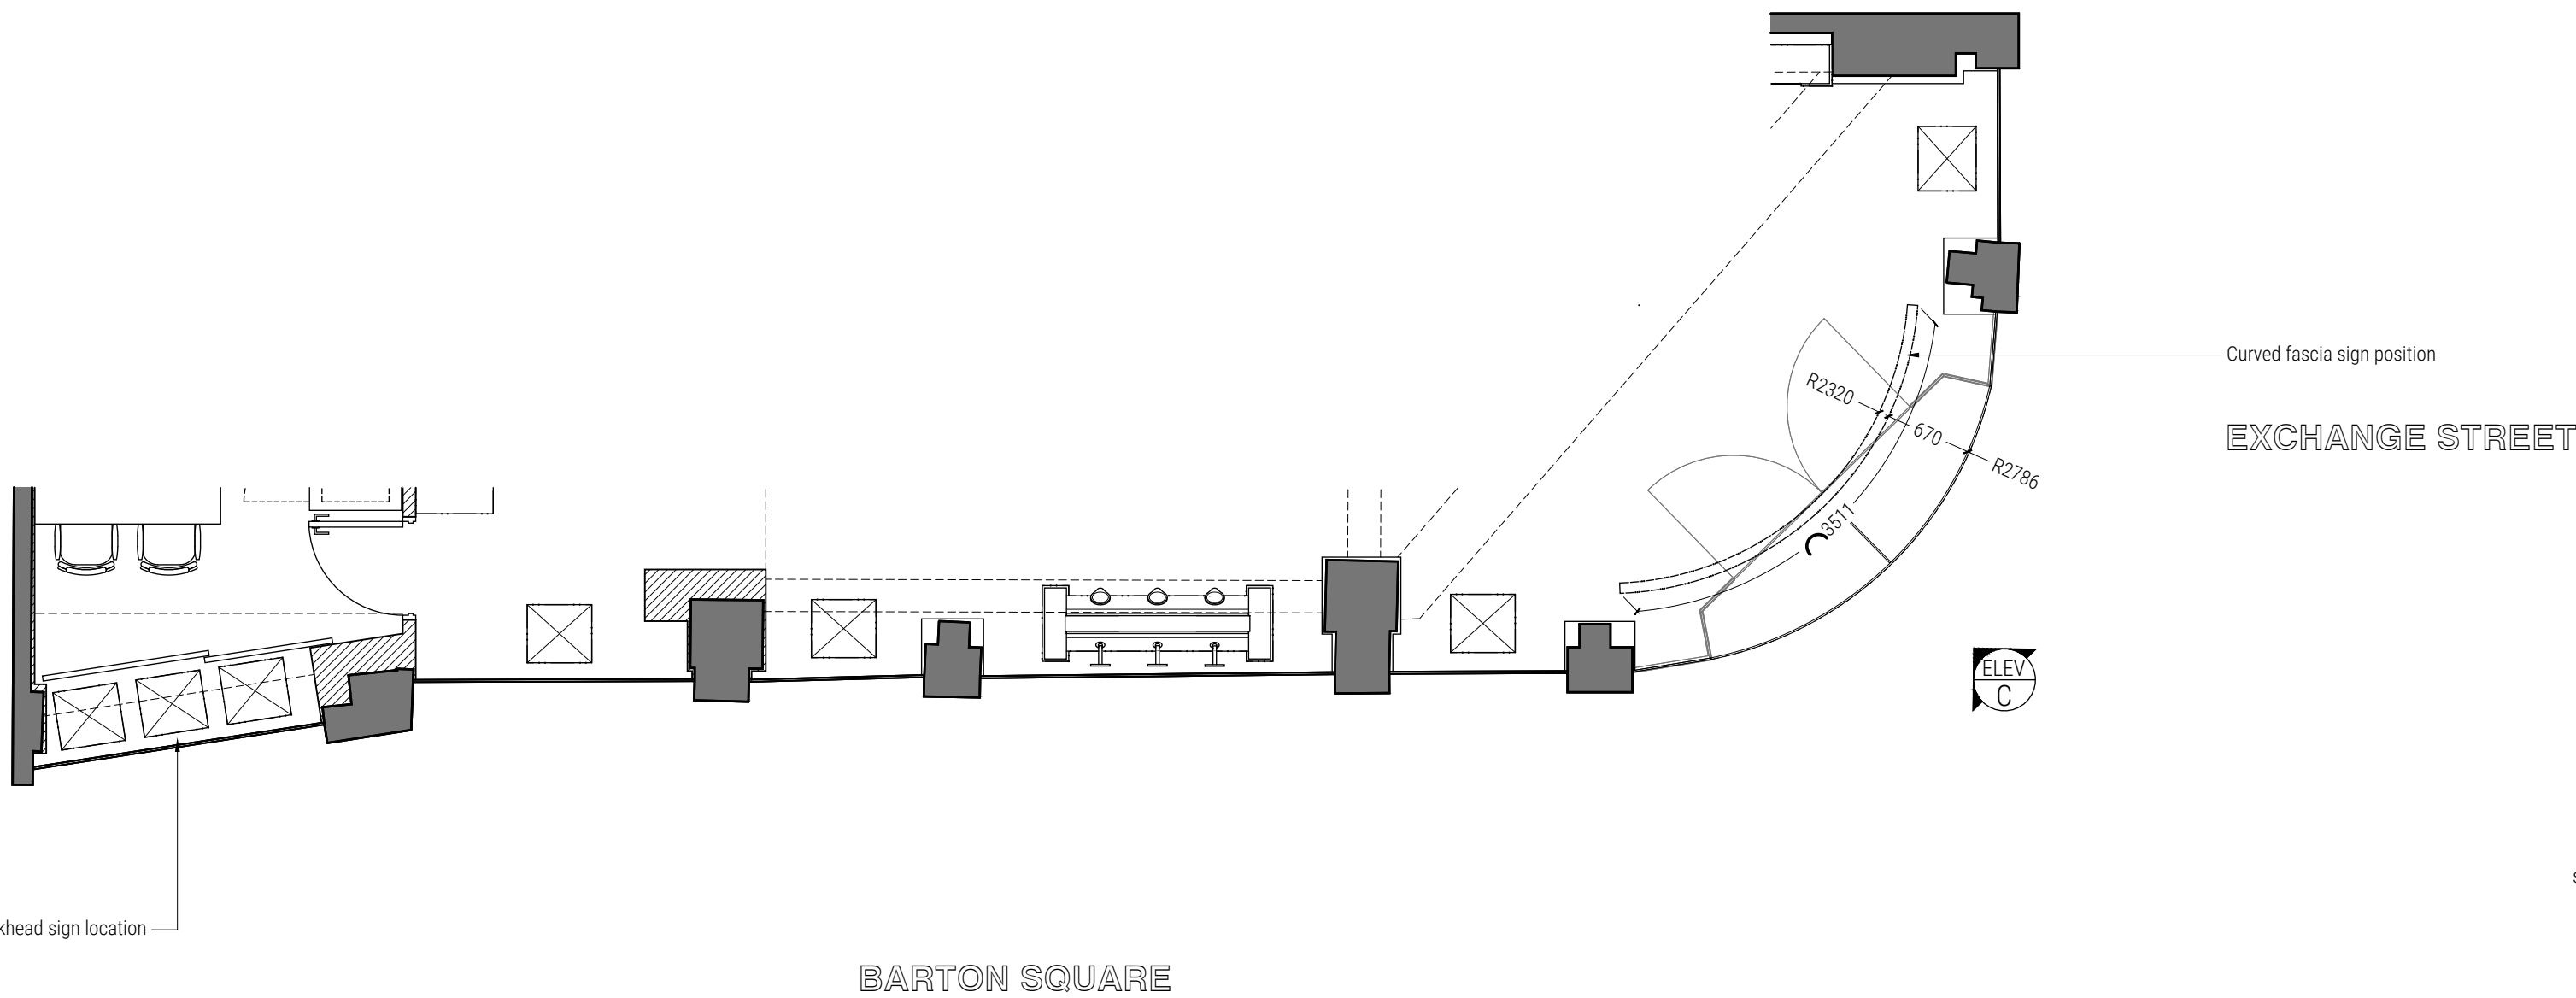

Proposed Shopfront Plan

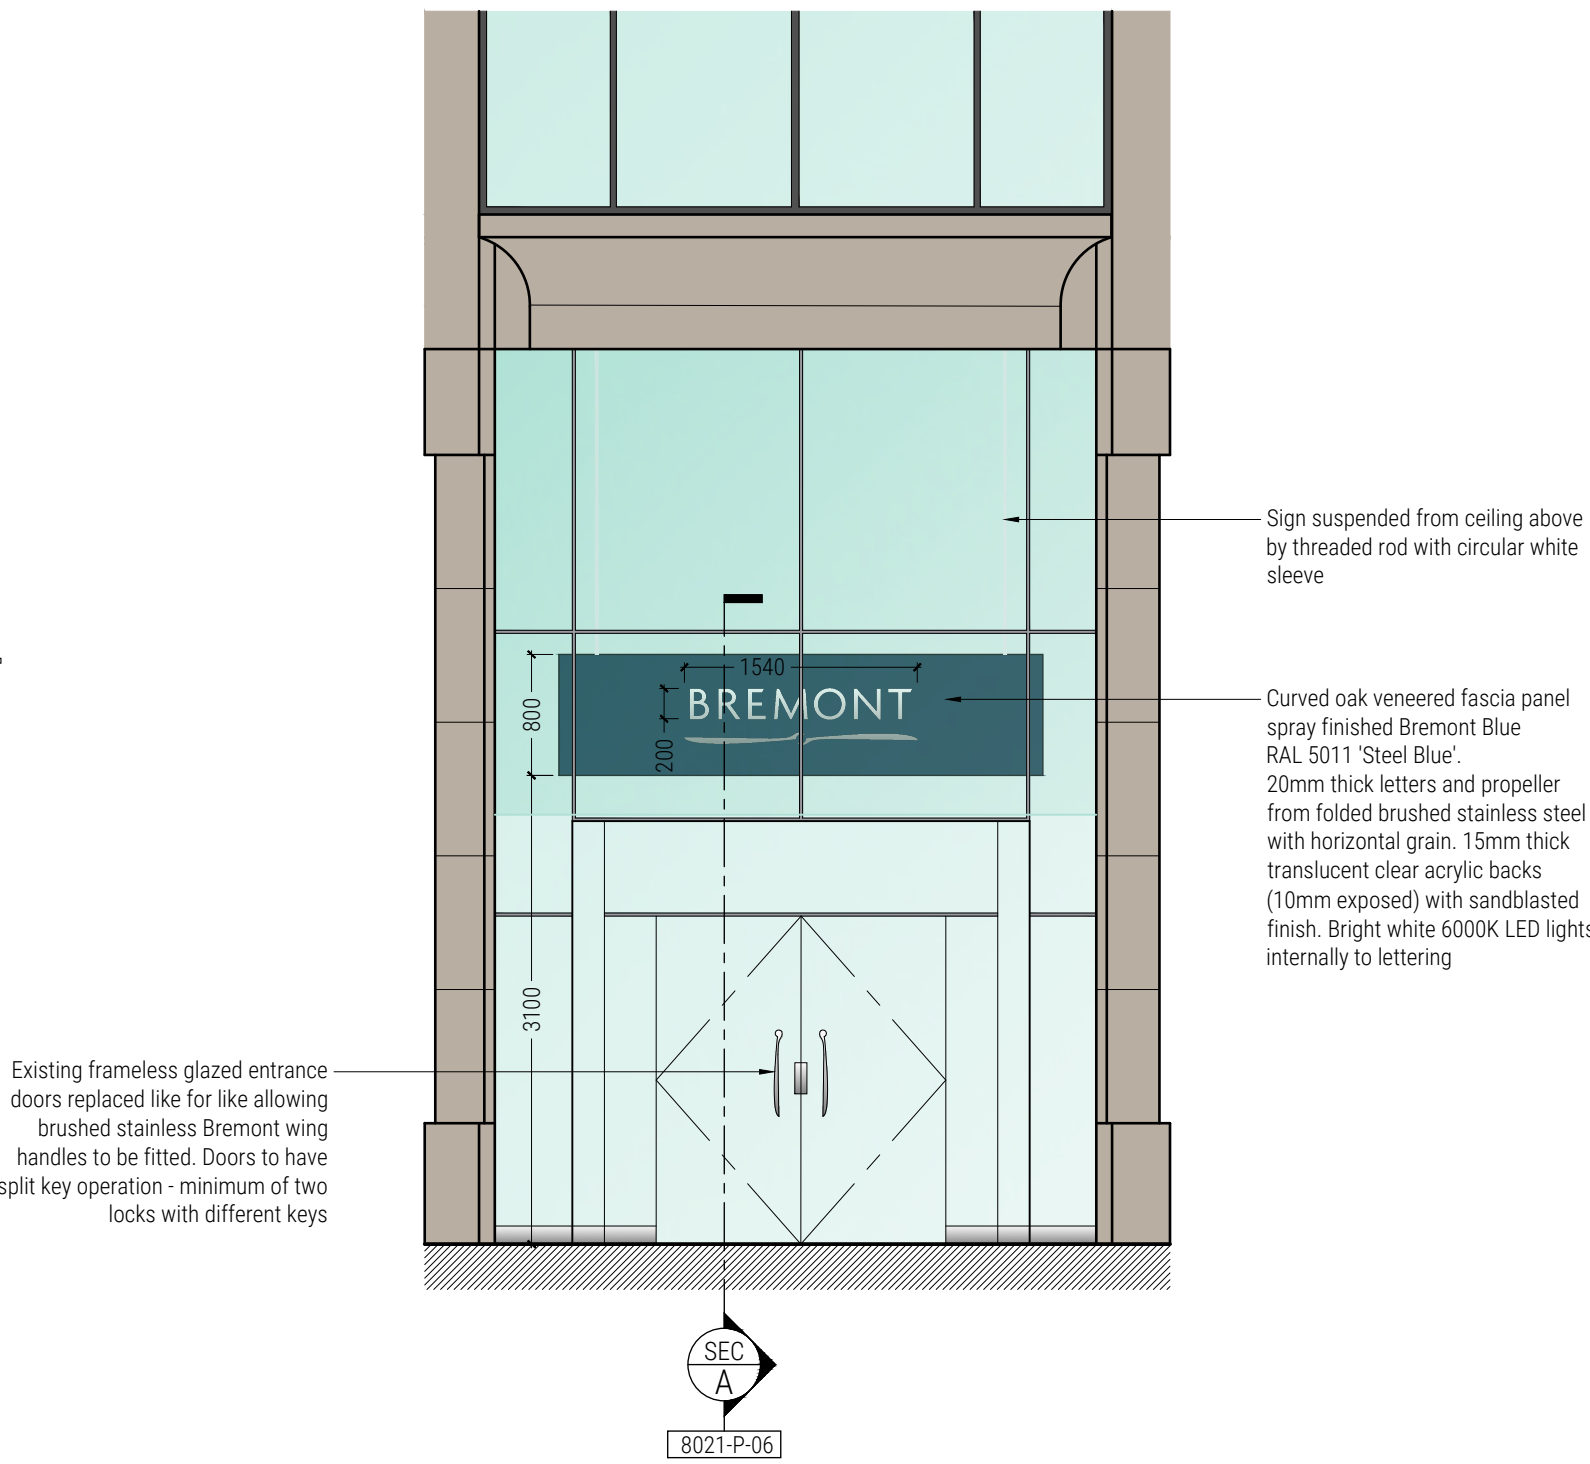

Proposed Corner Elevation (Elevation C)

SCALE - 1:50 @ A1 1:100 @ A3

0 1m 2m 3m 4m 5m