"Copyright in this drawing remains with the architect.
Responsibility is not accepted for errors made by others in scaling from this drawing.
All construction information should be taken from figured dimensions only.
Check all dimensions on site. In case of any discrepancy, refer query to the architect."

PHOTO 1

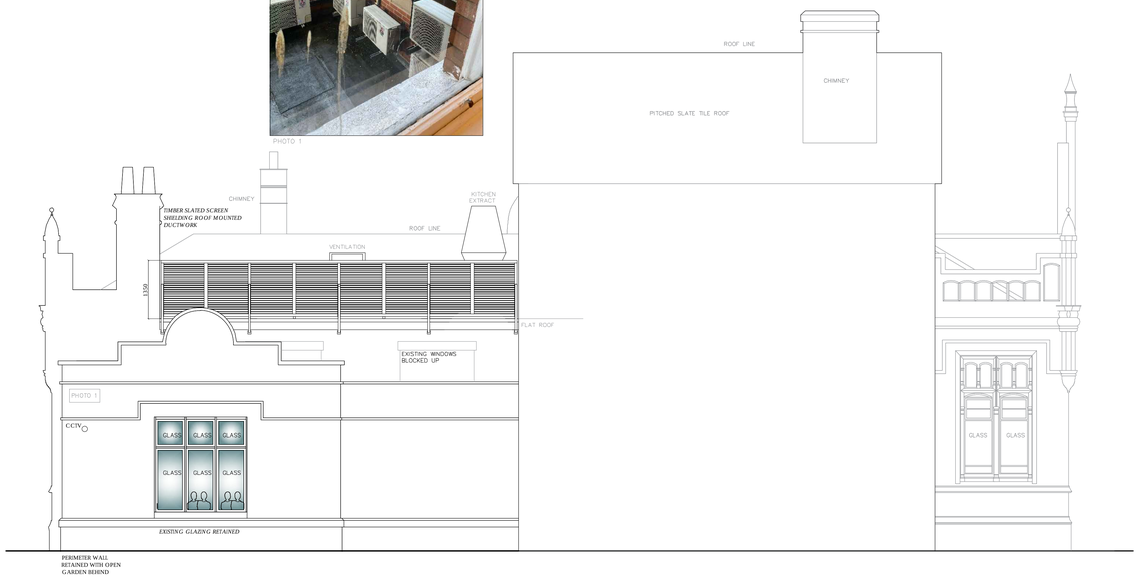

PROPOSED REAR ELEVATION
SCALE 1:50

PHOTO 2

PROPOSED SIDE ELEVATION
FROM SWINBOURNE GROVE
SCALE 1:50

PROPOSED FRONT ELEVATION
SCALE 1:50

PHOTO 4

PROPOSED SIDE ELEVATION
FROM WITHINGTON METHODIST
CHURCH
SCALE 1:50

PHOTO 3

Rev	Description	By	Date
A	ELEVATIONS UP DATED	NM	05-11-21

FORMER NATWEST BANK, WILMSLOW ROAD,MANCHESTER FOR CRITERION LEISURE

EXTERNAL ELEVATIONS AS PROPOSED

DRAWN	NM	DATE	05-03-21	DRAWING NO.	
SCALE	1.50 @ A0	REV.	A		2101-08