Buildings

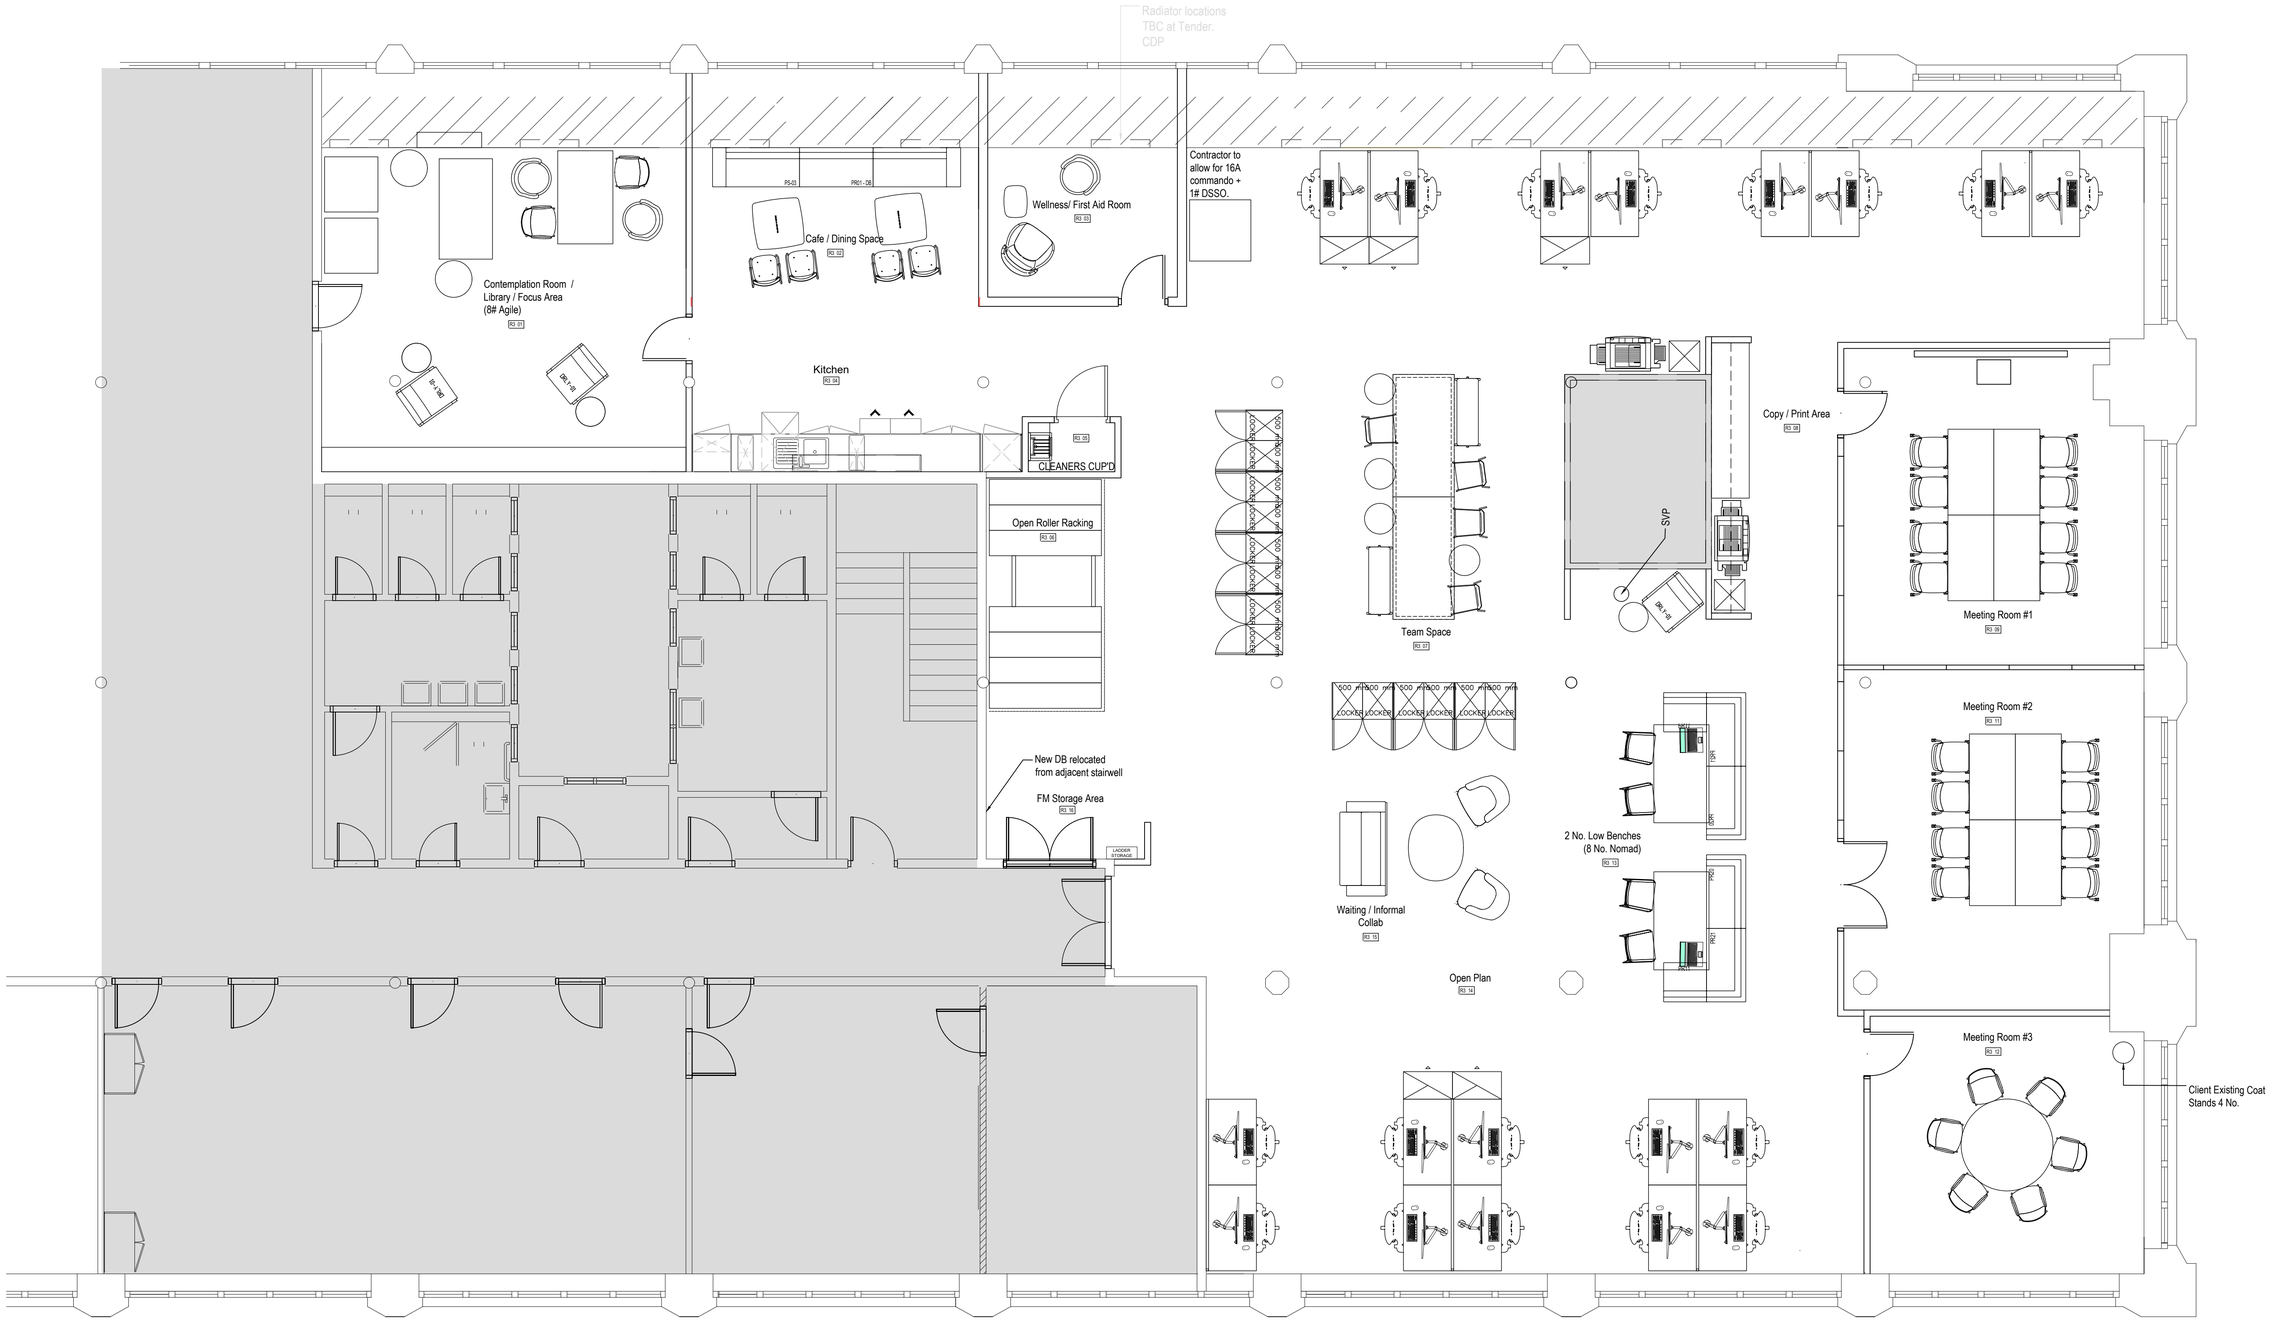

Third Floor
Est. 383 Sq/m – 4122 Sq/ft

Open Side (Ground Floor carpark)

CONSTRUCTION GROUP CONSULTANCY
23 Austin Friars
London
EC2N 2QP

T. +44 (0)207 377 8430
F. +44 (0)207 377 8431
W: www.cgc.co.uk

REV	DATE	REVISION	DRAWN
--	09/11/21	ISSUED FOR INFORMATION	SB
A	15/11/21	ISSUED FOR INFORMATION	SB
B	25/11/21	ISSUED FOR INFORMATION	SB
T	03/12/21	ISSUED FOR TENDER	SB
--	--	--	--
--	--	--	--
--	--	--	--

Client: Historic England
Project: Manchester - Canada House, Reduced SoW
Drawing Title: Furniutre Plan - Level 03
Project Number: 202102
Scale: 1:100
Drawing No: 60(03)001
Rev: T
Date: 03/12/21
Status: Information ■ Tender Construction As Built