
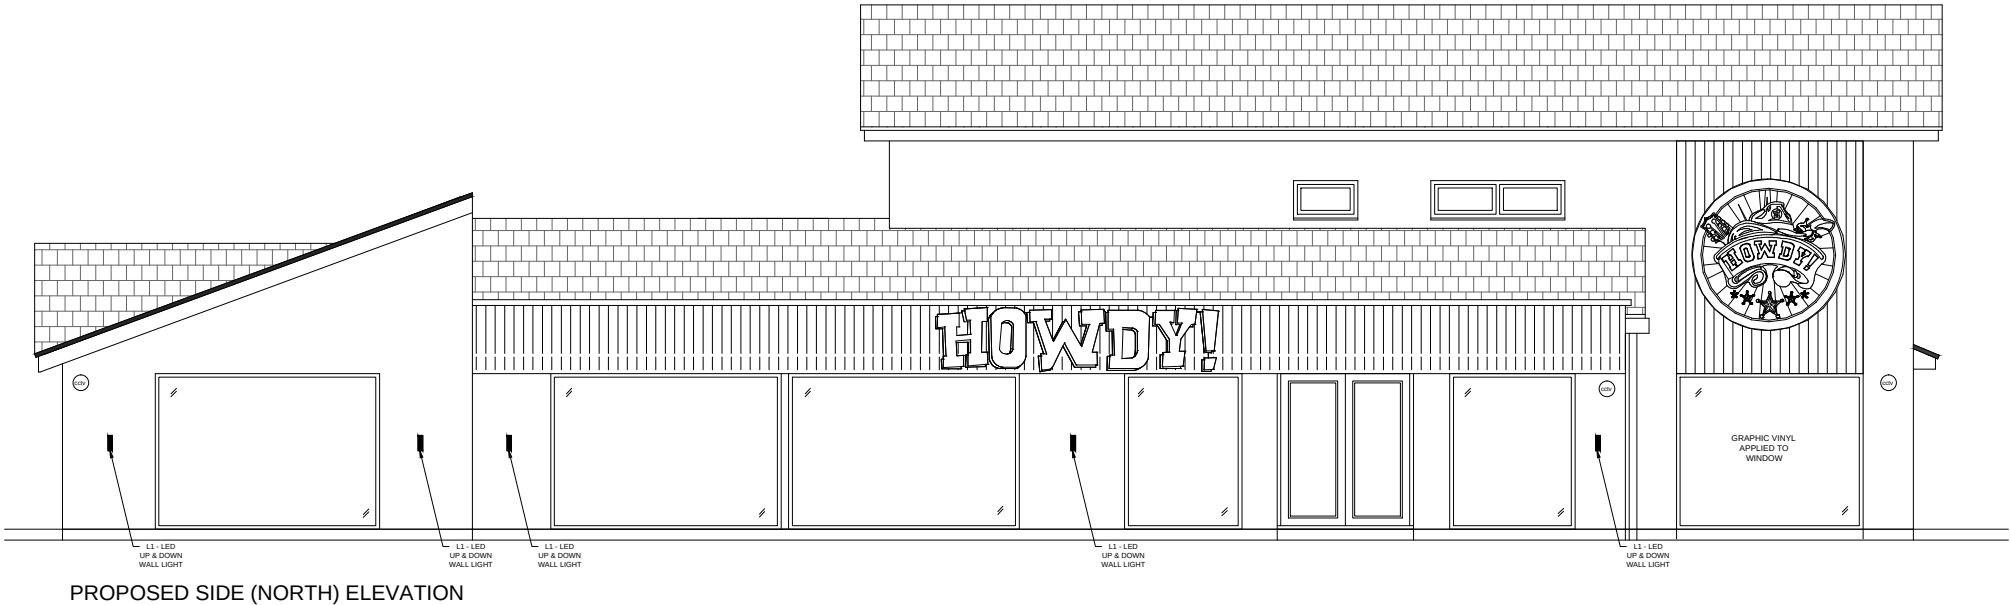


Contractor and furniture manufacturers to take on site measurements before commencing any work, architect will not be held responsible for any mis-fits on site

Any internal layout changes will need to be approved by head office prior.

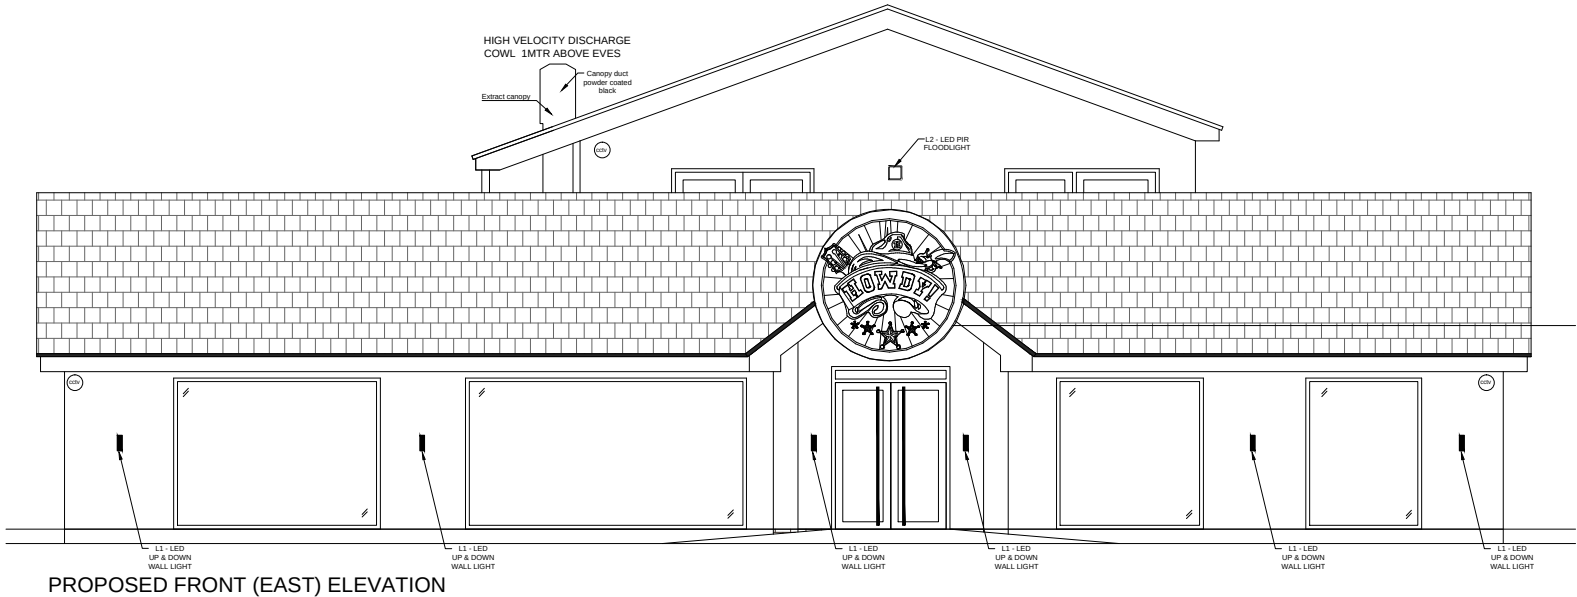

Drawing no. 5.0		
SIGN OFF		
DATE:		
CLIENT:		
HEAD OFFICE:		
date	rev.	revision/author/checker
purpose of issue PLANNING		
project HOWDY'S - MANCHESTER		
drawing PROPOSED ELEVATIONS		
Job no. 2020-280		rev.
drawn GS		checked
scale 1:200@A3		date 04.02.2022

B36 8DT

BIRMINGHAM
T Mob: 07852135845
ttureinteriors.co.uk www.architectureinteriors.co.uk

D