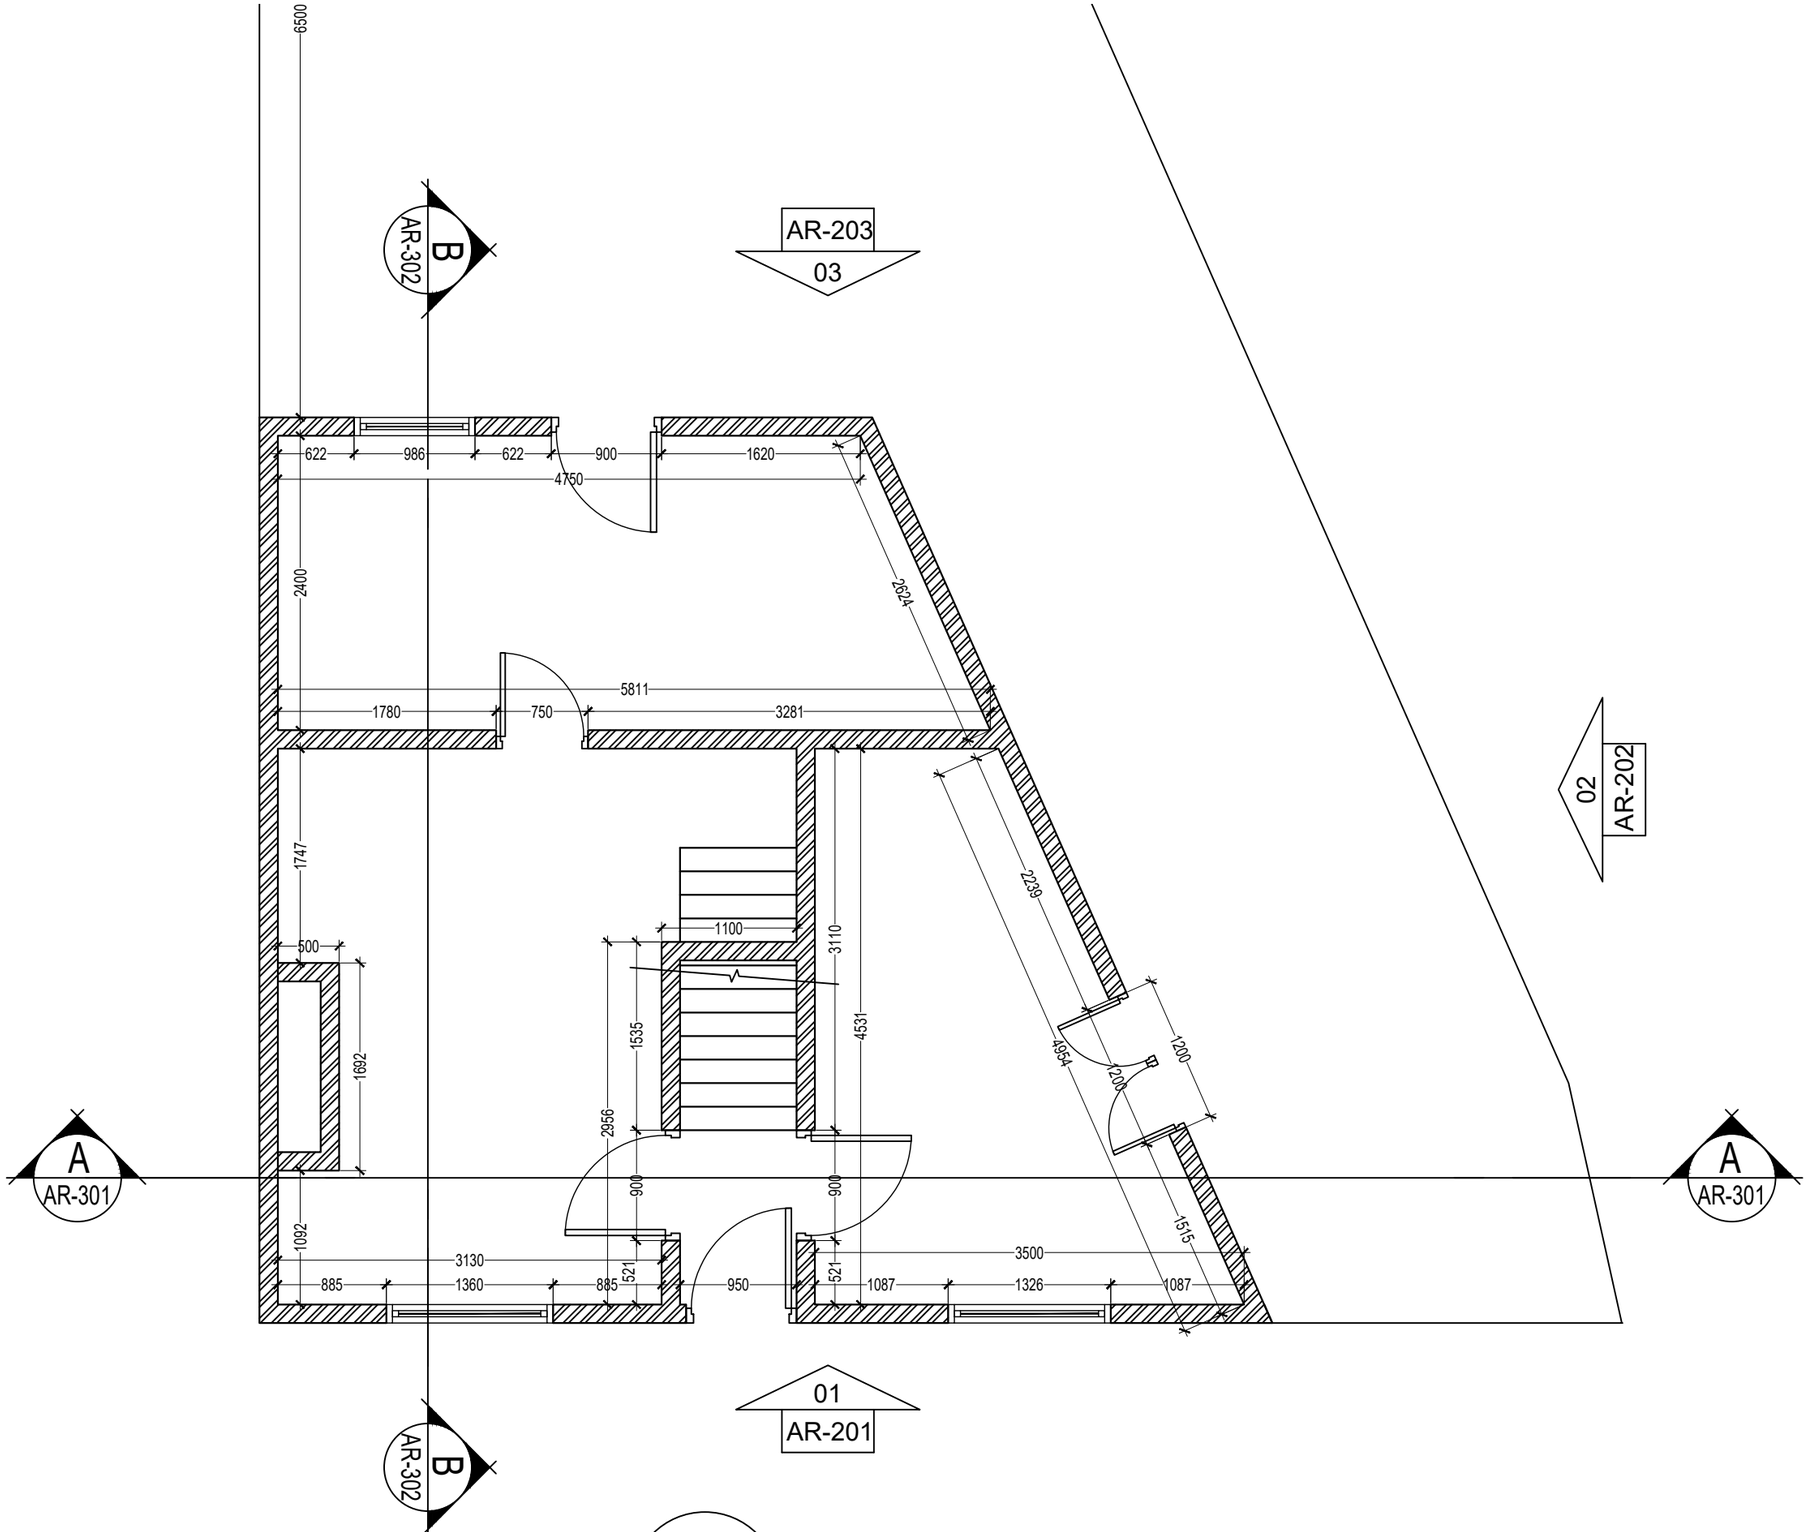



# 01 GROUNG FLOOR PLAN

AR-100

General Notes

| No. | Revision/Issue |
|---|---|
| | |
| | |
| | |

Mason and Marlowe

Firm Name and Address

Mason and Marlowe Ltd.
Project Managers and
Quantity Surveyors

3 Colman Gardens.
Salford Quays. M5 3NT

Project Name and Address

4 Scotland St,
Manchester
M40 1LJ

EXISTING GROUND FLOOR

| Project | Sheet |
|---|---|
| | A3 |
| Date: 20/08/2021 | |
| Scale: 1/50 | |