
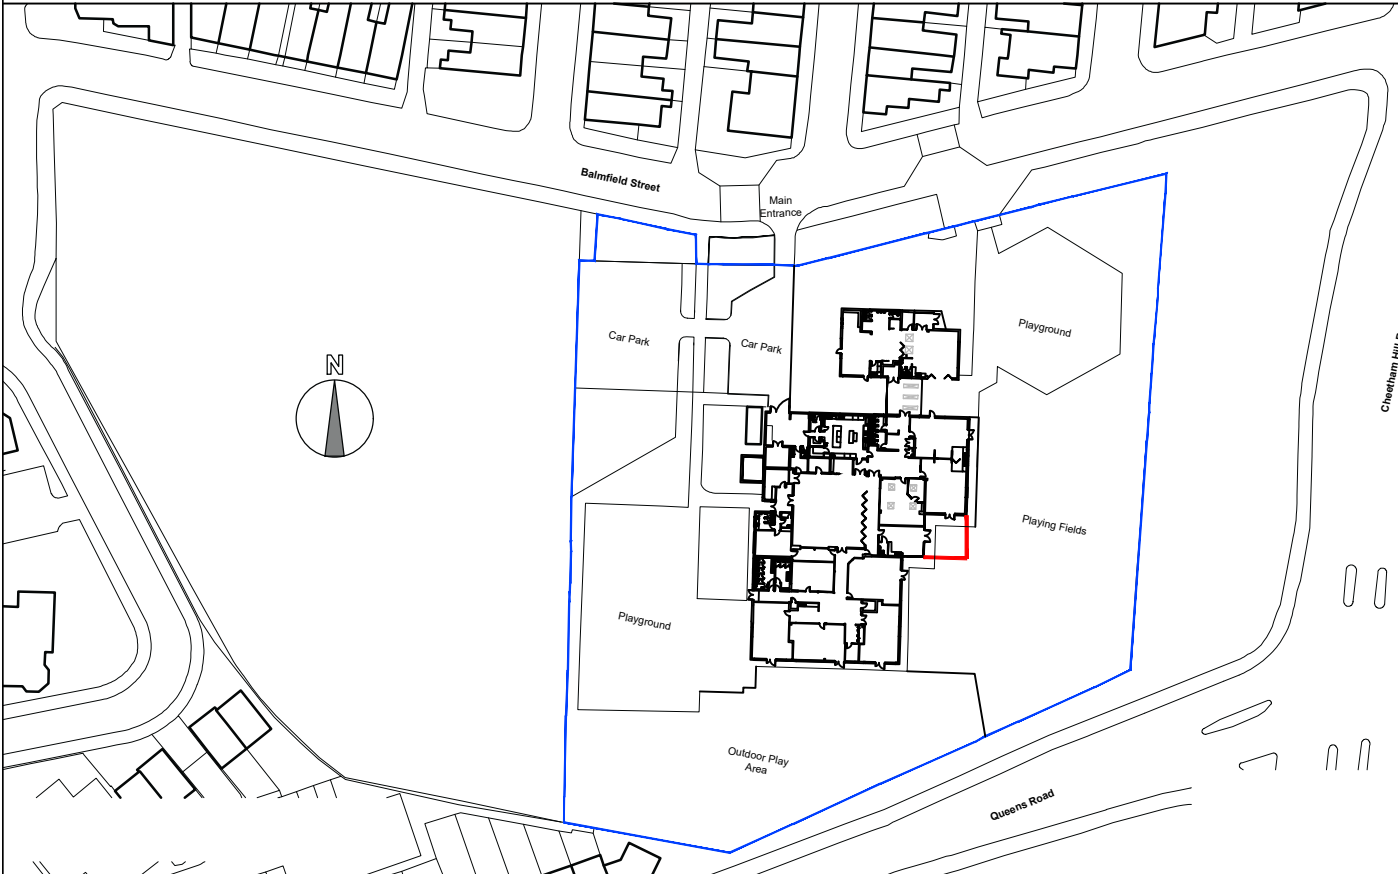


Site Location Plan (1:1250)

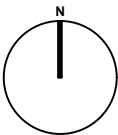

NEW EXTENSION -

—

SITE BOUNDARY -

—

Proposed Development of:

drawing stage **PLANNING**

client
The Board of Governors
St Chad's RC Primary School

Site Address
St. Chad's Primary School
Balmfield Street
M8 0SP

drawing title
Site Location Plan

date November 2021 drawn TB
scale 1:1250 @A4 checked MAB



Job No

2021.079.PL00

BRADBURY CONSULTING
BRADBURY CONSULTING LTD
CHESHIRE SK9 3BX T: 01929 522 200