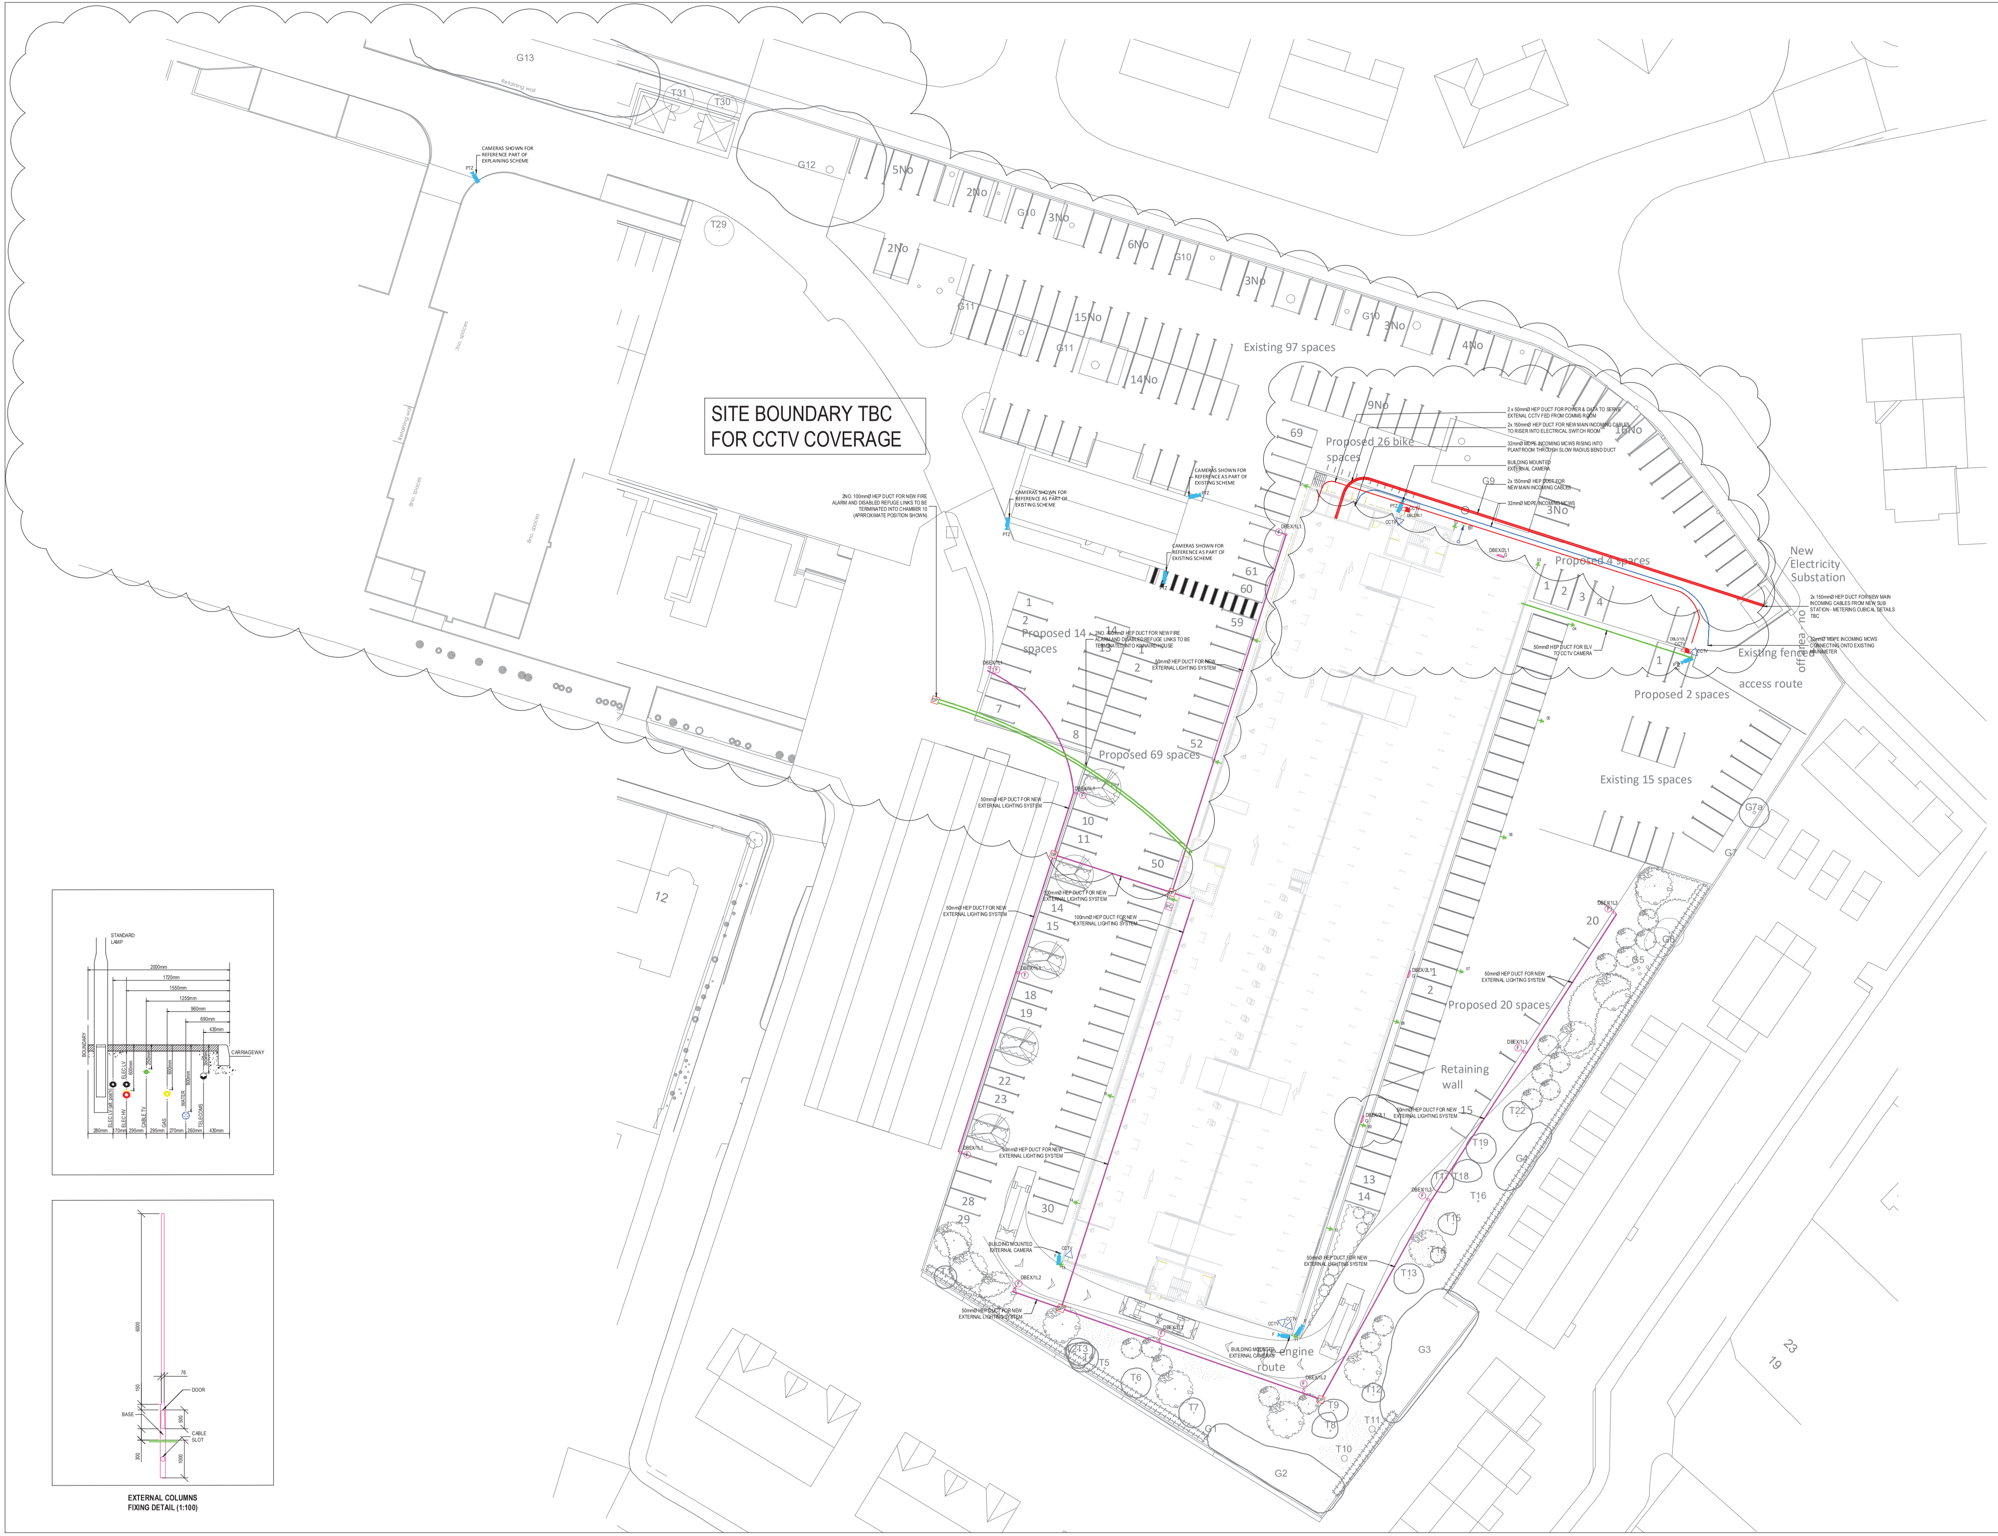


NOTES:

1. ALL SUPPORT SYSTEMS & BRACKETRY SHALL BE DESIGNED & CO-ORDINATED WITH THE BUILDING FABRIC & MECHANICAL SERVICES BY THE ELECTRICAL CONTRACTOR.
2. STEEL CLIPS SHALL BE USED FOR ALL CABLING WHERE CLIPPED TO LADDER OR TRAY
3. THE ELECTRICAL CONTRACTOR SHALL BE RESPOSIBLE TO ENSURE THE ELECTRICAL INSTALLATION FULLY COMPLIES WITH BS7671 - 18TH EDITION
4. ALL EXTERNAL LIGHTING IS TO BE CONTROLLED VIA PHOTOCELL & TIMECLOCK

LEGEND

| Symbol | Description |
|---|---|
| F | THORLUX 31W STARBEAM ECO FLOODLIGHT MOUNTED ON 6M COLUMN |
| G | THORLUX 20W LED REALTA WALL MOUNTED LUMINAIRE |
| DP | 600X600 DRAW PIT |
| | LIGHTNING PROTECTION ROD |
| BT | BIB TAP WITH HOSE UNION CONNECTION |
| F | IP65 RATED EXTERNAL FIXED CCTV CAMERA |
| PTZ | IP65 RATED EXTERNAL CCTV CAMERA WITH PAN TILT ZOOM FACILITY |
| CCTV | DATA OUTLET FOR CCTV (POE) |
| CCTV | IP65 RATED UNSWITCHED FUSED CONNECTION UNIT FOR EXTERNAL CCTV CAMERA |

| Rev | Amendment | Checked & Date | Approved & Date |
|---|---|---|---|
| C01 | CONSTRUCTION ISSUE | AC 30/07/21 | RB 30/07/21 |
| P01 | PRELIMINARY ISSUE | AC 17/06/21 | RB 17/06/21 |

HESimm
ENGINEERING EXCELLENCE


HEAD OFFICE
Suites 5 & 6 Spinnaker House
141 Sefton Street
Liverpool L8 5SN
Tel: 0151 707 3222
Email: info@hesimm.co.uk
hesimm.co.uk


Project Name:
THE CHRISTIE TIERED CAR PARK

Sheet Title:
EXTERNAL SERVICES

Scale (@ A0): 1:250
Drawn: AC
RIBA Stage: 5
Status: A5

BS1192 Document Number:
TCP-HES-XX-ZZ-DR-E-600002

Revision: C01