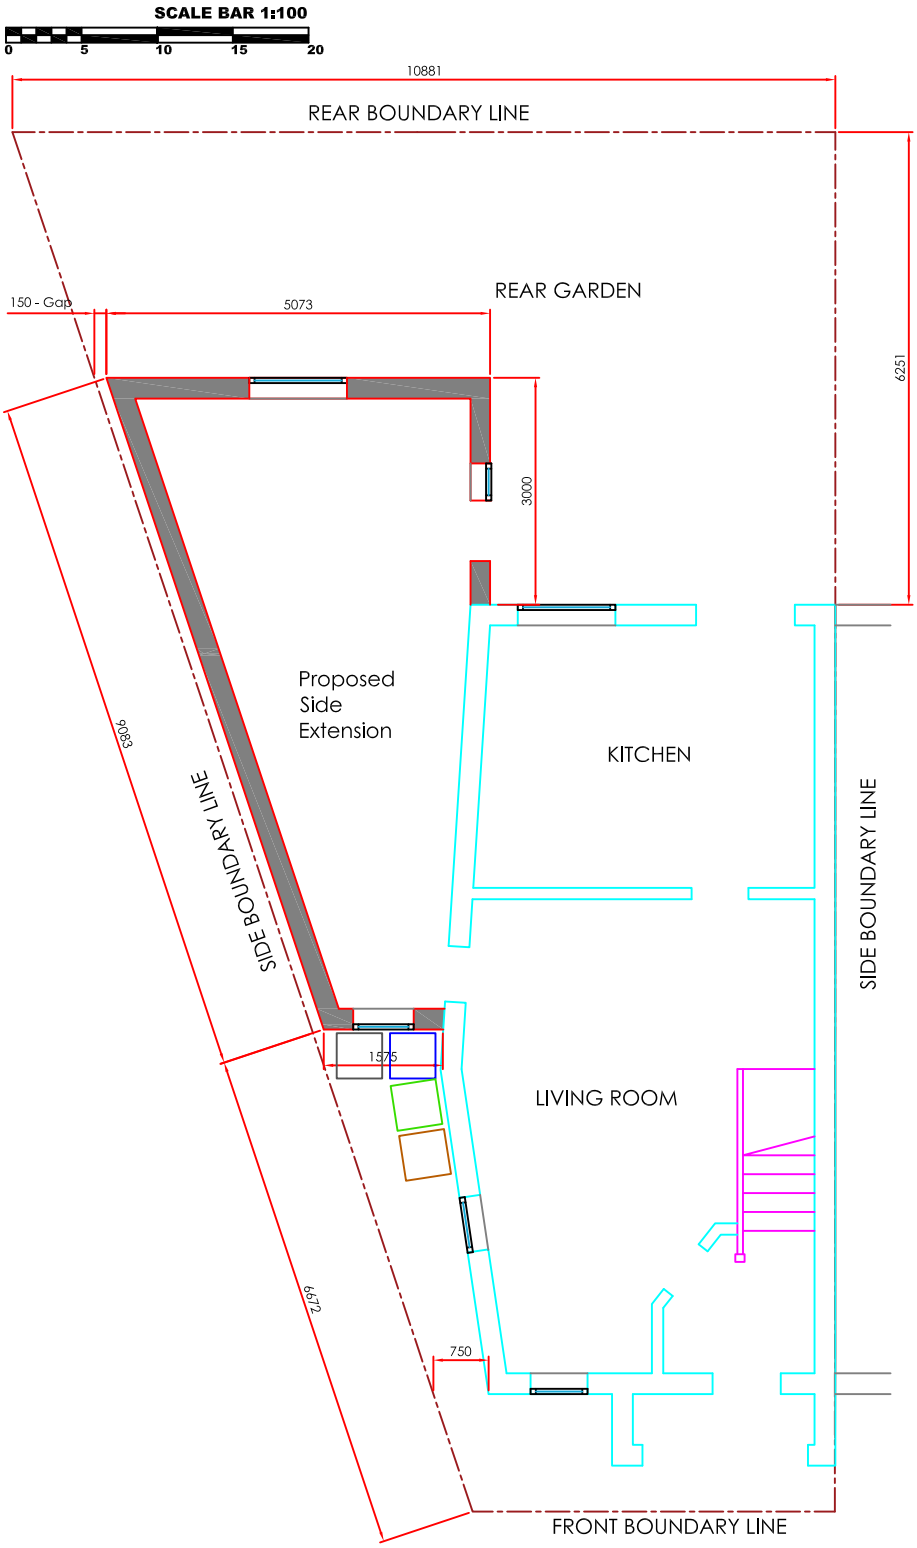

PROPOSED GROUND FLOOR PLAN

30 Bilsborrow Road
Proposed Ground Floor Plan
Scale: 1:100 @ A4