
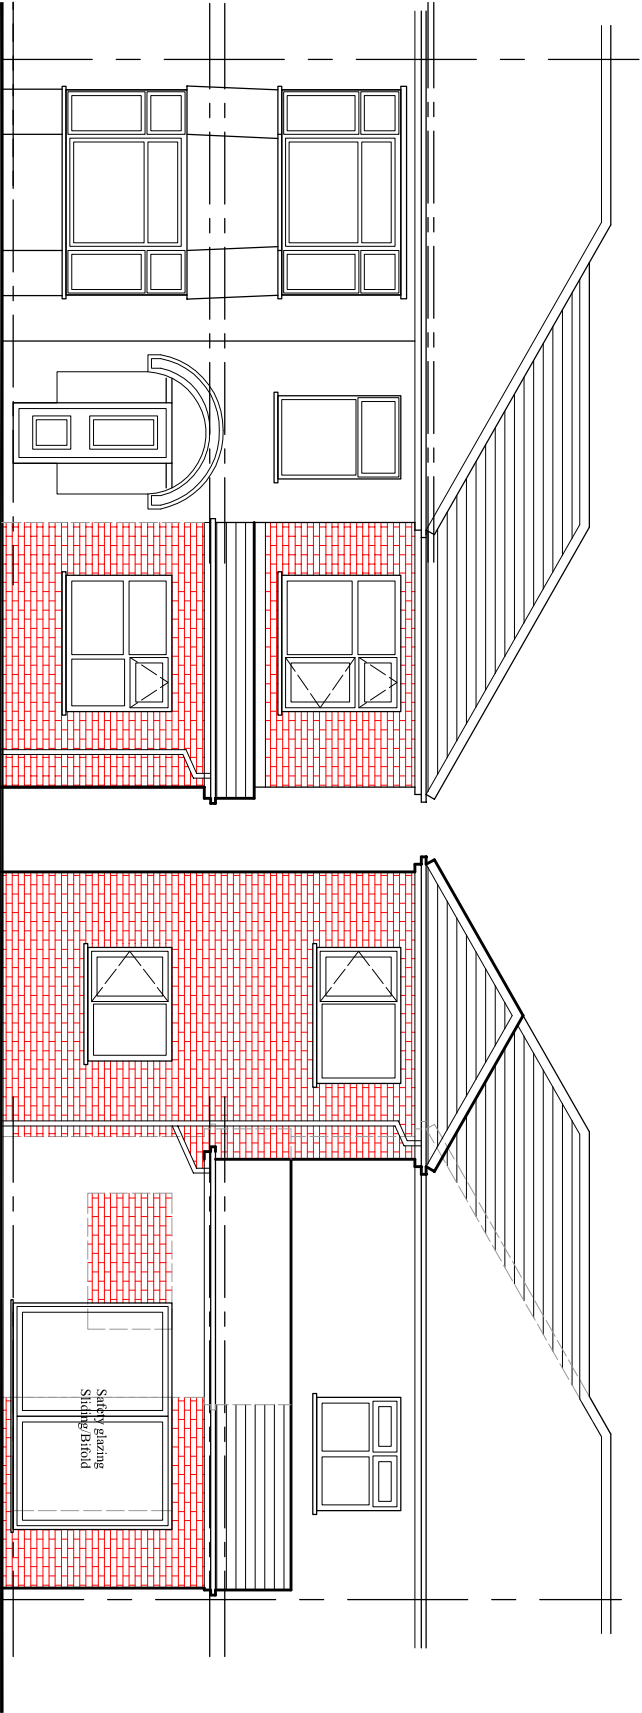


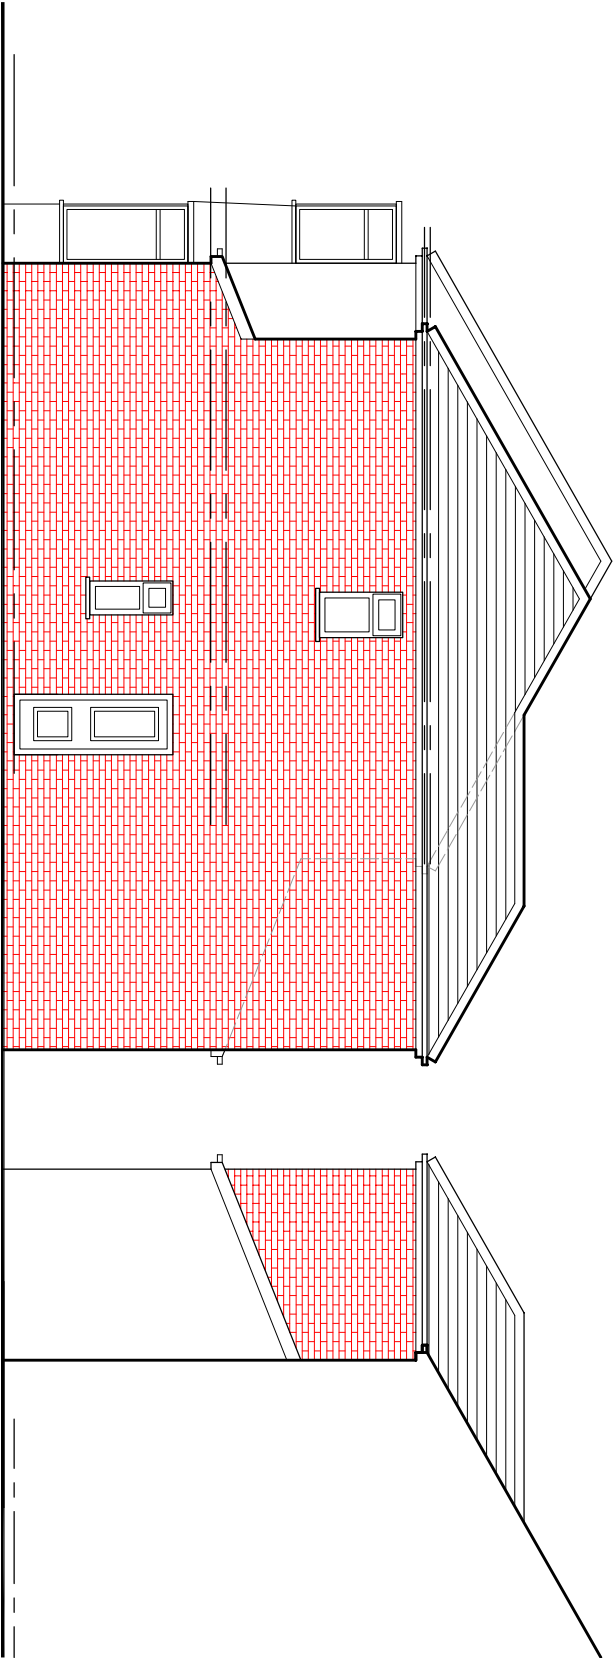

PROJECT
58 Hill Lane, Blackley

CLIENT
Mr. Haider Ali

DRAWING TITLE
Proposed Elevation

JOB No DRAWING No
- NA-P03

SCALE DATE REVISION
1:100@A3 Sep. 2021
DRAWN CHECKED BY -
NA

t: 0782 895 3405
e: niamat@hotmail.co.uk