North Elevation

Scale 1:100

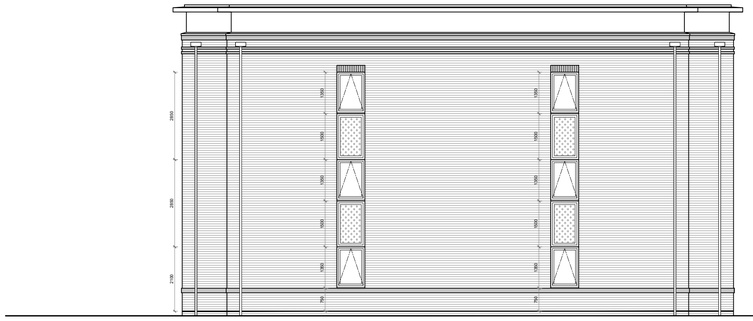

East Elevation

Scale 1:100

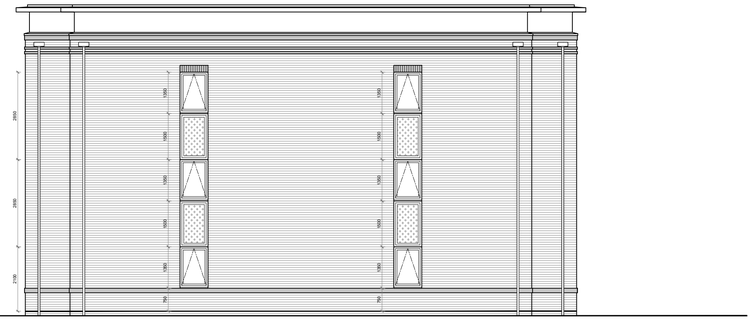

West Elevation

Scale 1:100

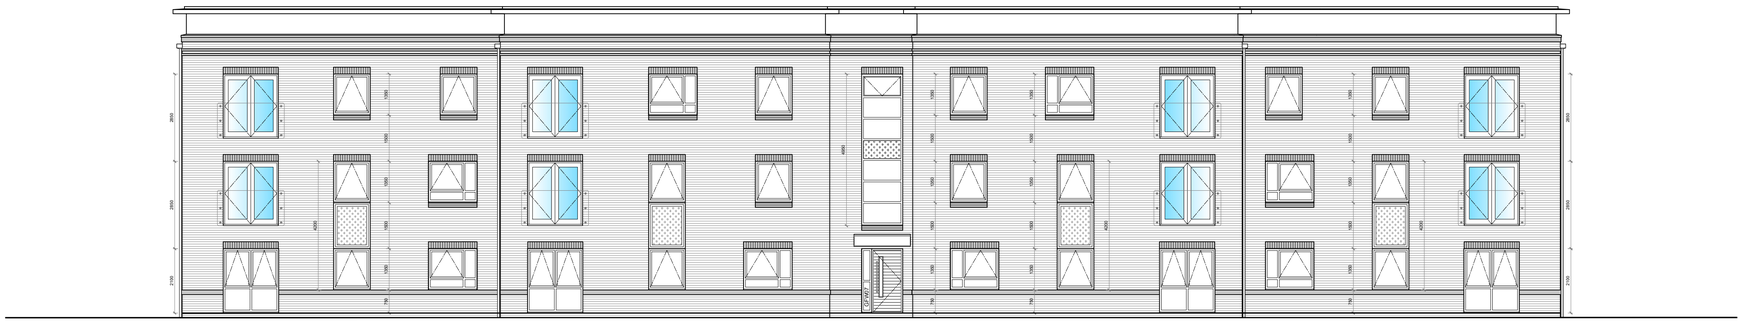

South Elevation

Scale 1:100

| Rev | Date | By | Description | Chk'd |
|---|---|---|---|---|

COUNTRYSIDE
Places People Love

Countryside Properties (UK) Limited
Regeneration North
301 Bridgewater Place, Birchwood Park, Birchwood
Warrington WA3 6XG
Tel: 01925 248900 Fax: 01925 248901
www.countryside-properties.com

site: **Former Belle Vue Dog Track Kirkmanshulme Lane Gorton, Manchester**

title: **NMA Planning Submission Apartment 2 Elevations**

scale: @A1 **1:100**

drawn by: **PACC**

date: **Apr 2021**

checked:

drawing no: **SK441-APT2-08.1**

sheet no: **1 of 1**

revision: **-**

FS 53054 ISO 9001:2008
EMS 61920 ISO 14001:2004

© This drawing is copyright of Countryside Properties (UK) Limited and must not be copied or reproduced in whole or in part, nor used in conjunction with any project without Countryside's written consent.

g:\1. p&d\1. sites\1. feasibility sites\sk441 - belle vue greyhound, manchester\1.cad drawings\2. planning\nma\block 2\19.05.21\ndss apt2 brick and block rev no ensuites - 18.05.21.dwg