
All dimensions are to be checked on site. This drawing shall not be scaled to ascertain dimensions.

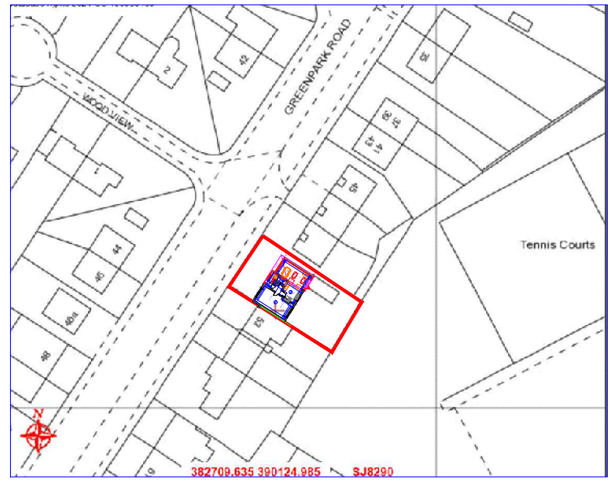

OS Map
Scale 1:500



OS Map
Scale 1:1250

Rev	Date	Description

Issued For : INFORMATION PURPOSES ONLY

Client
Mr. Jamie Worsbel

Project
51 Green Park Road, Northenden. M22 4DS
Proposed single storey side and front extension.

Scheme - Drawing Title
OS Map

05 — Drawing No. Revision
Date 20.09.21
Scale Various @A3

JK Technical Services (NW) Ltd
Tel: 0161 728 5730
Mob: 07741175755
www.jktechservs.co.uk