
OWNERSHIP BOUNDARY
(63,745 sq.M)

DEVELOPMENT BOUNDARY
(1,109sq.M)

N

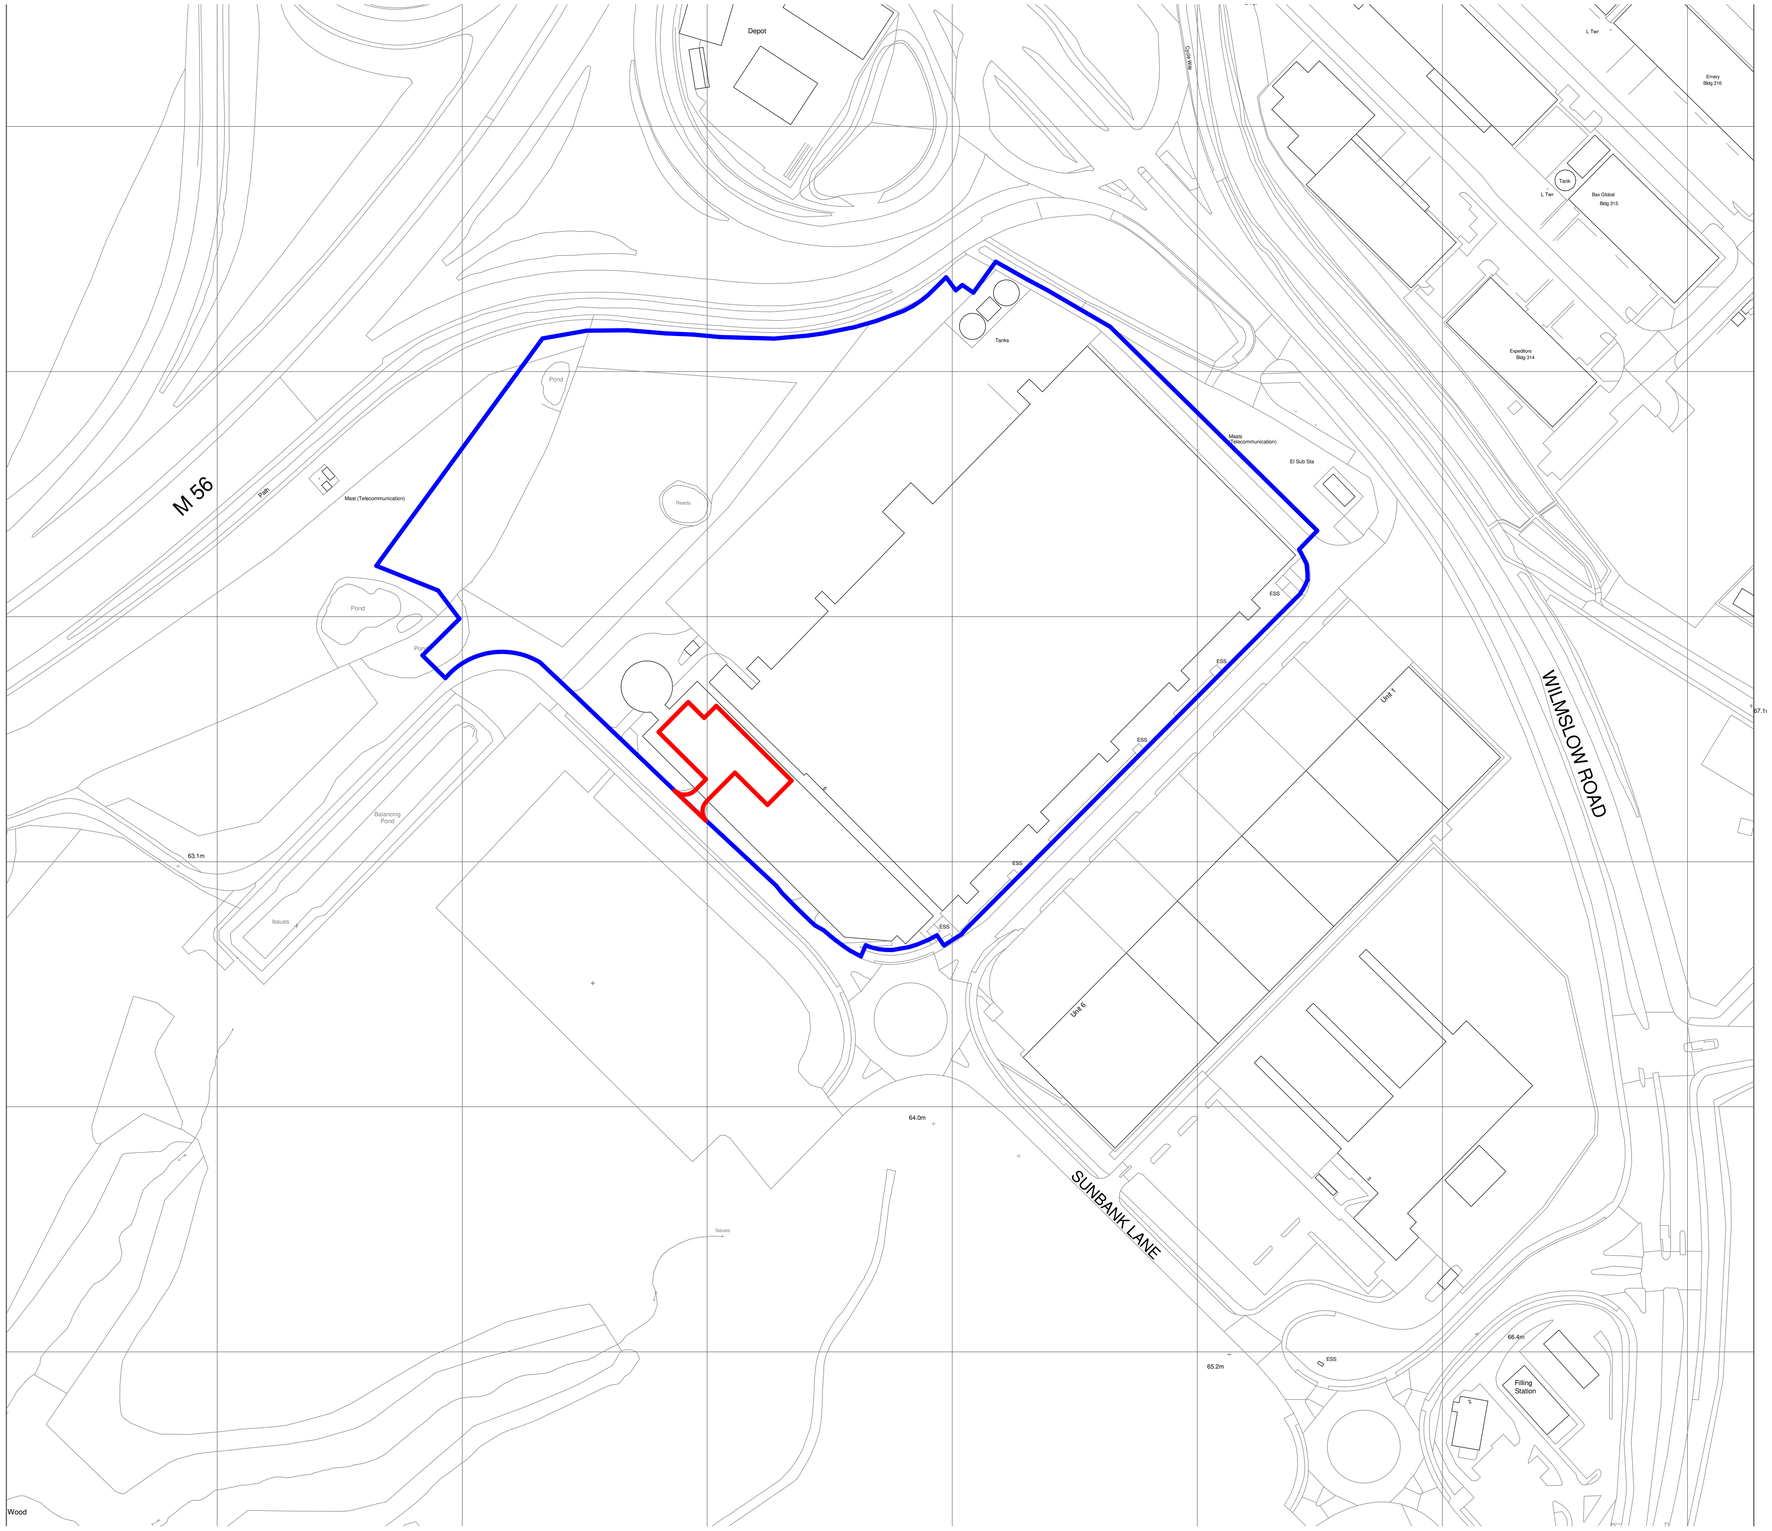

SITE LOCATION PLAN
1 : 1250

Architects are to be notified of any discrepancies.
Contractors must check all dimensions on site.
This drawing is subject to copyright laws and is for use on this project only.
This drawing is to be used solely for the information as titled only.
For other information refer to the latest revision of any cross referenced drawings.
To be read in conjunction with relevant design standards/protocols

This is a colour drawing. In order to ensure any subsequent reproduction is viewed correctly it should be printed in full colour.

10 0 10 20 30 40 50
SCALE 1:1250 m

Rev	Description	Date	Drn	Ckd
P3	AMENDED FOLLOWING FIRSTPLAN COMMENTS	26.02.21	NW	CP
P2	PLANNING AMENDMENTS	23.02.21	NW	PW
P1	DRAFT PLANNING ISSUE FOR COMMENT	07.02.21	CP	PW

Status
PLANNING

SMR
SMALLEY MARSEY RISPIN
ARCHITECTS
Floor 2 The Exchange Station Parade Harrogate HG1 1TS
01423 707 757 admin@smrarchitects.co.uk

Project
MAN_1 - MANCHESTER. Project Address: Manchester Airport, 6 Sunbank Ln, Altrincham M90 5AA

Client
amazon

Drawing Title
SITE LOCATION PLAN

Proj Ref	Origin	Zone	Level	Type	Role	Num	Status	Rev
- MAN_1	- SMR	- 09	- ZZ	- DR	- A	- 2001	- A3	- P3

SMR Job Ref	Sheet	Scale	Drawn
7441-09-2001	A1	NOTED	CP