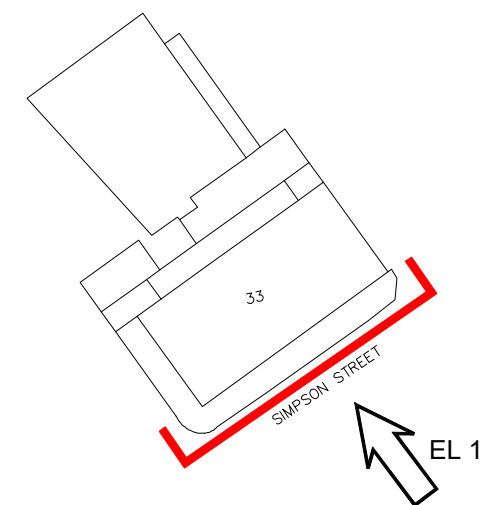
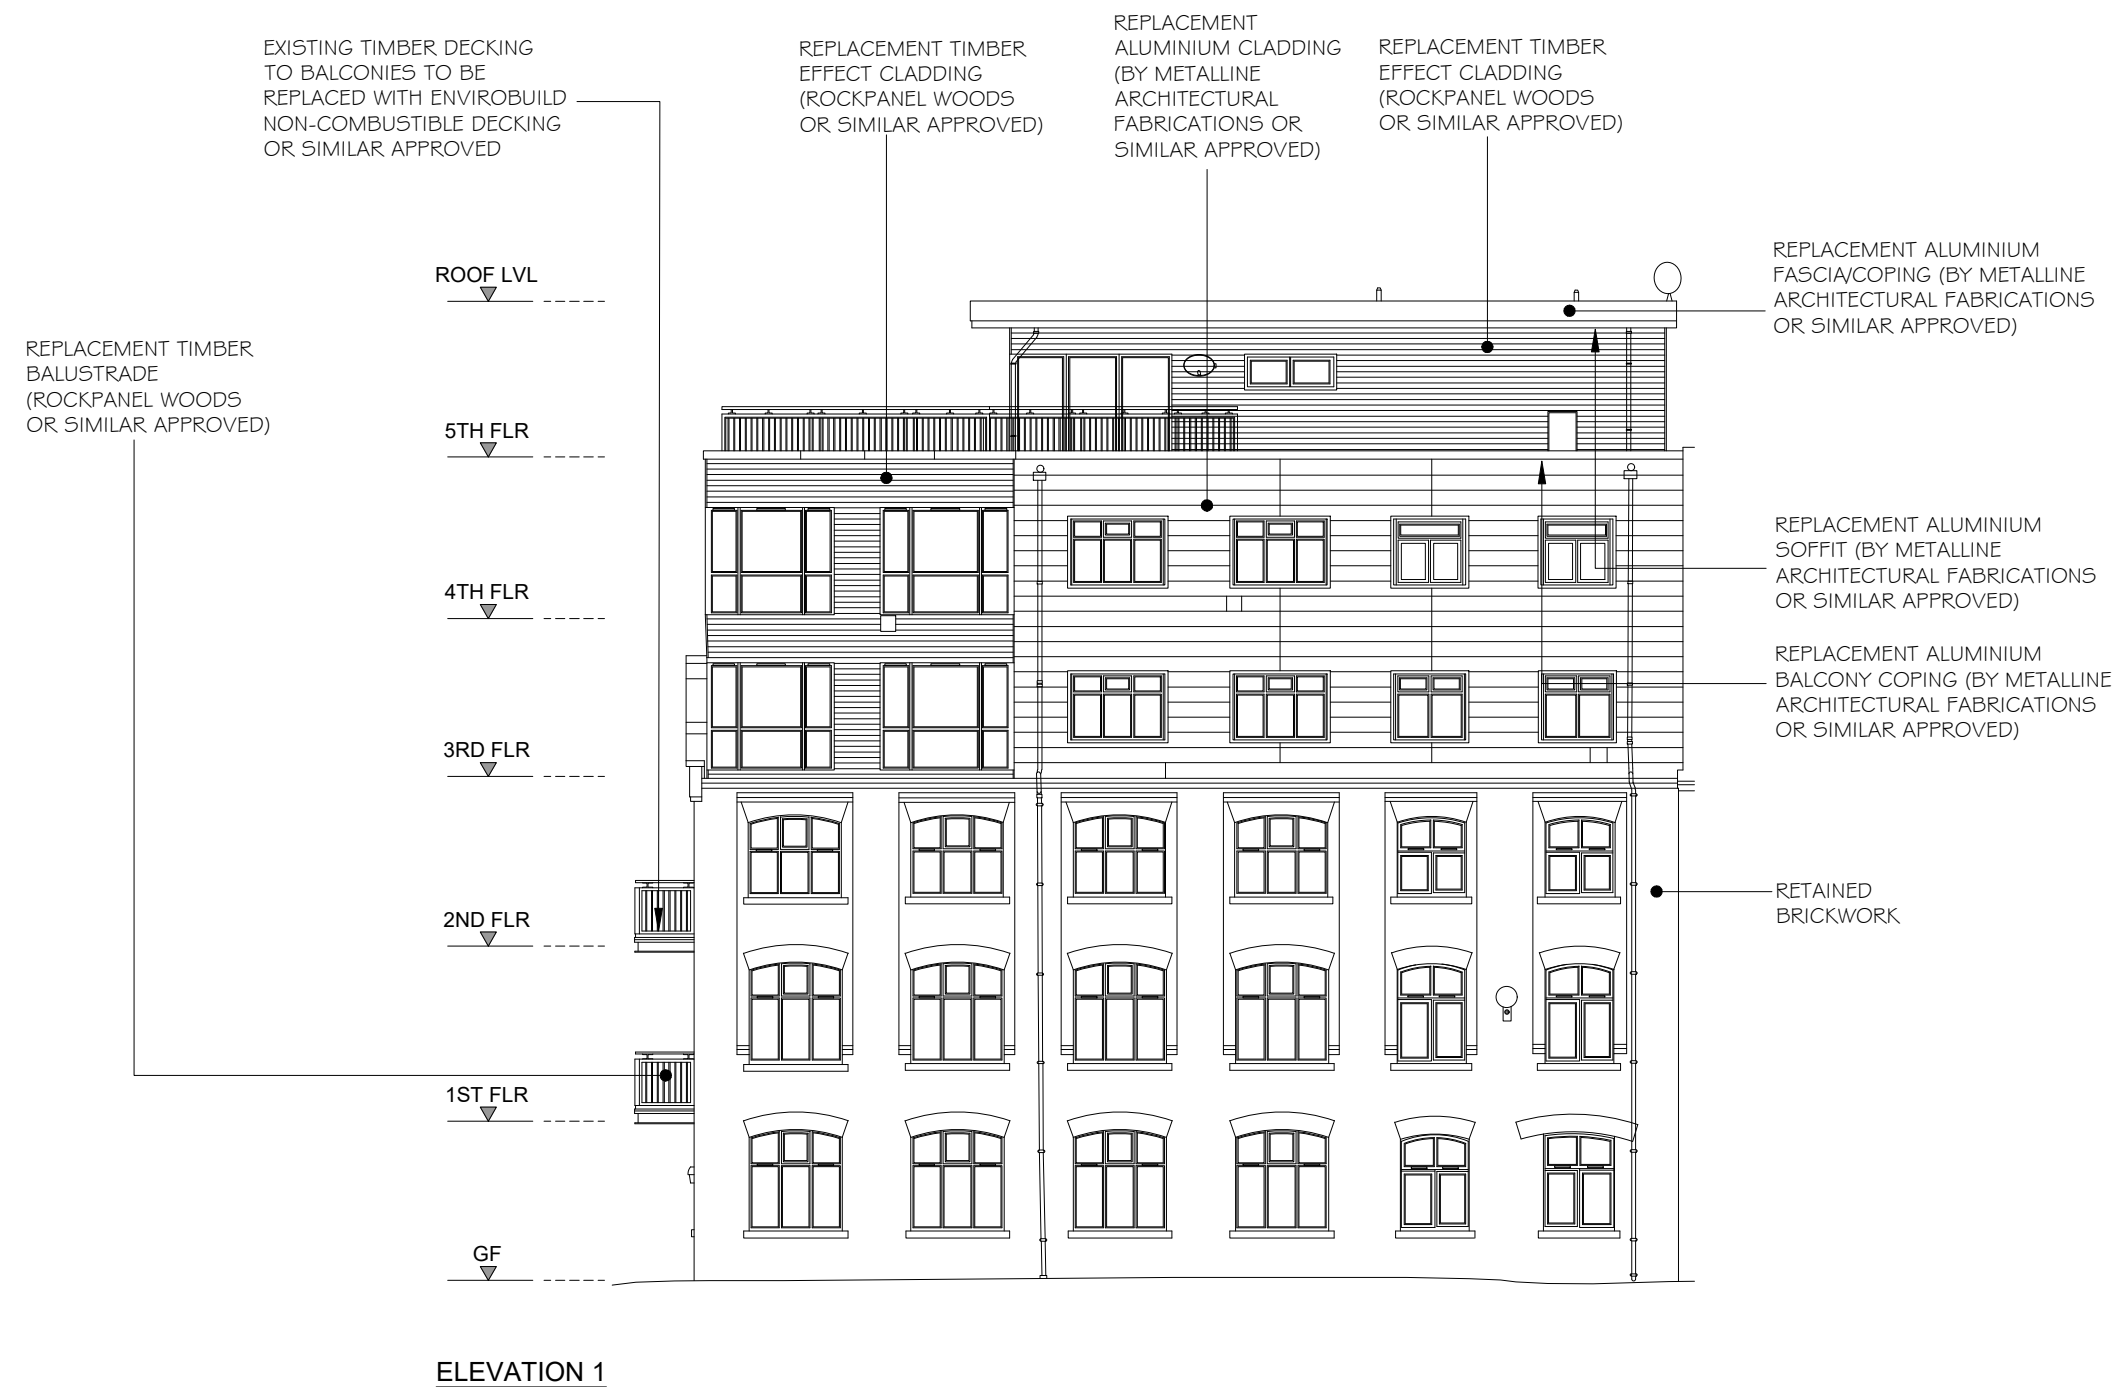


	PROJECT TITLE: 33 SIMPSON ST MANCHESTER M4 4BG	DRAWING TITLE: PROPOSED ELEVATIONS	REVISIONS: P1 - ISSUED FOR PLANNING - 20 OCT 2021 P2 - ISSUED FOR PLANNING - 09 DEC 2021	BY: JK JK	DRAWING DATE: AUG 2021	DRAWN BY: J KRAUZE	DRAWING STATUS: PLANNING
					Autocad generated drawing AutoCAD - 2020		DRAWING NUMBER: FRC0770-PL10
					SCALE @ A3: 1:150	Please do not scale drawing. If in doubt ask	REVISION: P2