



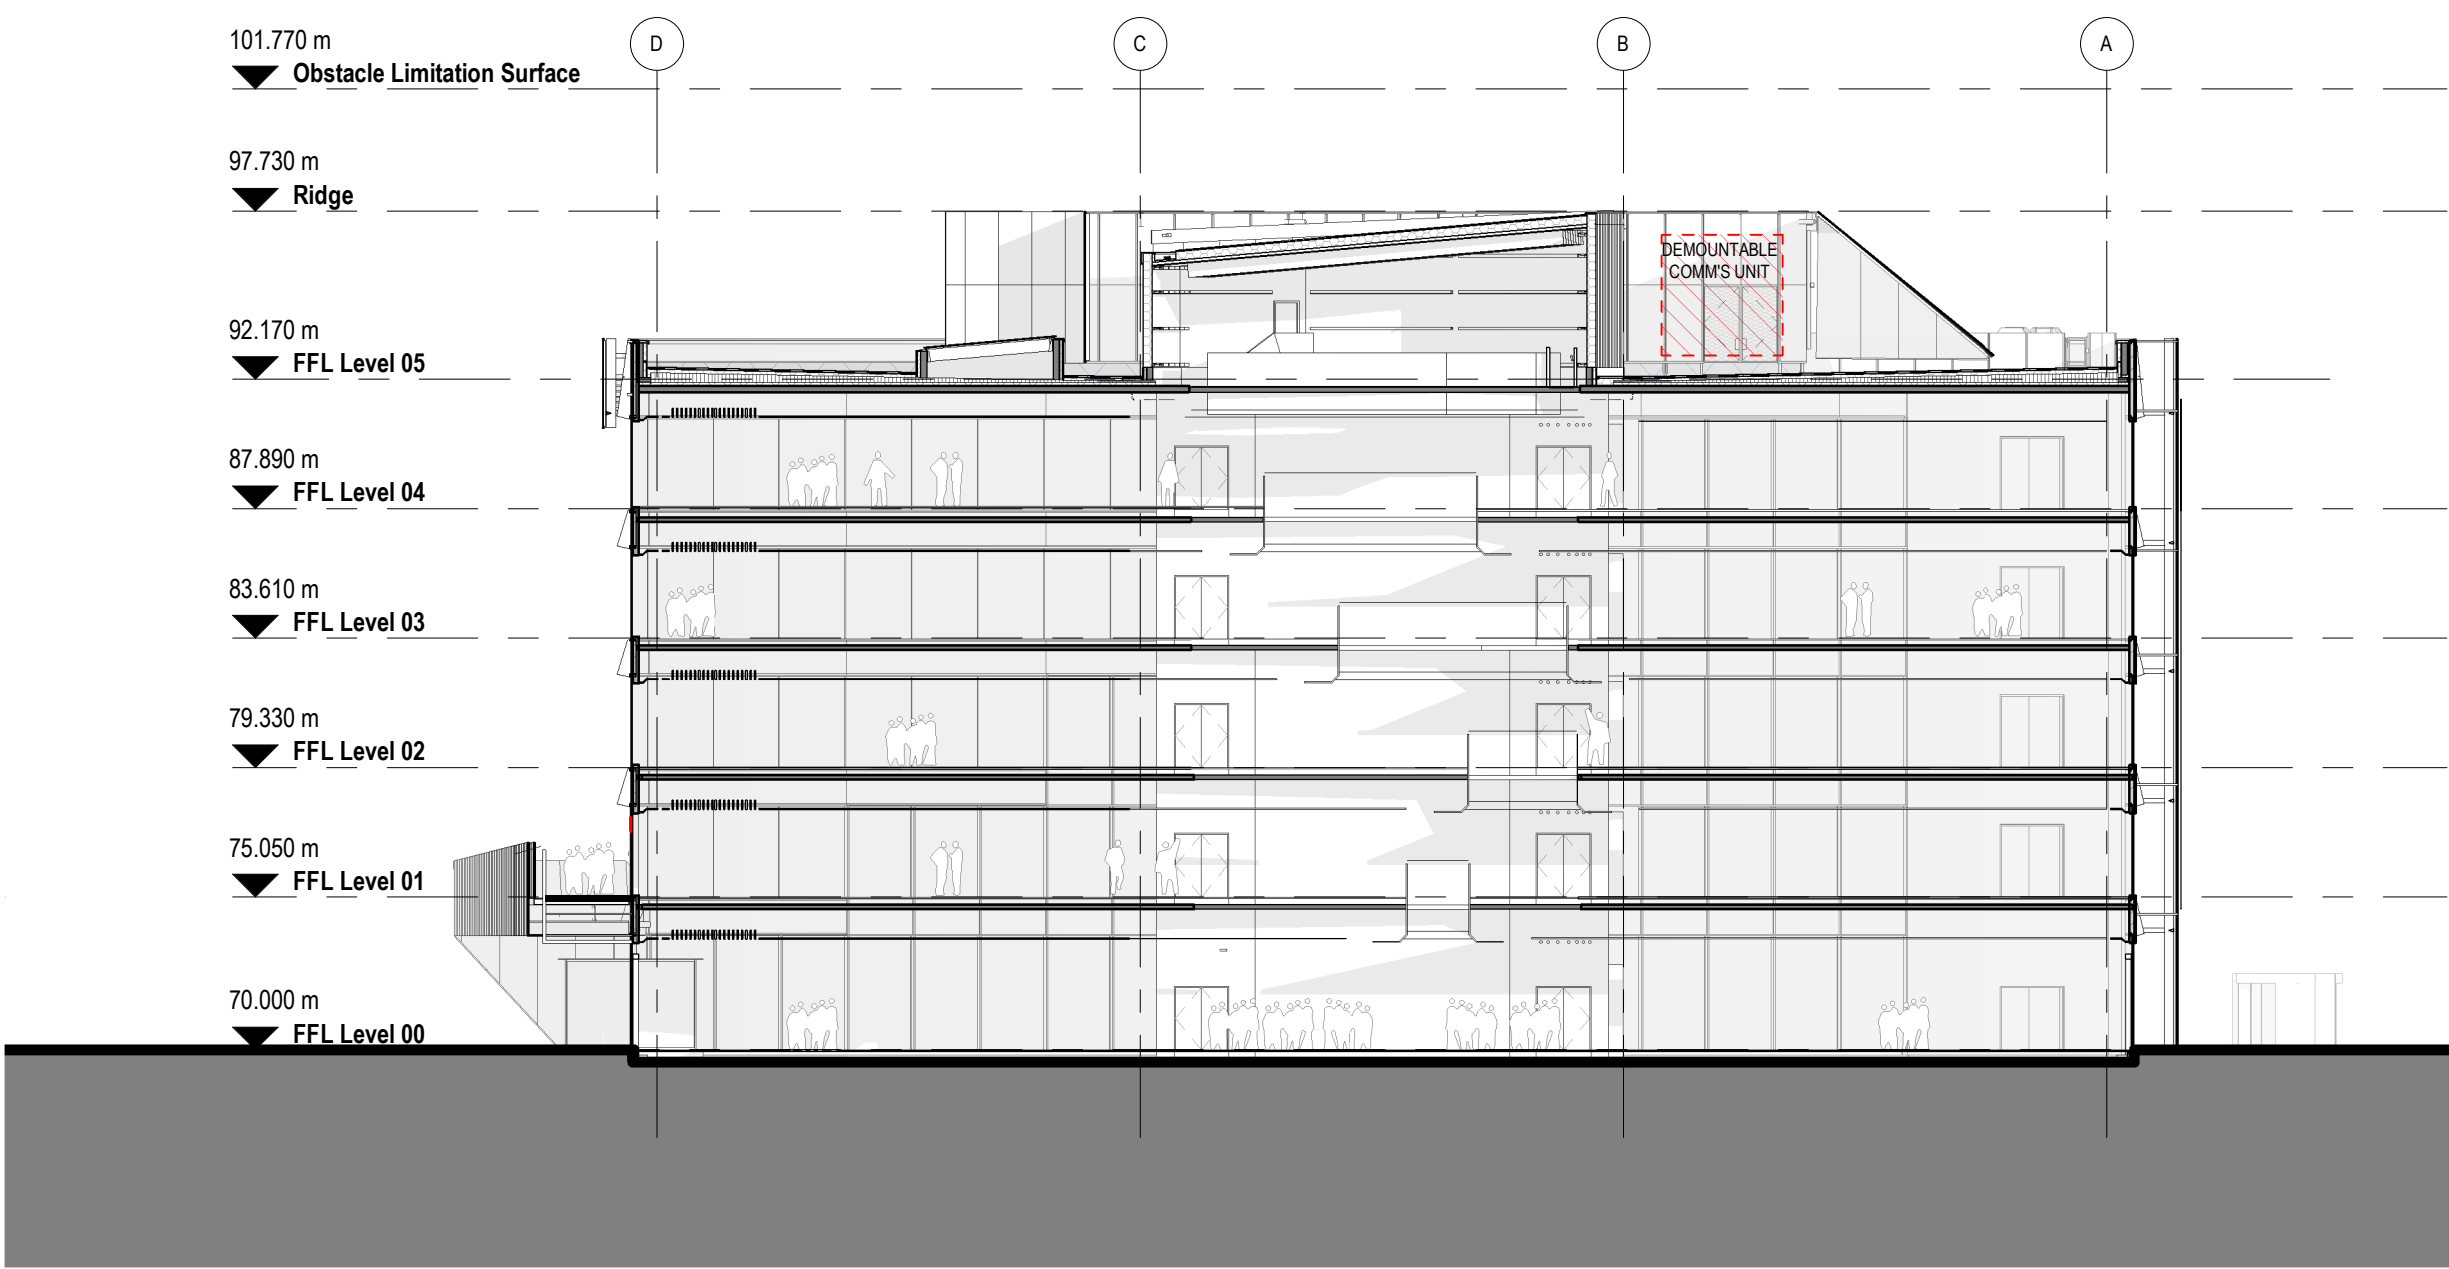

1 Office GA Section C-C
1 : 250

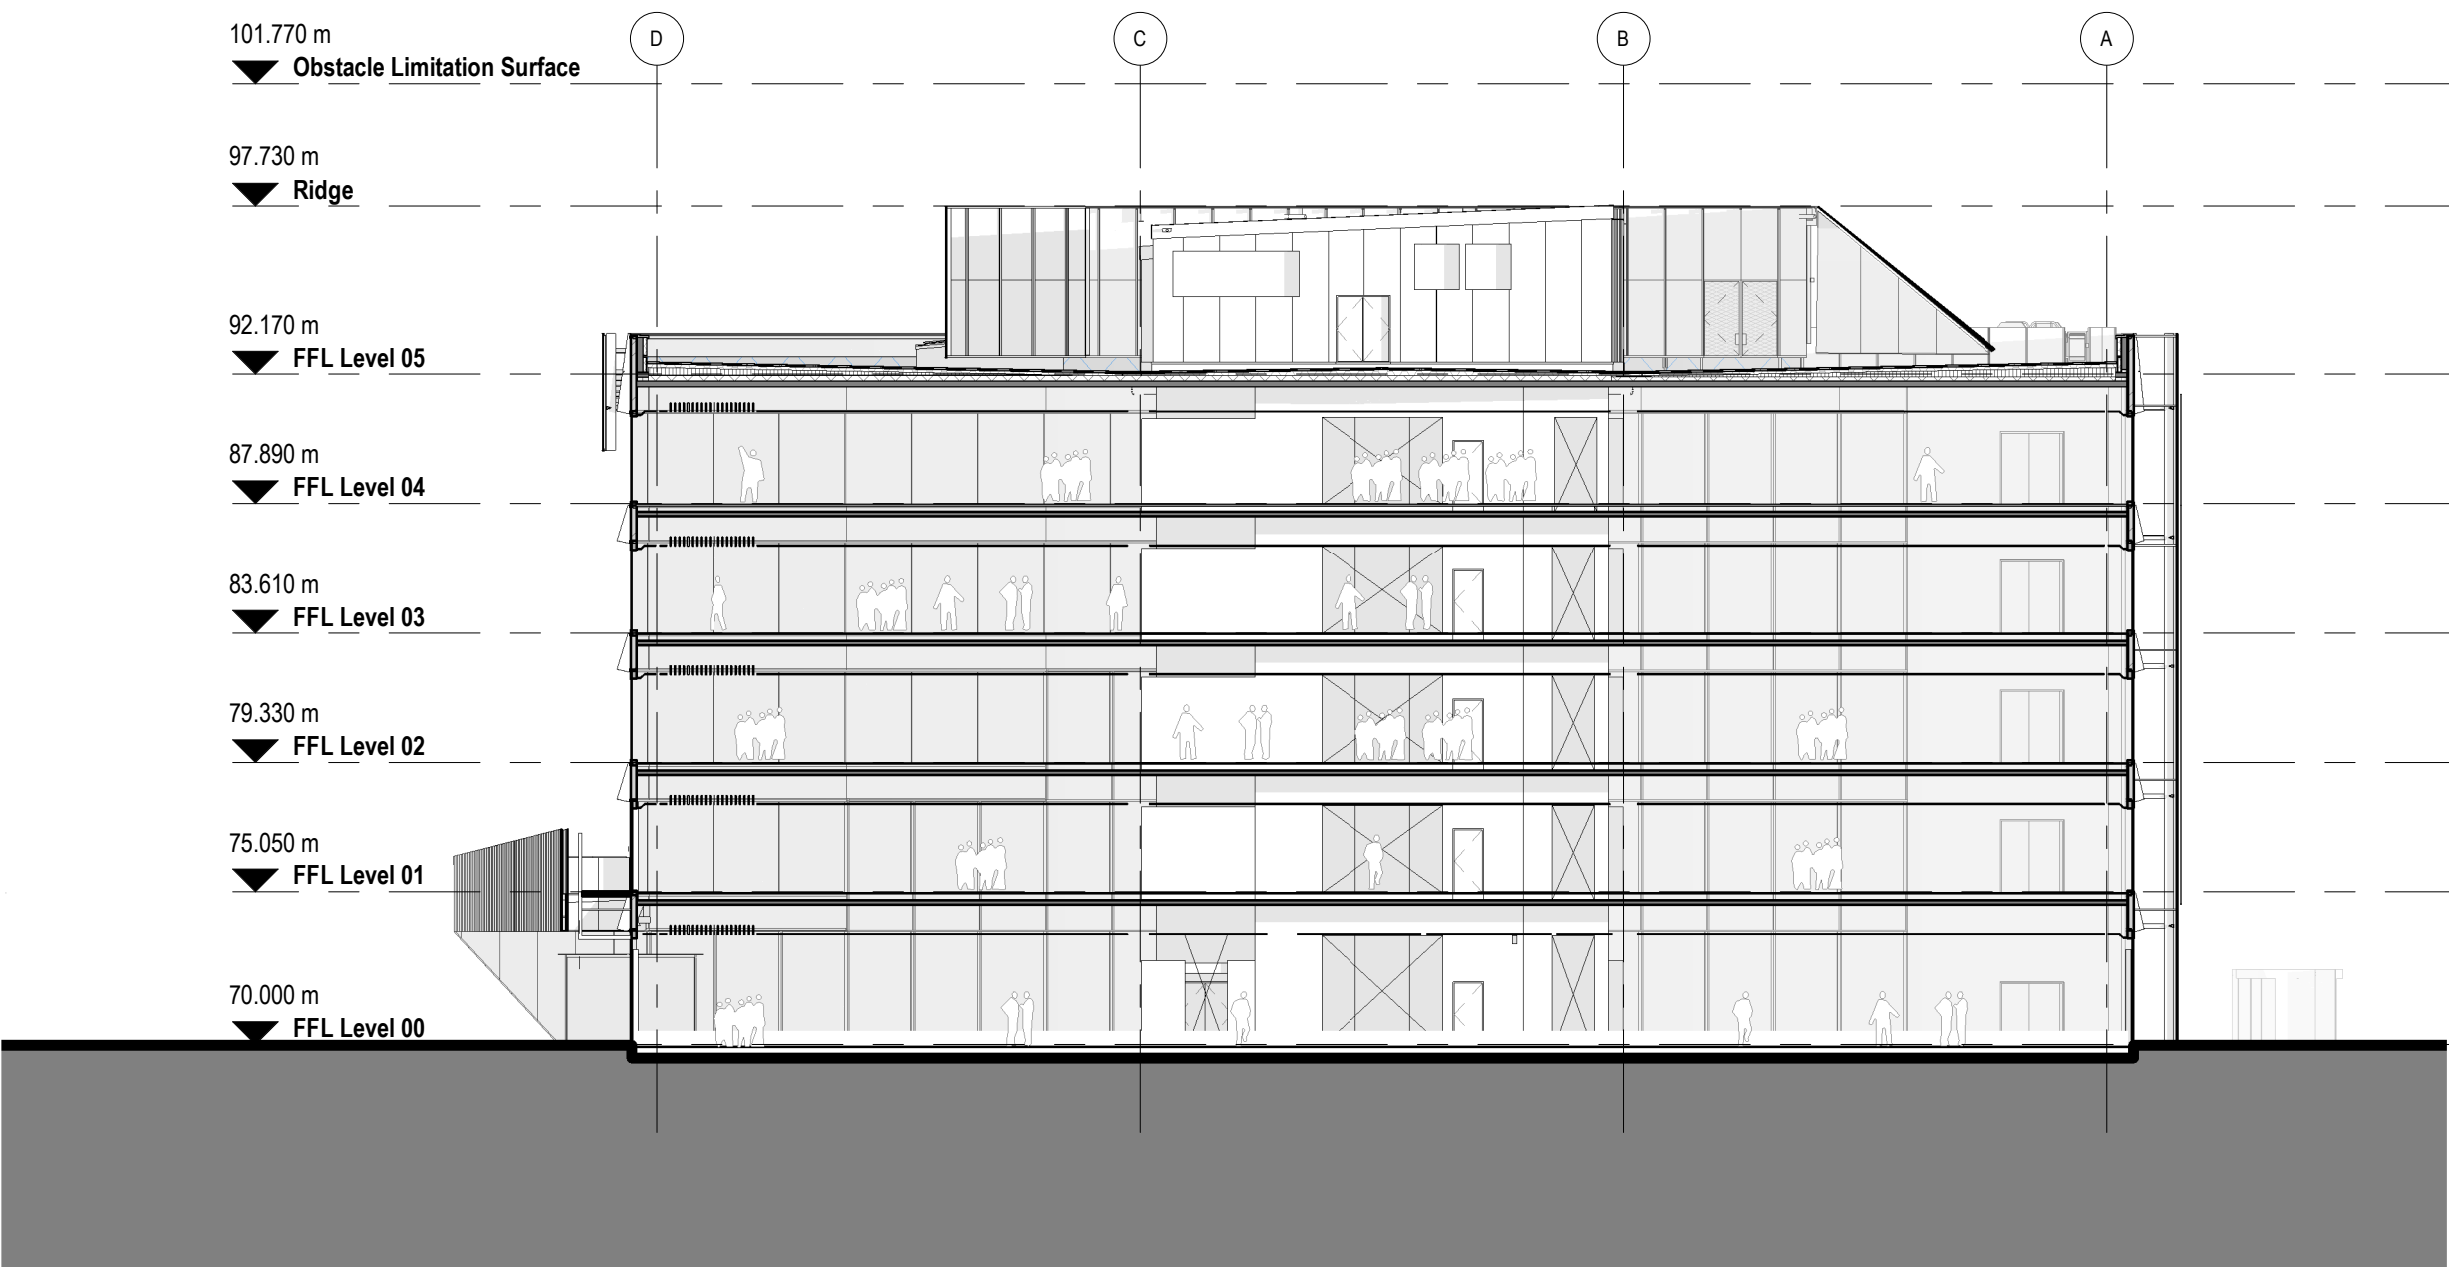

2 Office GA Section D-D
1 : 250

BUILDING DESIGN PARTNERSHIP SHALL HAVE NO RESPONSIBILITY FOR ANY USE MADE OF THIS DOCUMENT OTHER THAN FOR THAT WHICH IT WAS PREPARED AND ISSUED.

ALL DIMENSIONS SHOULD BE CHECKED ON SITE.


DO NOT SCALE FROM THIS DRAWING.

ANY DRAWING ERRORS OR DIVERGENCIES SHOULD BE BROUGHT TO THE ATTENTION OF BUILDING DESIGN PARTNERSHIP AT THE ADDRESS SHOWN BELOW.

DRAWINGS SHALL BE READ IN CONJUNCTION WITH THE FOLLOWING BEFORE WORK COMMENCES.

- THE CDM DESIGN ISSUES REGISTER
- THE BDP RISK SERIES OF DRAWINGS
- THE PROJECT CDM RISK REGISTER

NOTES

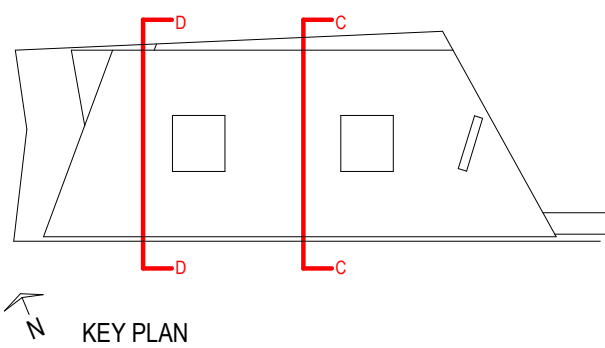

REVISION	DESCRIPTION	DRAWN	CHECKED	DATE	REVISION	DESCRIPTION	DRAWN	CHECKED	DATE

P06	FOR PLANNING	SMS/IRB	JB	10/12/21
P05	FOR PLANNING	AB	JB	17/08/20
P04	General Update	BAO	JB	29/06/18
P03	General Update	SMS	JB	26/06/18
P02	General Update WIP	SMS	JB	13/06/18
P01	FIRST ISSUE	JTM	JB	06/06/18

11 Ducie Street
PO Box 85
Piccadilly Basin
Manchester
M60 3JA
United Kingdom

T +44 (0)161 828 2200
www.bdp.com



PROJECT TITLE	The HIVE
REF / REV NUMBER	P2007773
DRAWING TITLE	GA Sections Section C-C Section D-D
SCALE	@ A1
DATE FIRST ISSUED	06/06/18
REVISION	P06