




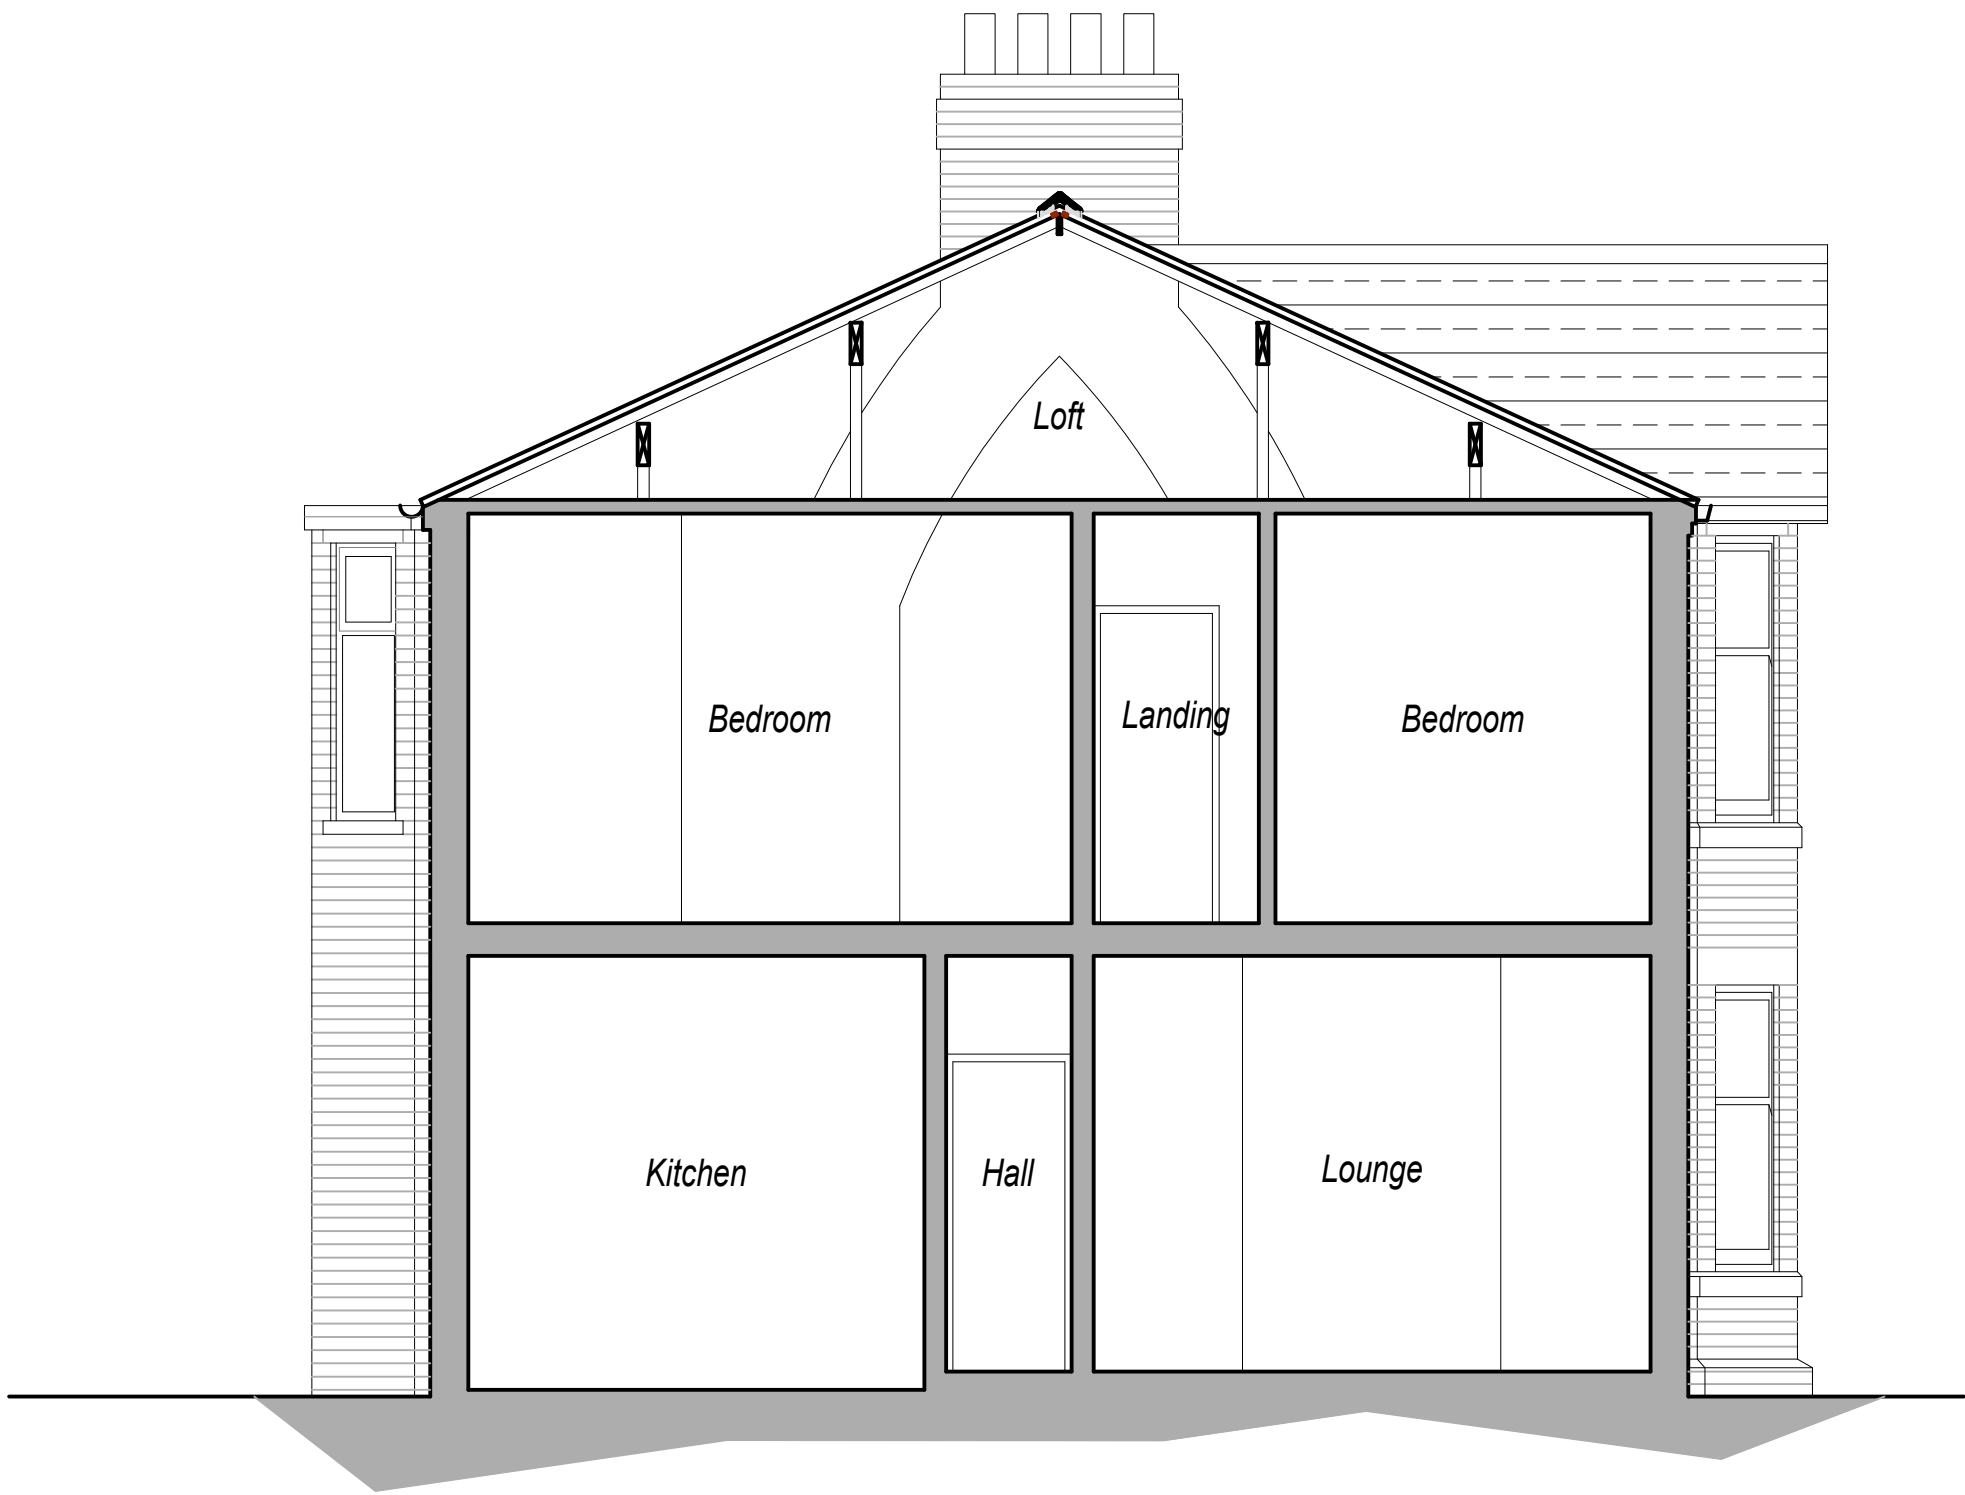

Existing Section @ 1:50

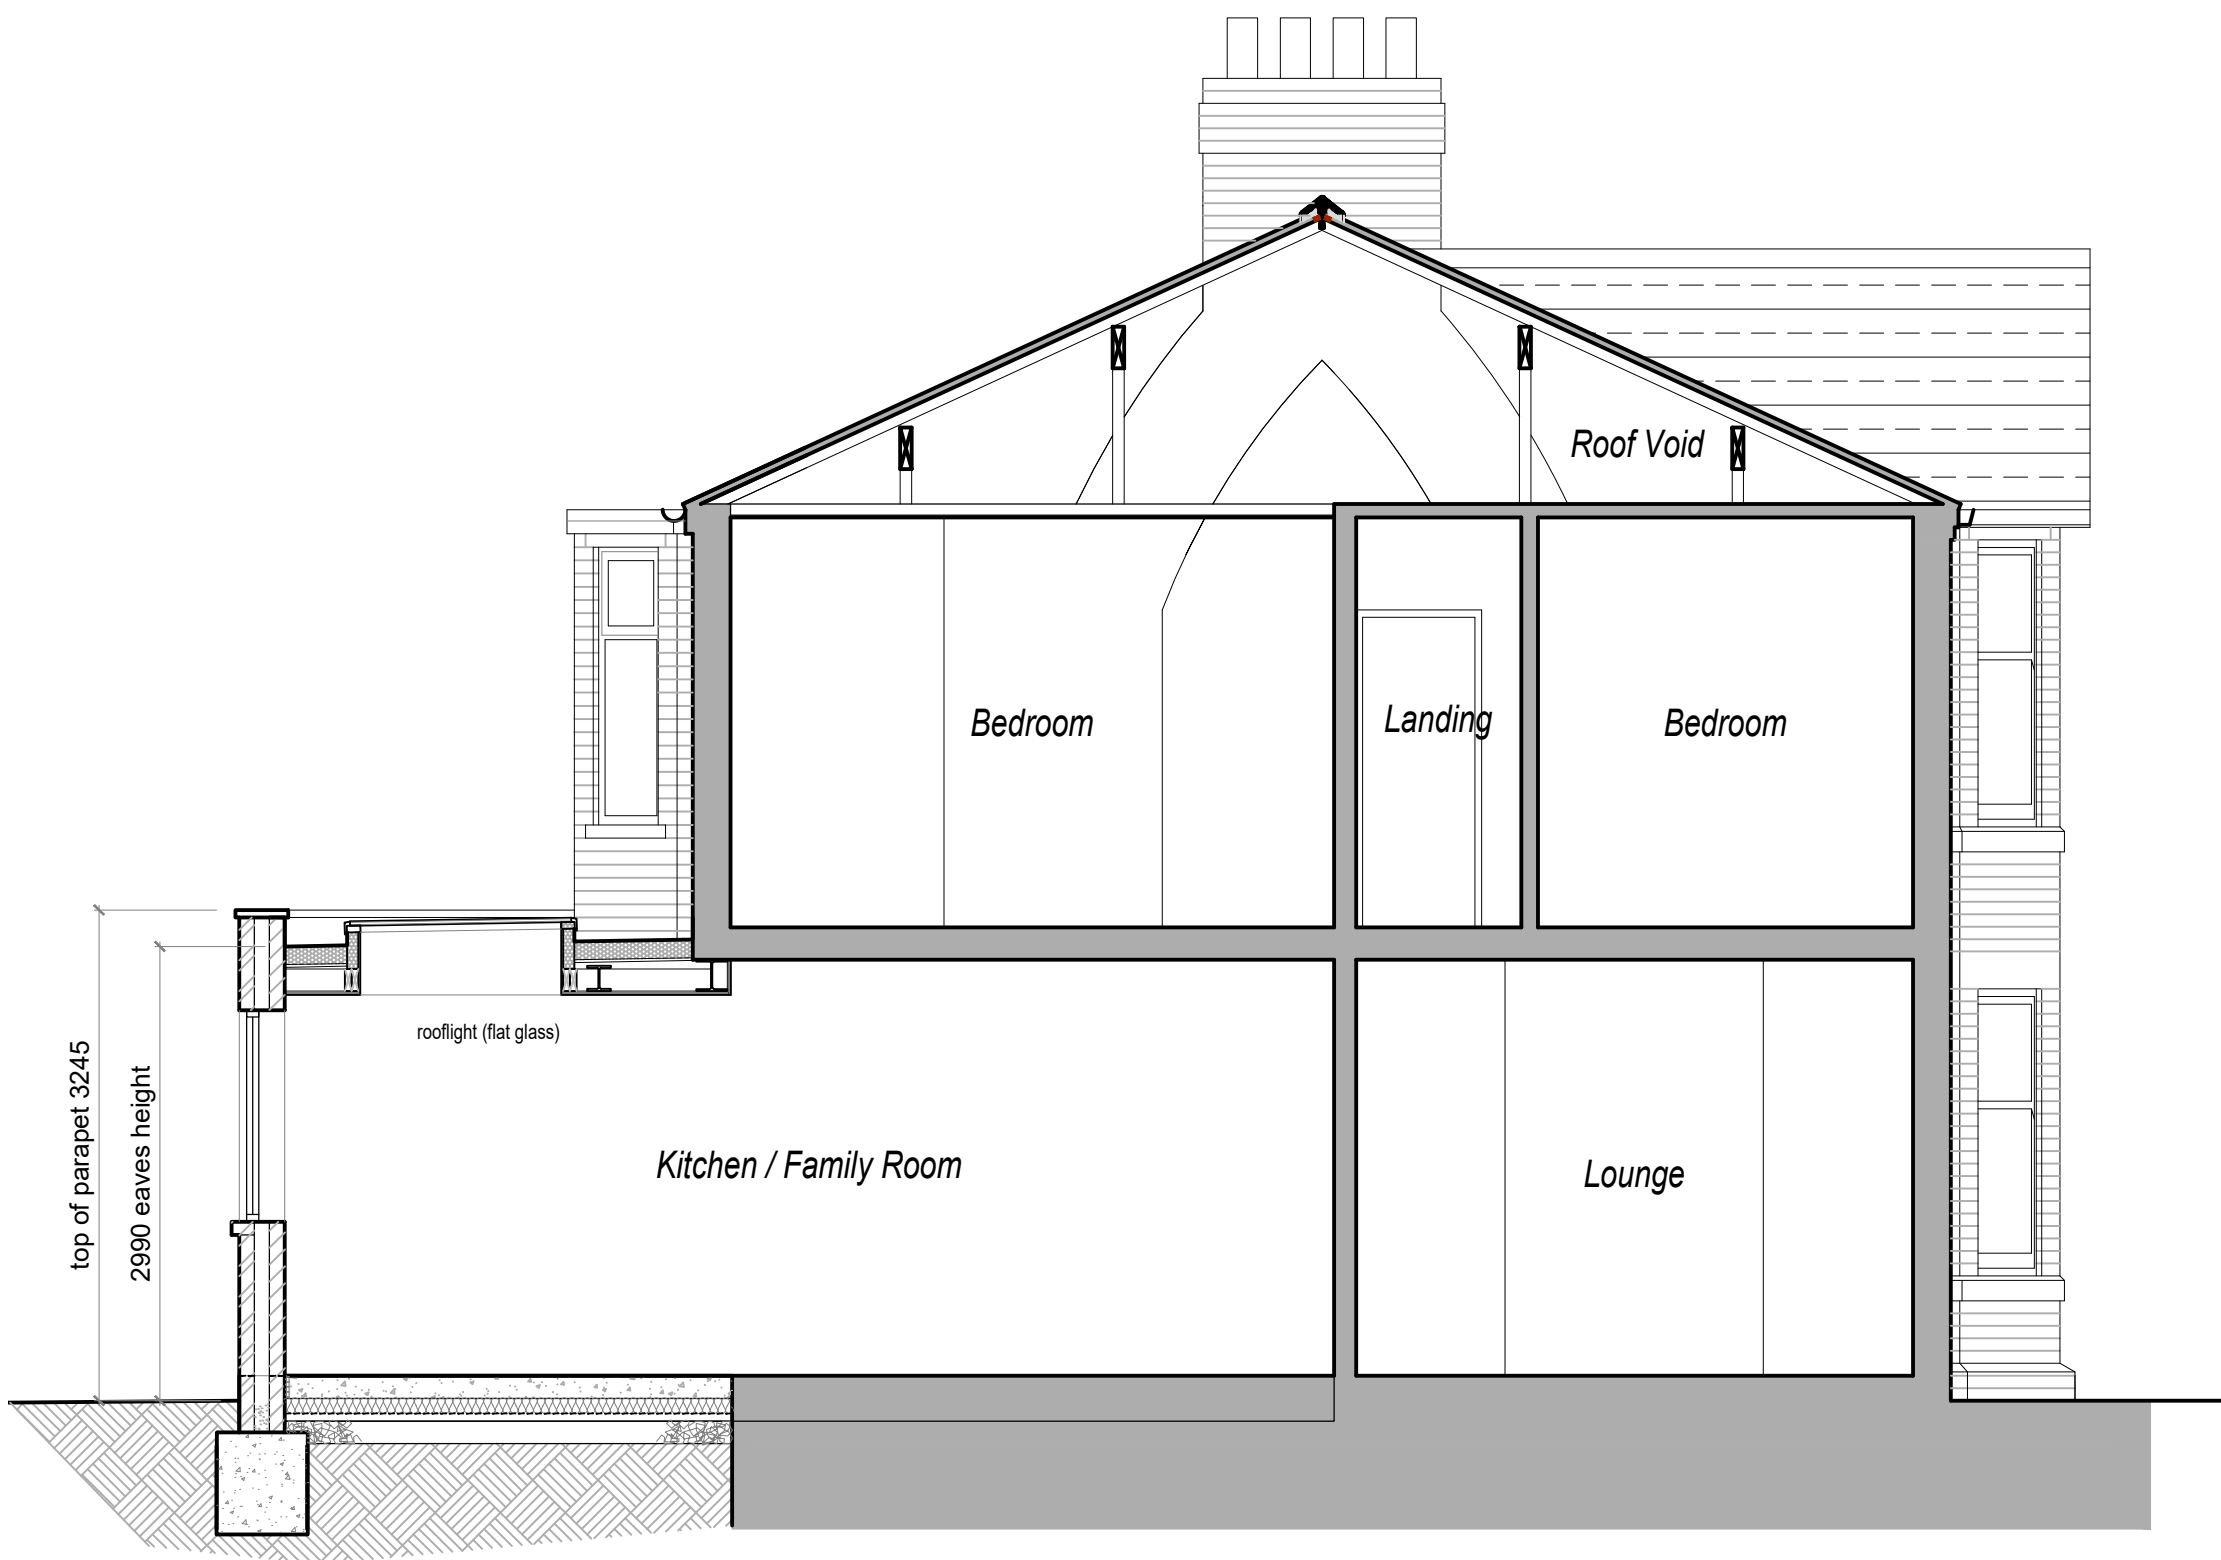

Proposed Section @ 1:50

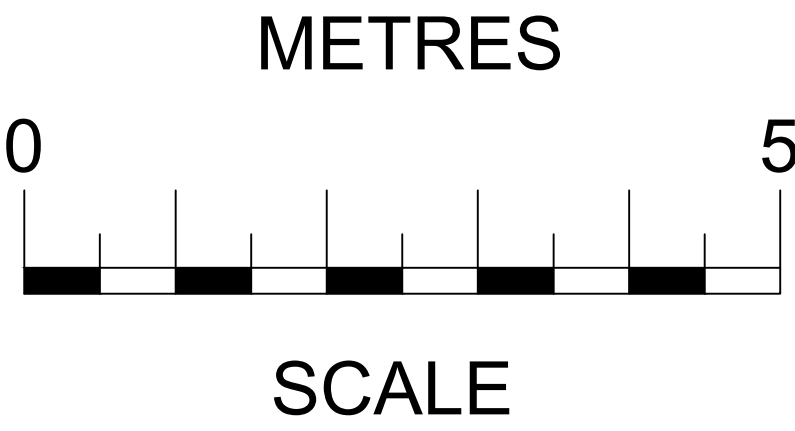

		HOUSE ARCHITECTURE GROUP LIMITED 60 Emocroft Road Marple Bridge, Stockport, SK6 5DY Tel: 07725 529424 E Mail: rcgclarke@gmail.com		
client		Charlotte Norwood		
project		Proposed extension to 109 Newport Road, Chorton, M21 9NW		
title		Proposed Sections		
date	Apr 2021	scale	1:50 @ A1	
drg no.	AX1 Rev B	drawn	RC	