
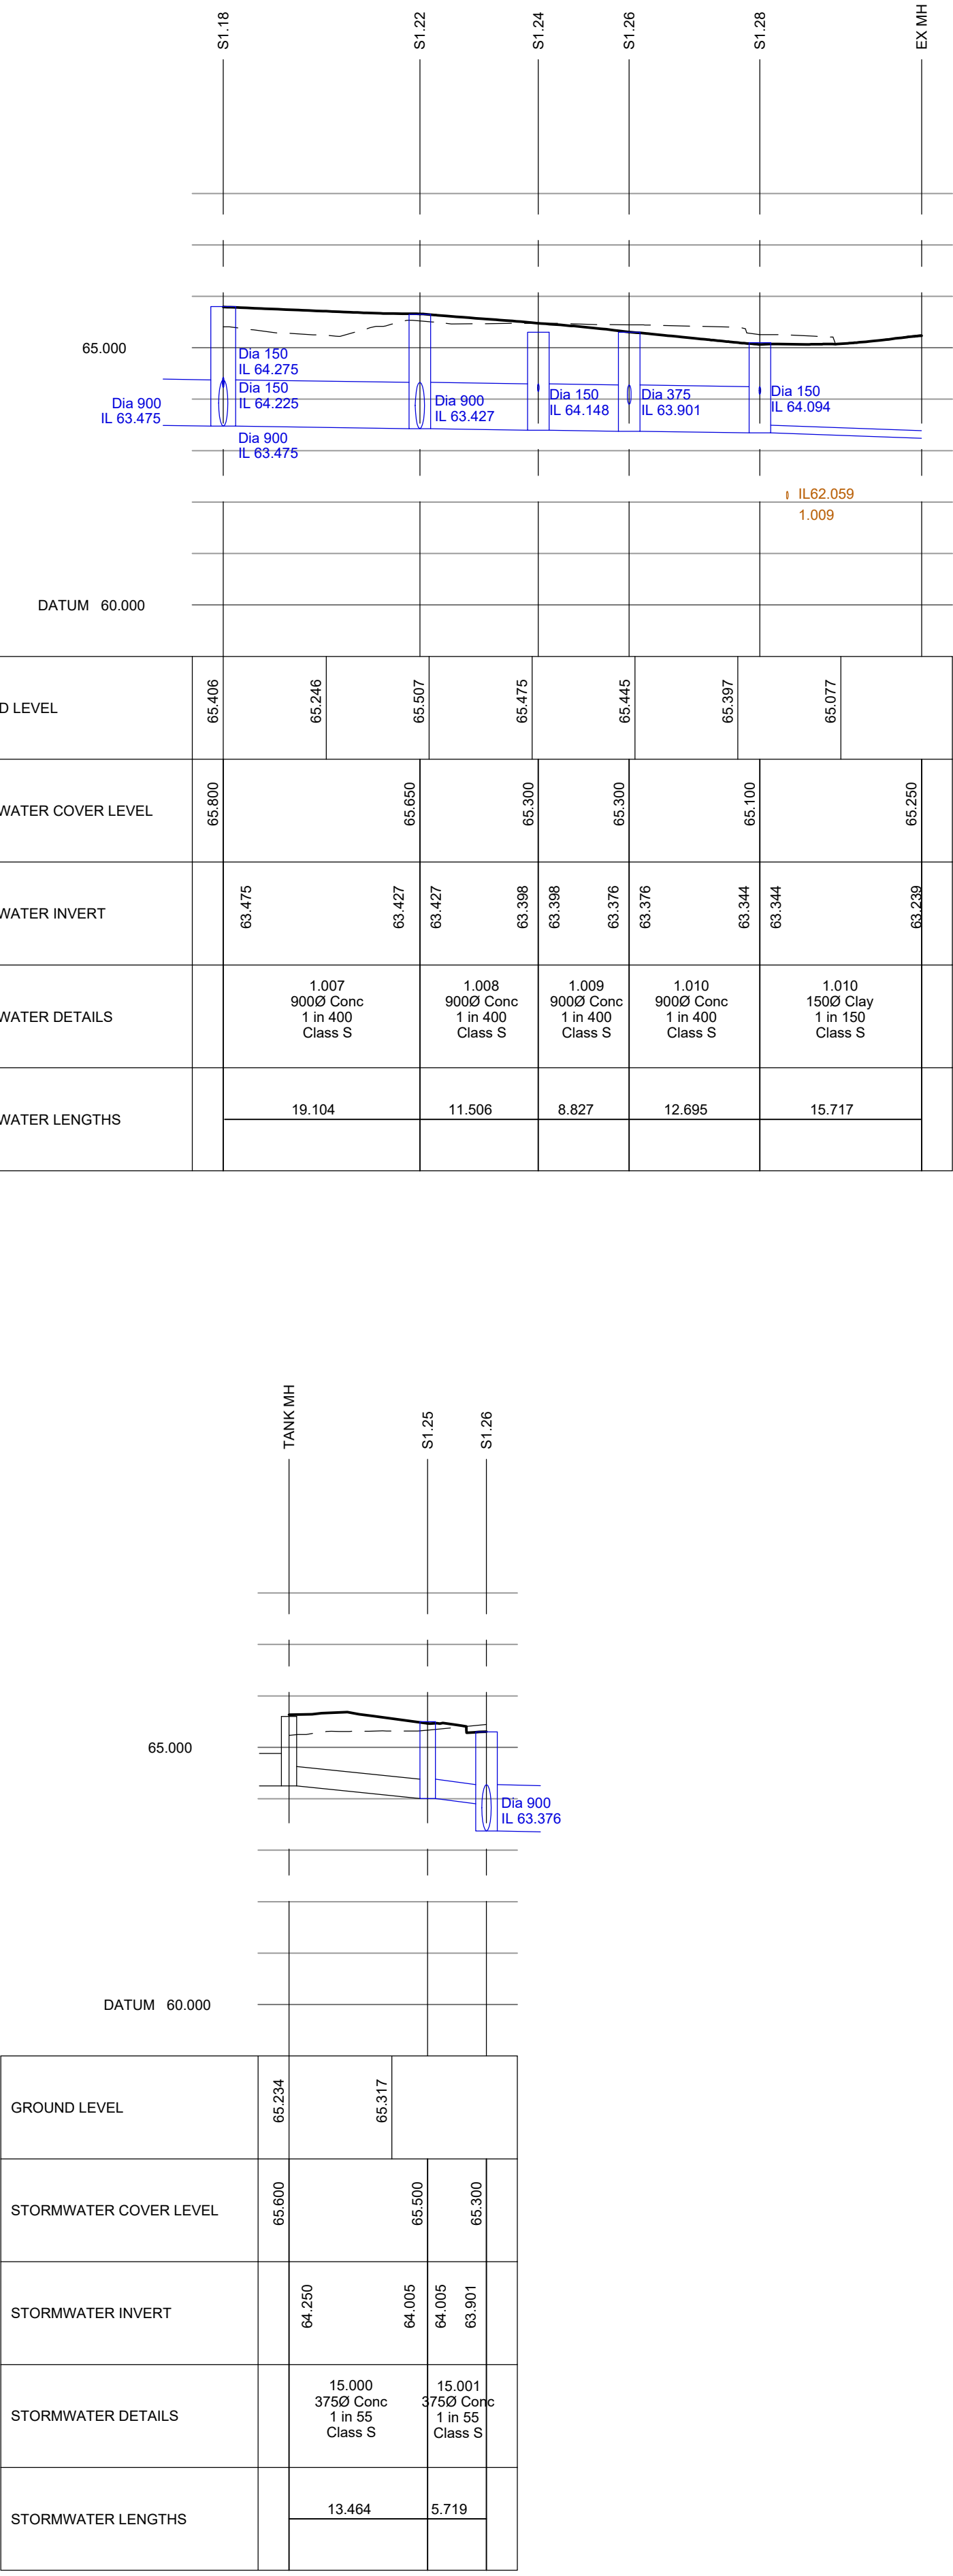
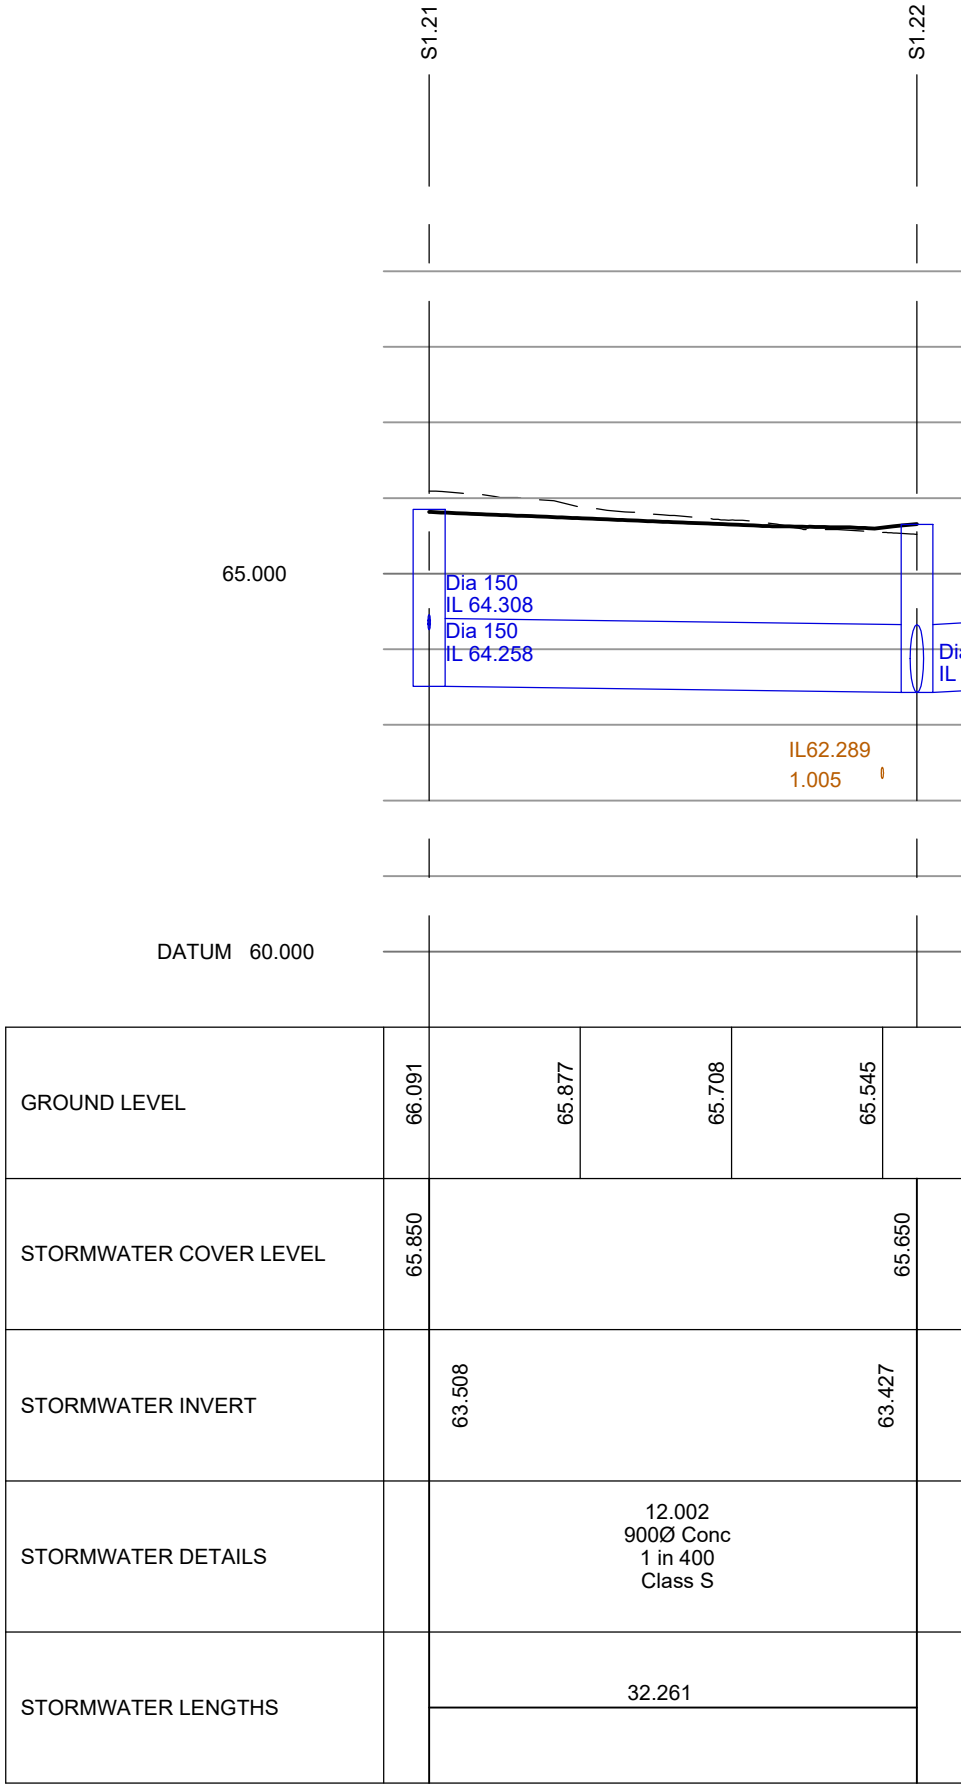
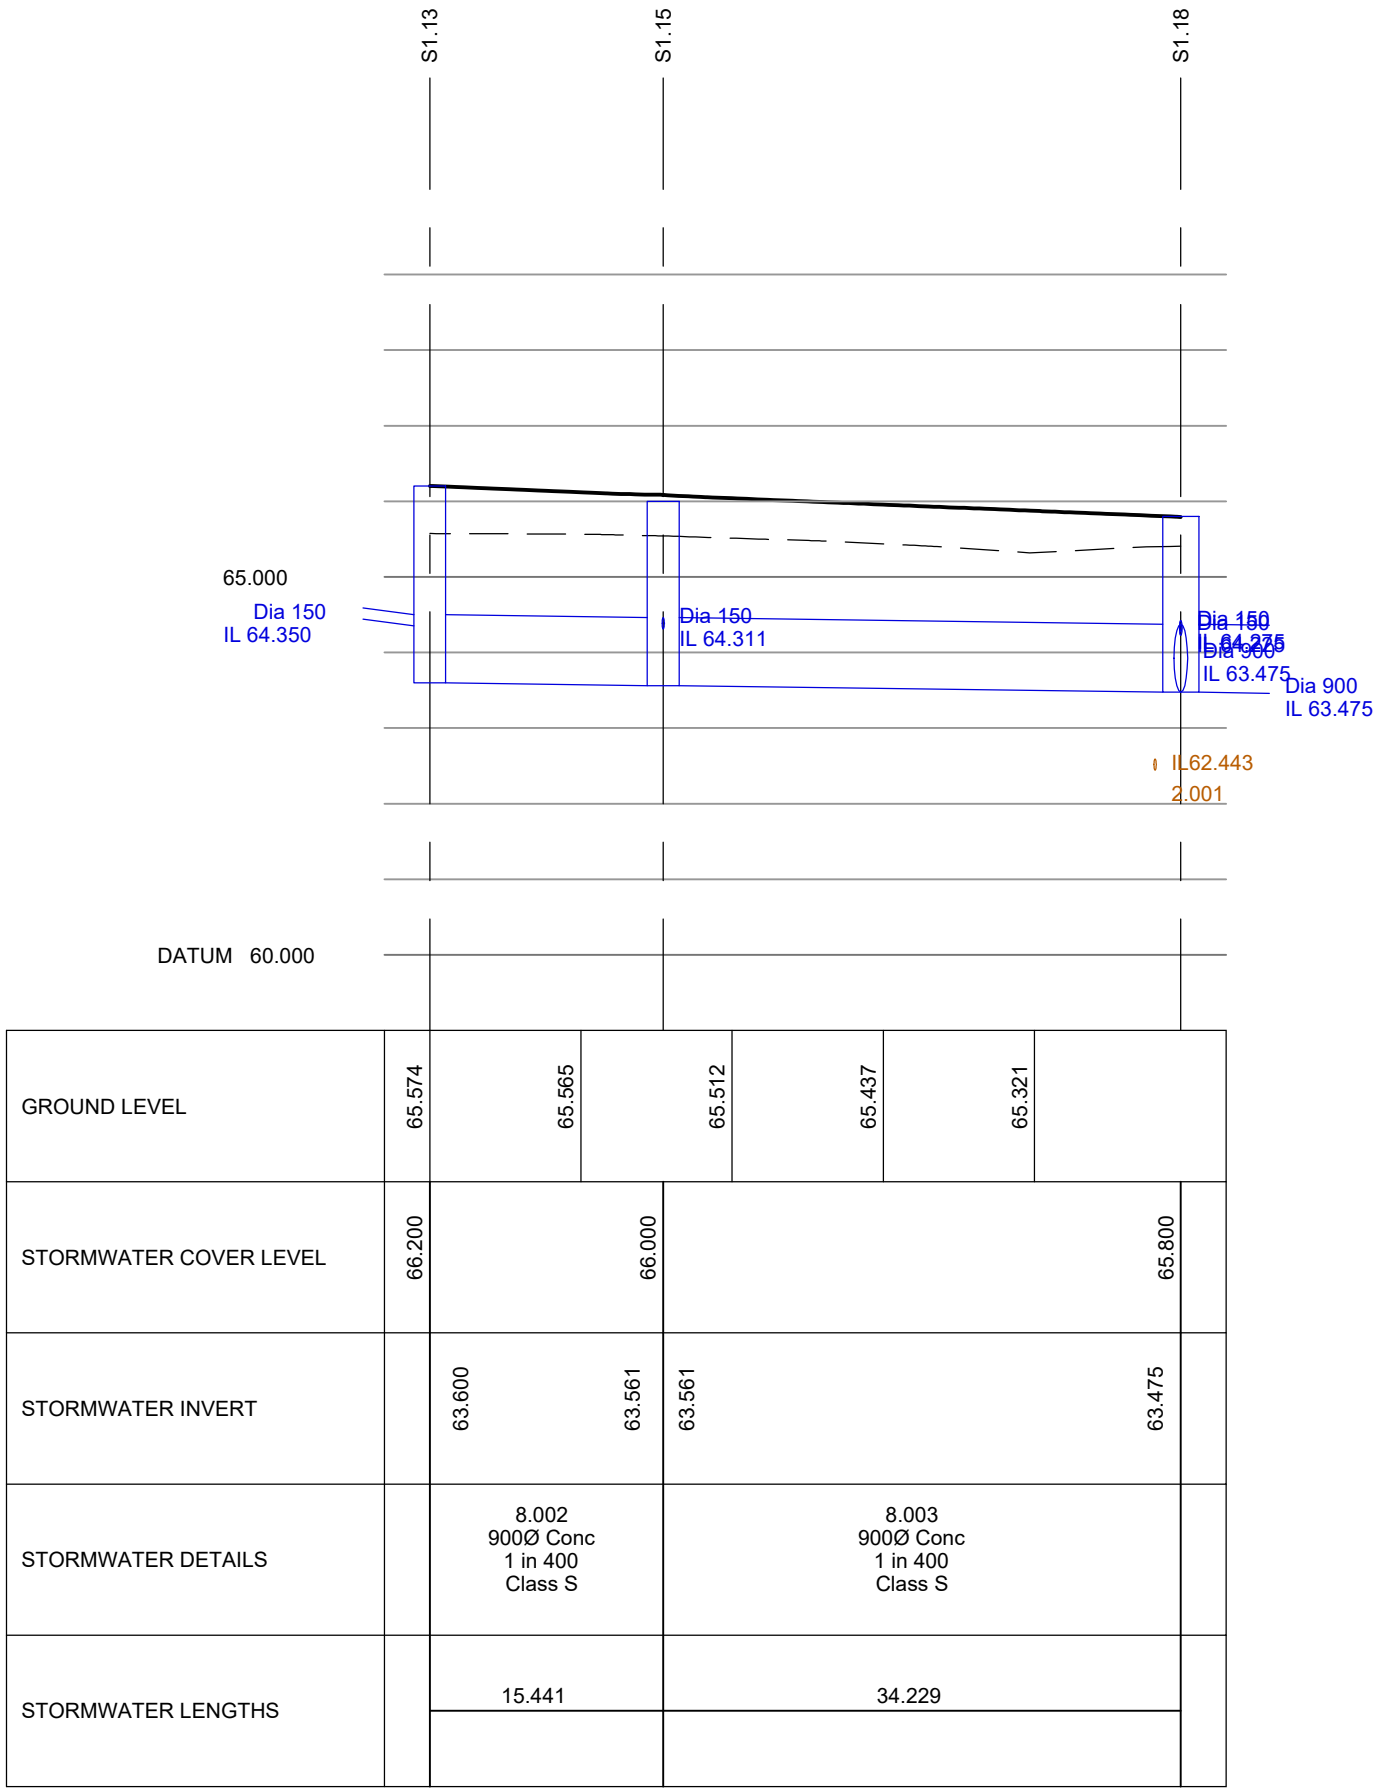


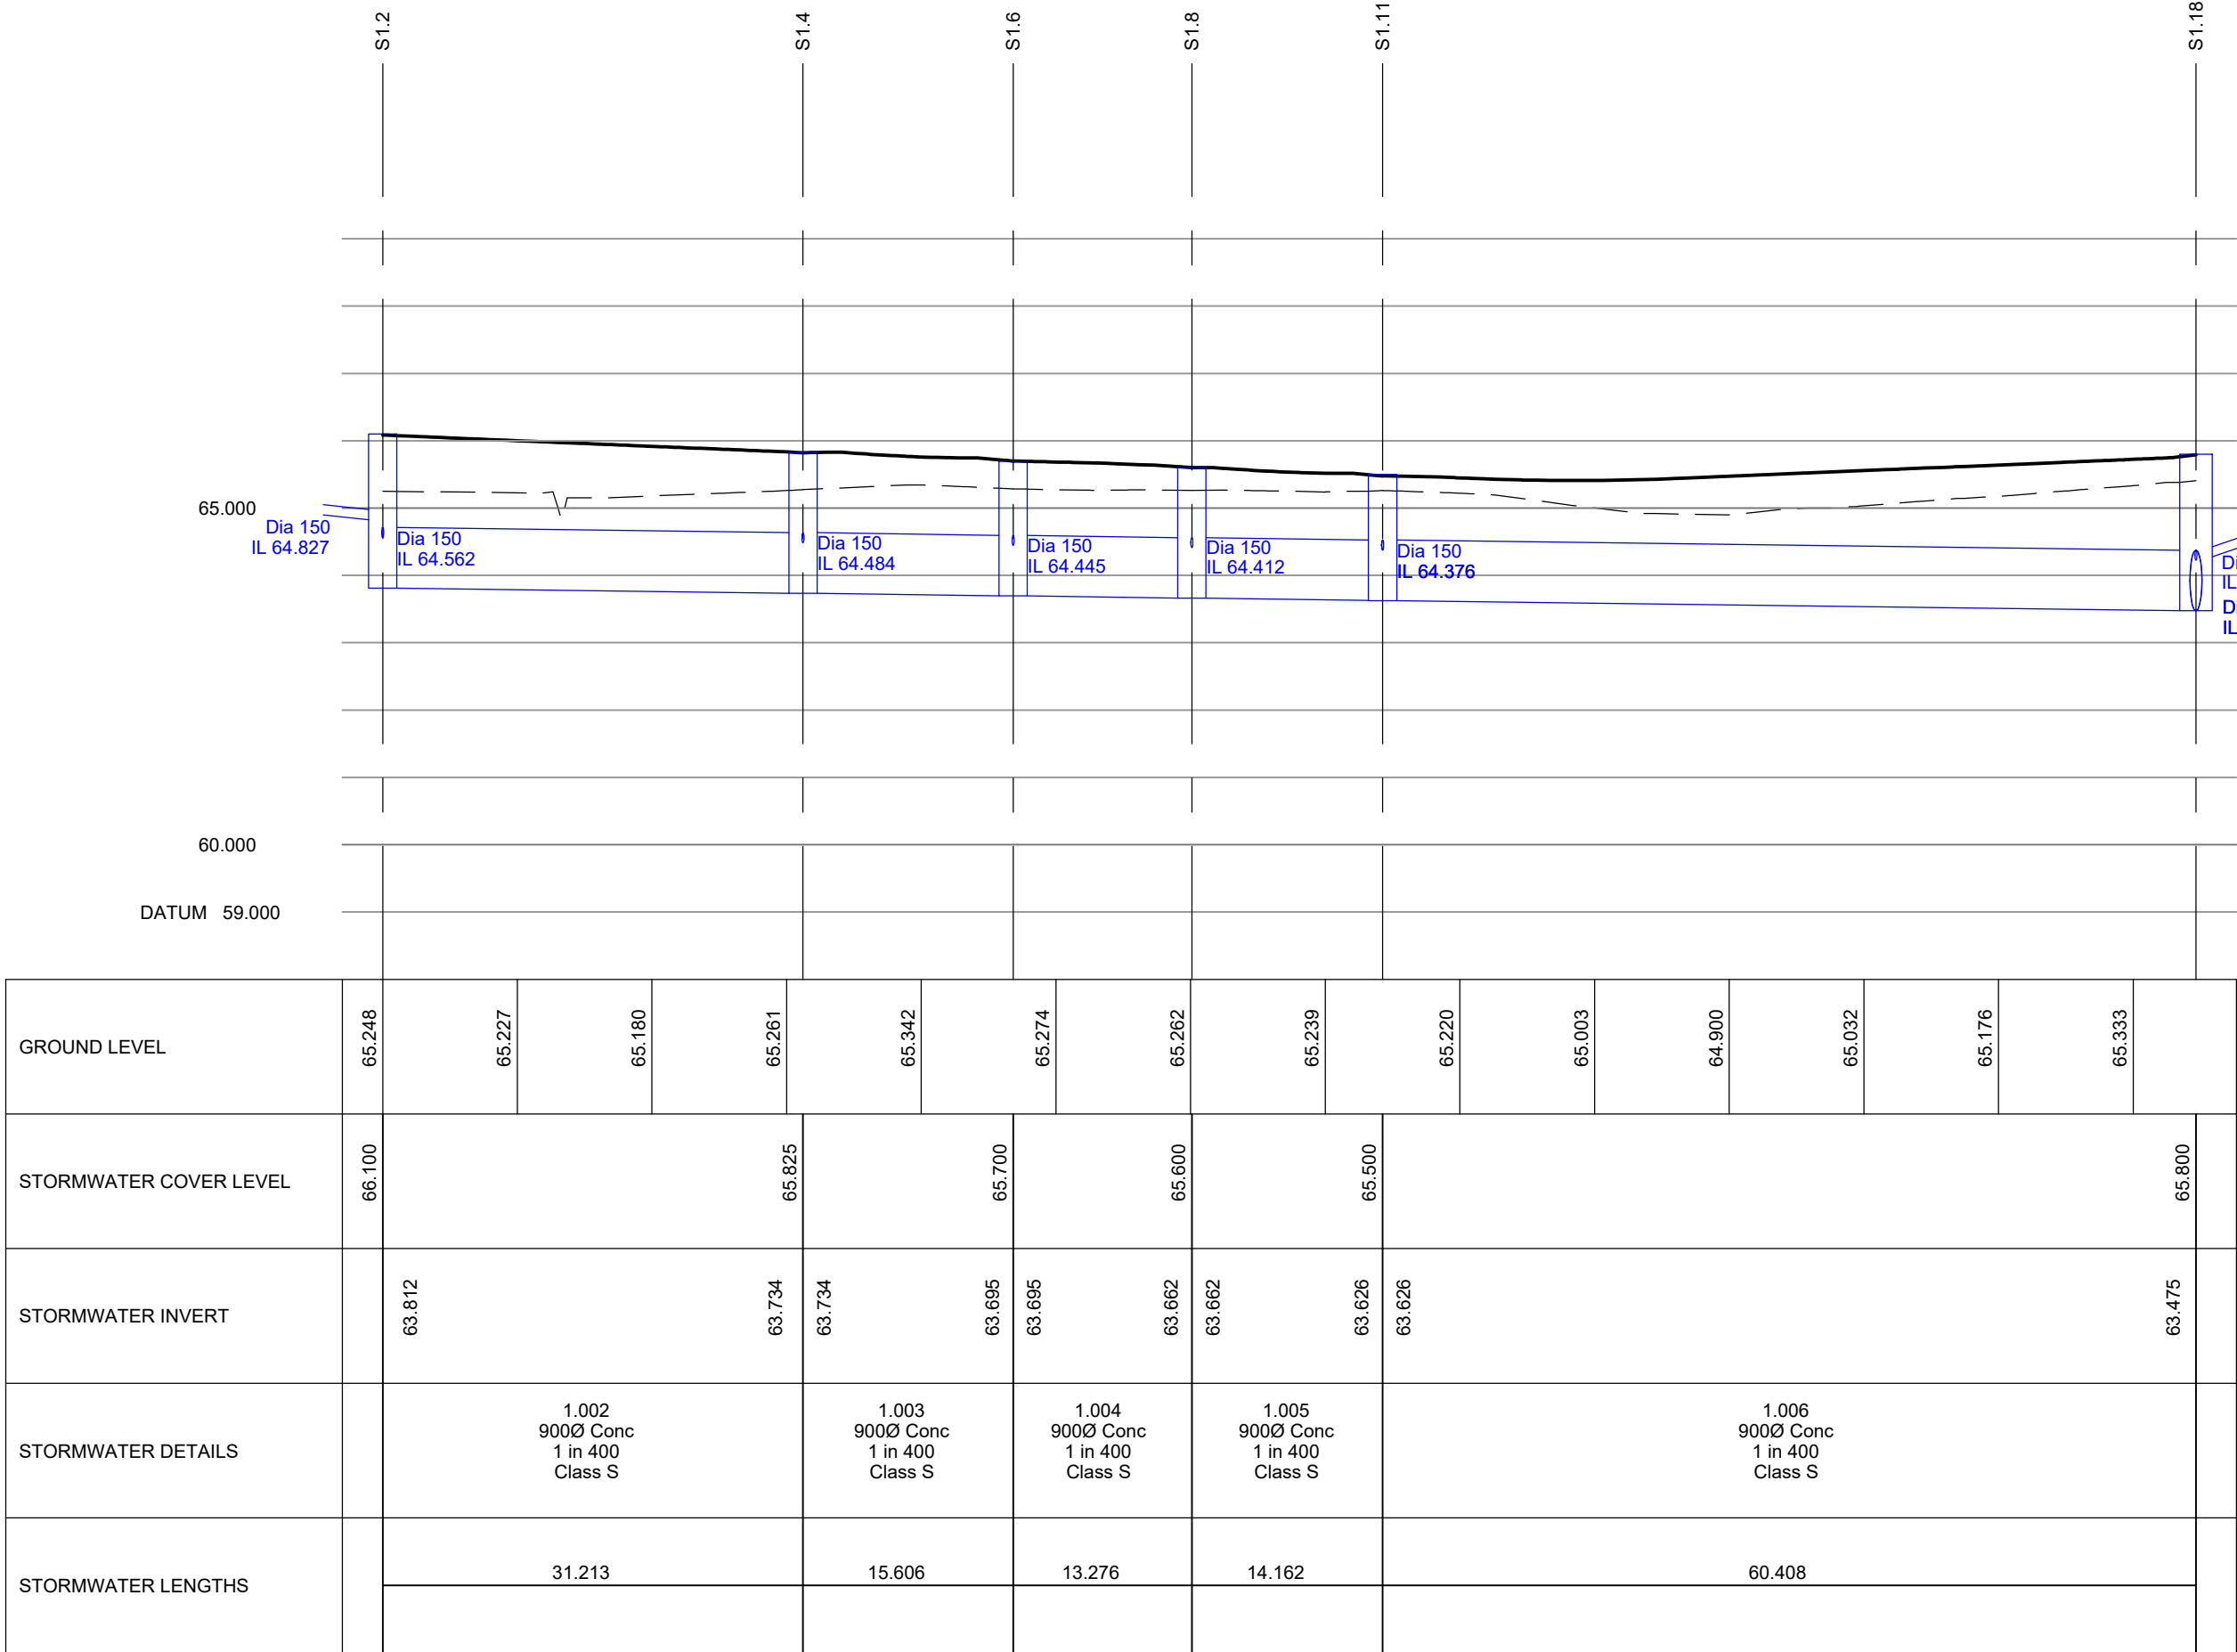

⚠ Residual Risks ⚠

These drawings should be read in conjunction with the designer's risk assessment (DRA) which communicates significant residual design risks that have been identified and suggests mitigating actions.

General Notes

1. All dimensions are in metres unless stated otherwise.

2. This drawing shall be read in conjunction with all other relevant engineering details, drawings and specifications.

3. Any discrepancies should be reported to the engineer immediately so that clarification can be sought prior to the commencement of work.

4. All work is to be carried out in accordance with the specification for highways works and local authority guidance.

5. Underground services may be present in the area. Contractor is to confirm the precise line and depth of any services prior to the commencement of any excavation works

Legend

S104 Long Sections, Surface Water
1:500(h), 1:100(v)

P01	14/12/21	First issue	ARJ	BKD	JDY	JDY
Rev	Date	Description	Drw	Chk	Revd	App
Status:						
Preliminary						
Client:						
Towerhouse Systems						
Project:						
Cringle Road Manchester						
Drawing:						
S104 Long Sections Surface Water						
Drawing Number:						
LM20066-DYSE-XX-ZZ-DR-C-1122						
Revision:						
P01						