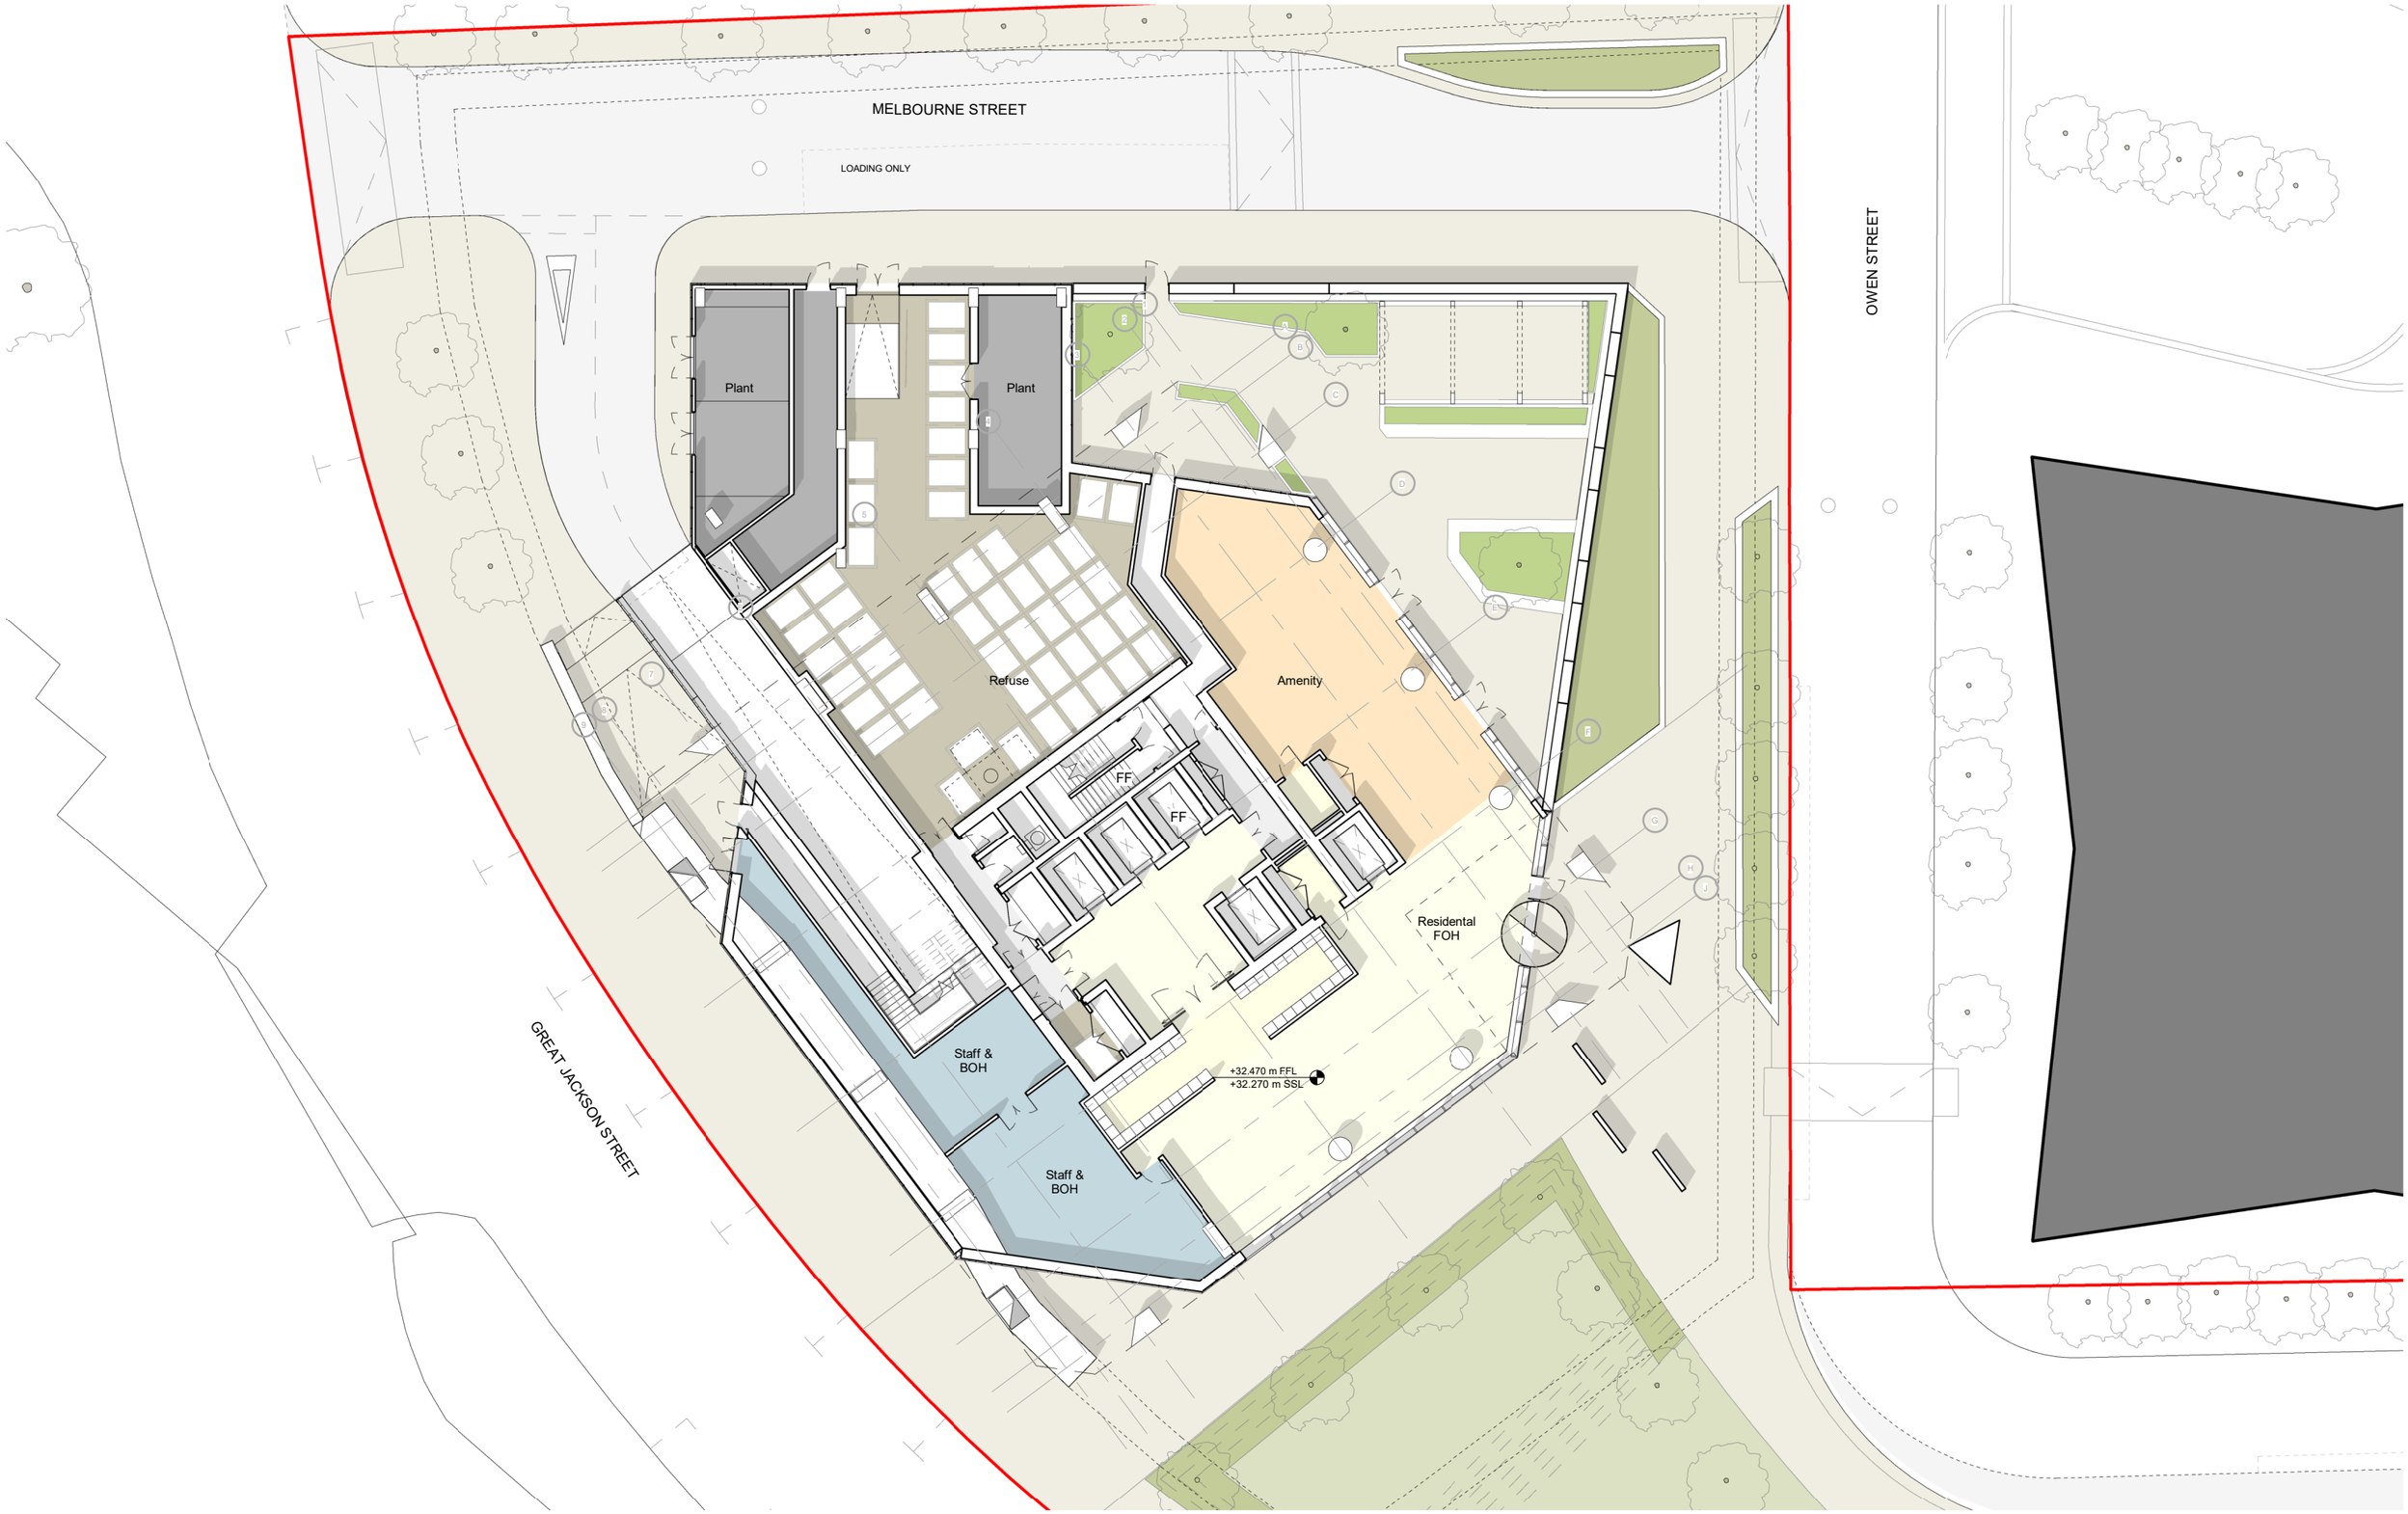

This drawing is copyright
Do not scale off dimensions.
All dimensions to be checked on site by contractor.

Contractor to report any dimensional discrepancies, errors or omissions prior to commencing on site.

NOTE:

- Staff & BOH
- Amenity
- Residential FOH
- Refuse
- Cycle store
- Plant
- 1 Bed Apartment
- 2 Bed Apartment
- 3 Bed Apartment
- Duplex Apartment

NORTH

Rev	Date	Description
P01	29-10-2021	Planning Submission
P02	04-11-2021	Landscape update

Project Title
Great Jackson Street - Plot F
Manchester

Drawing Title
F1 - GA Plan
Entrance Level
Level 00

Project No
10334

Scale
1 : 250 @ A3

Status
Planning Issue

SHP Drawing Code (PROJ - ORIG - ZONE - ROLE - CLAS - TYPE - LOC - SEQ)
10334-F1-SHP-G200-PL-Grd-B5D801

Revision
P02

simpsonhaugh
Manchester
+44 (0)161 835 2345
London
+44 (0)20 7549 4000

© SimpsonHaugh and Partners 2020