




The Swallows
Horton
Wem
Shrewsbury
SY4 5ND
Tel: 01743 361211

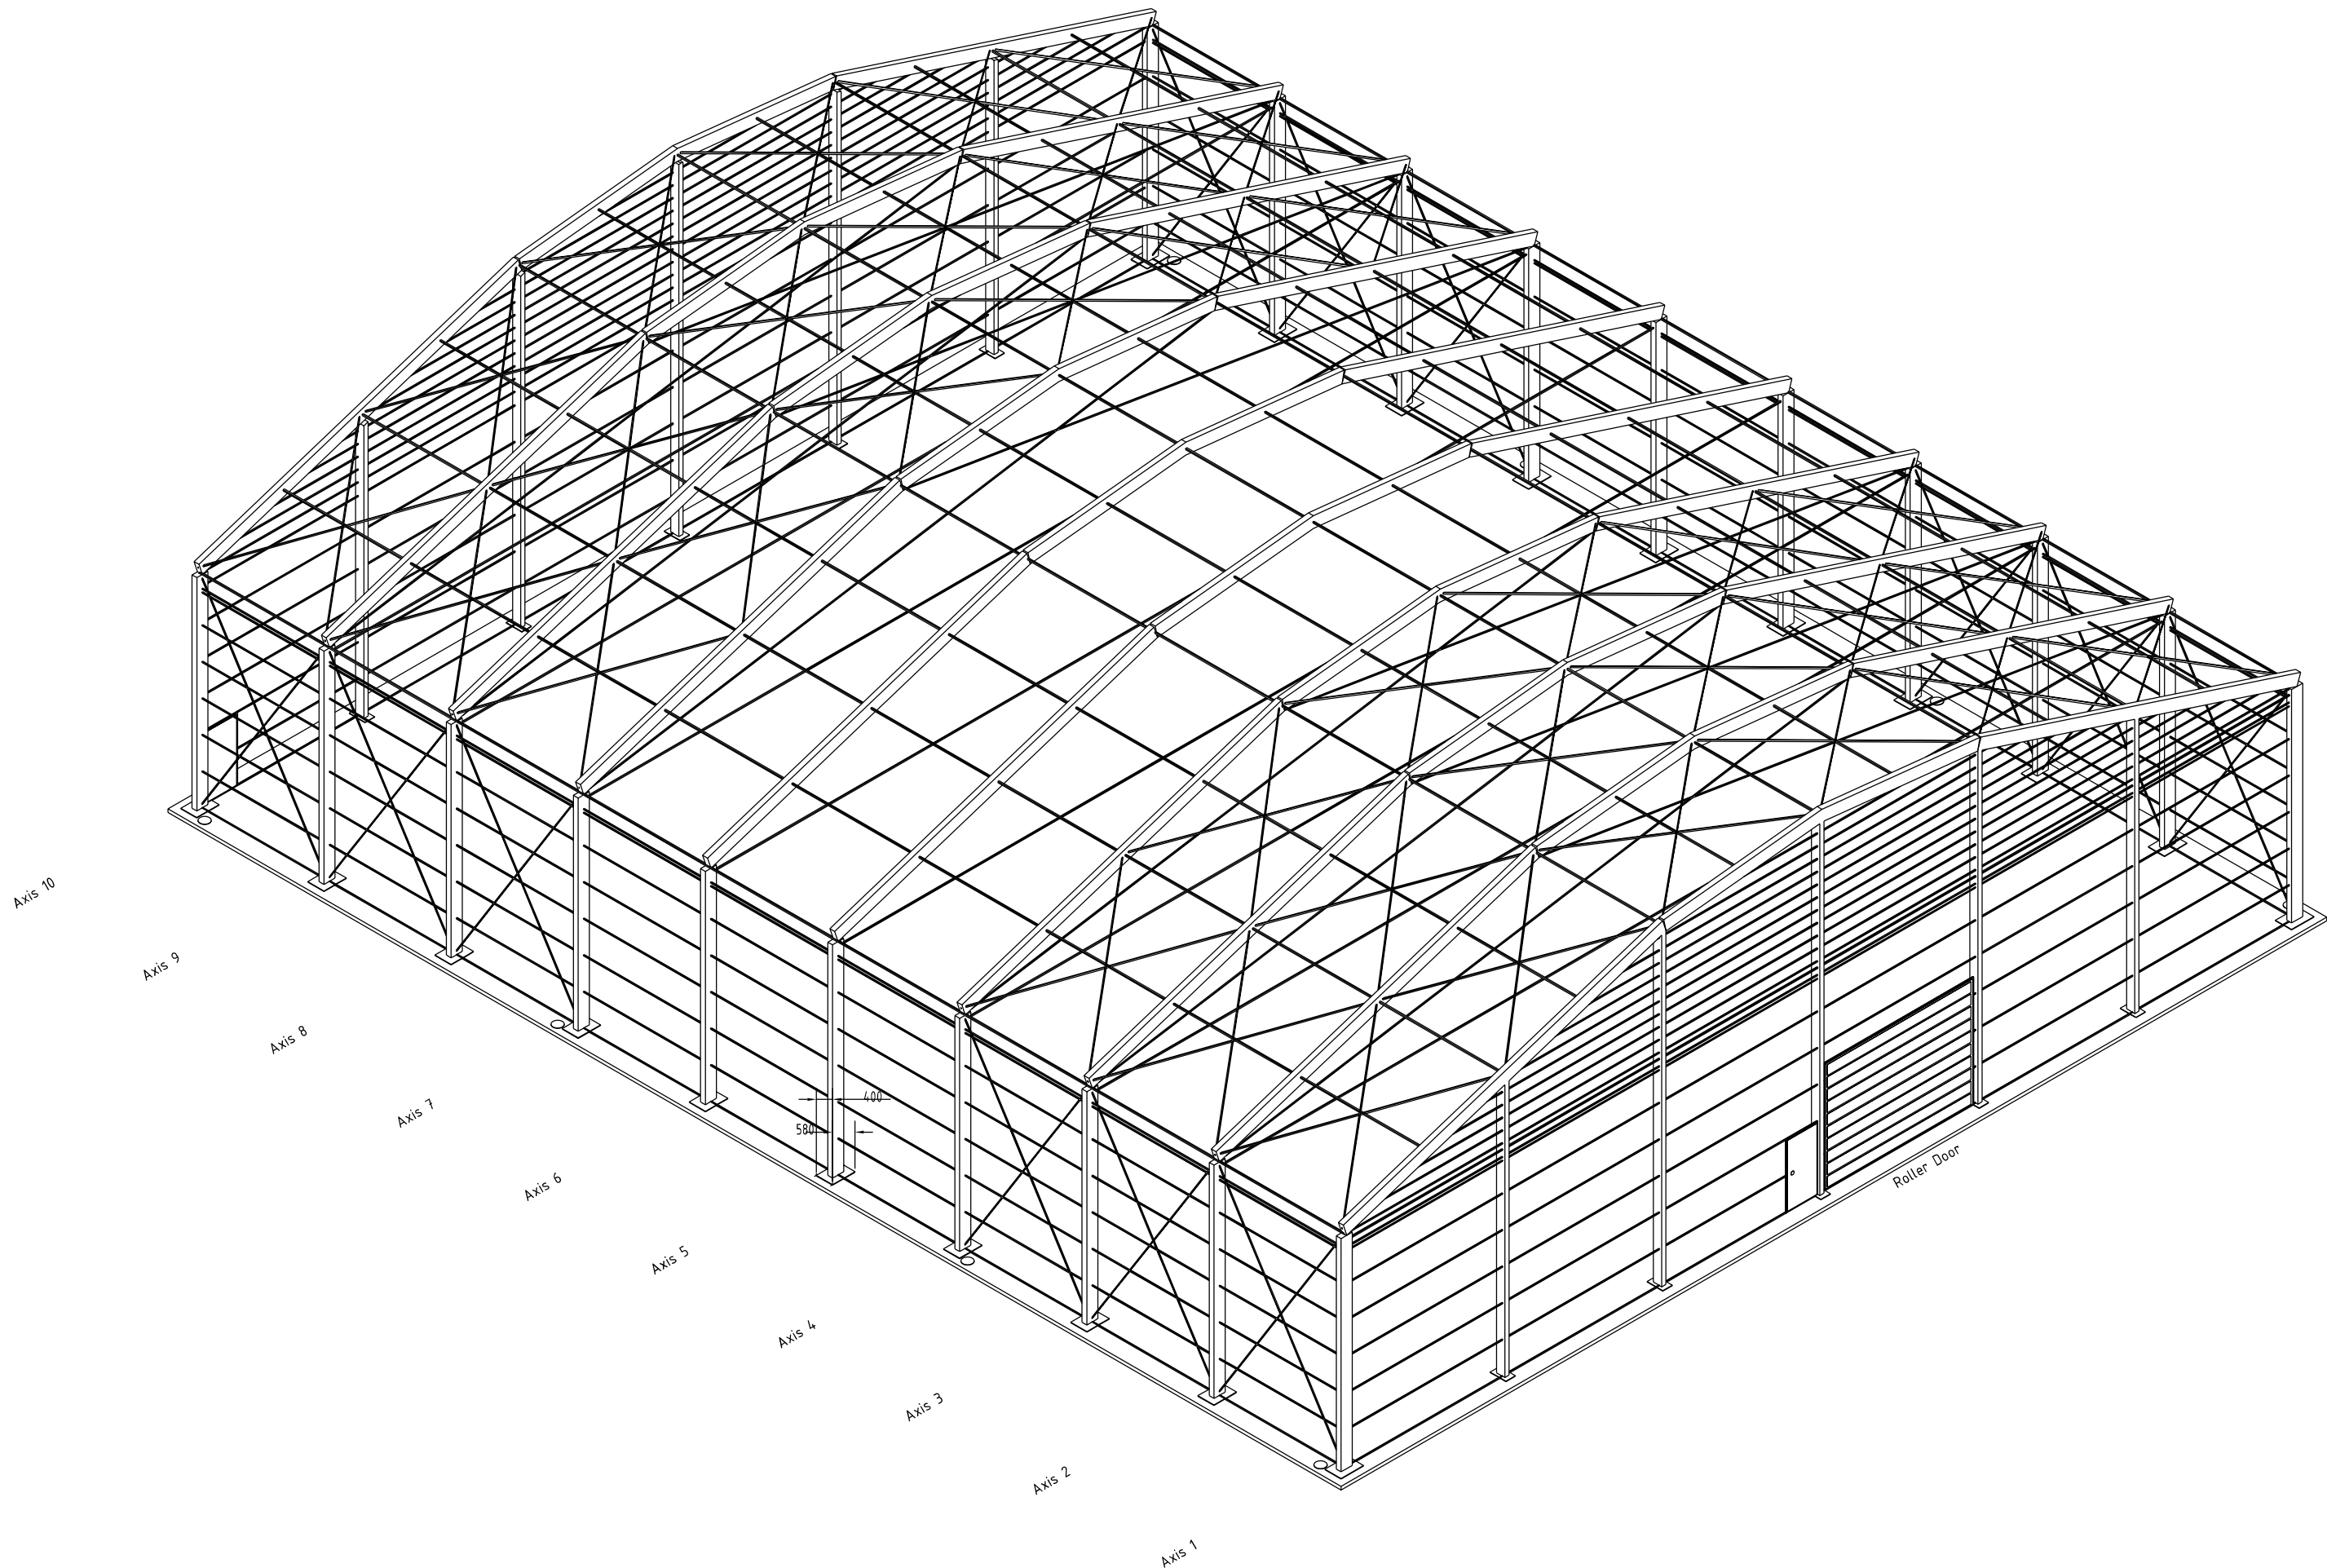

Project

Proposed Warehouse at:
Rayburn Trading
90 North Street, Cheetham Hill,
Manchester M8 8RA

Drawing

Proposed Isometric View

scale

NTS

paper
size

A3

drawing no.

RTM / PP / 106

date

Nov 21