



GENERAL NOTES

© THIS DRAWING IS COPYRIGHT OF BHATT ARCHITECTS LTD AND MAY NOT BE REPRODUCED, COPIED OR ALTERED WITHOUT PRIOR PERMISSION.
NO WORKS ARE TO BE SET OUT FROM THESE DRAWINGS. DO NOT SCALE. USE FIGURED DIMENSIONS ONLY. DIMENSIONS ARE TO BE OBTAINED ON SITE. ANY DISCREPANCIES, ERRORS OR OMISSIONS ARE TO BE REPORTED TO BHATT ARCHITECTS LTD BEFORE WORK COMMENCES. SUBJECT TO SITE SURVEY AND ALL NECESSARY CONSENTS. THIS DRAWING IS TO BE READ WITH ALL OTHER RELEVANT DRAWINGS AND SPECIFICATIONS.

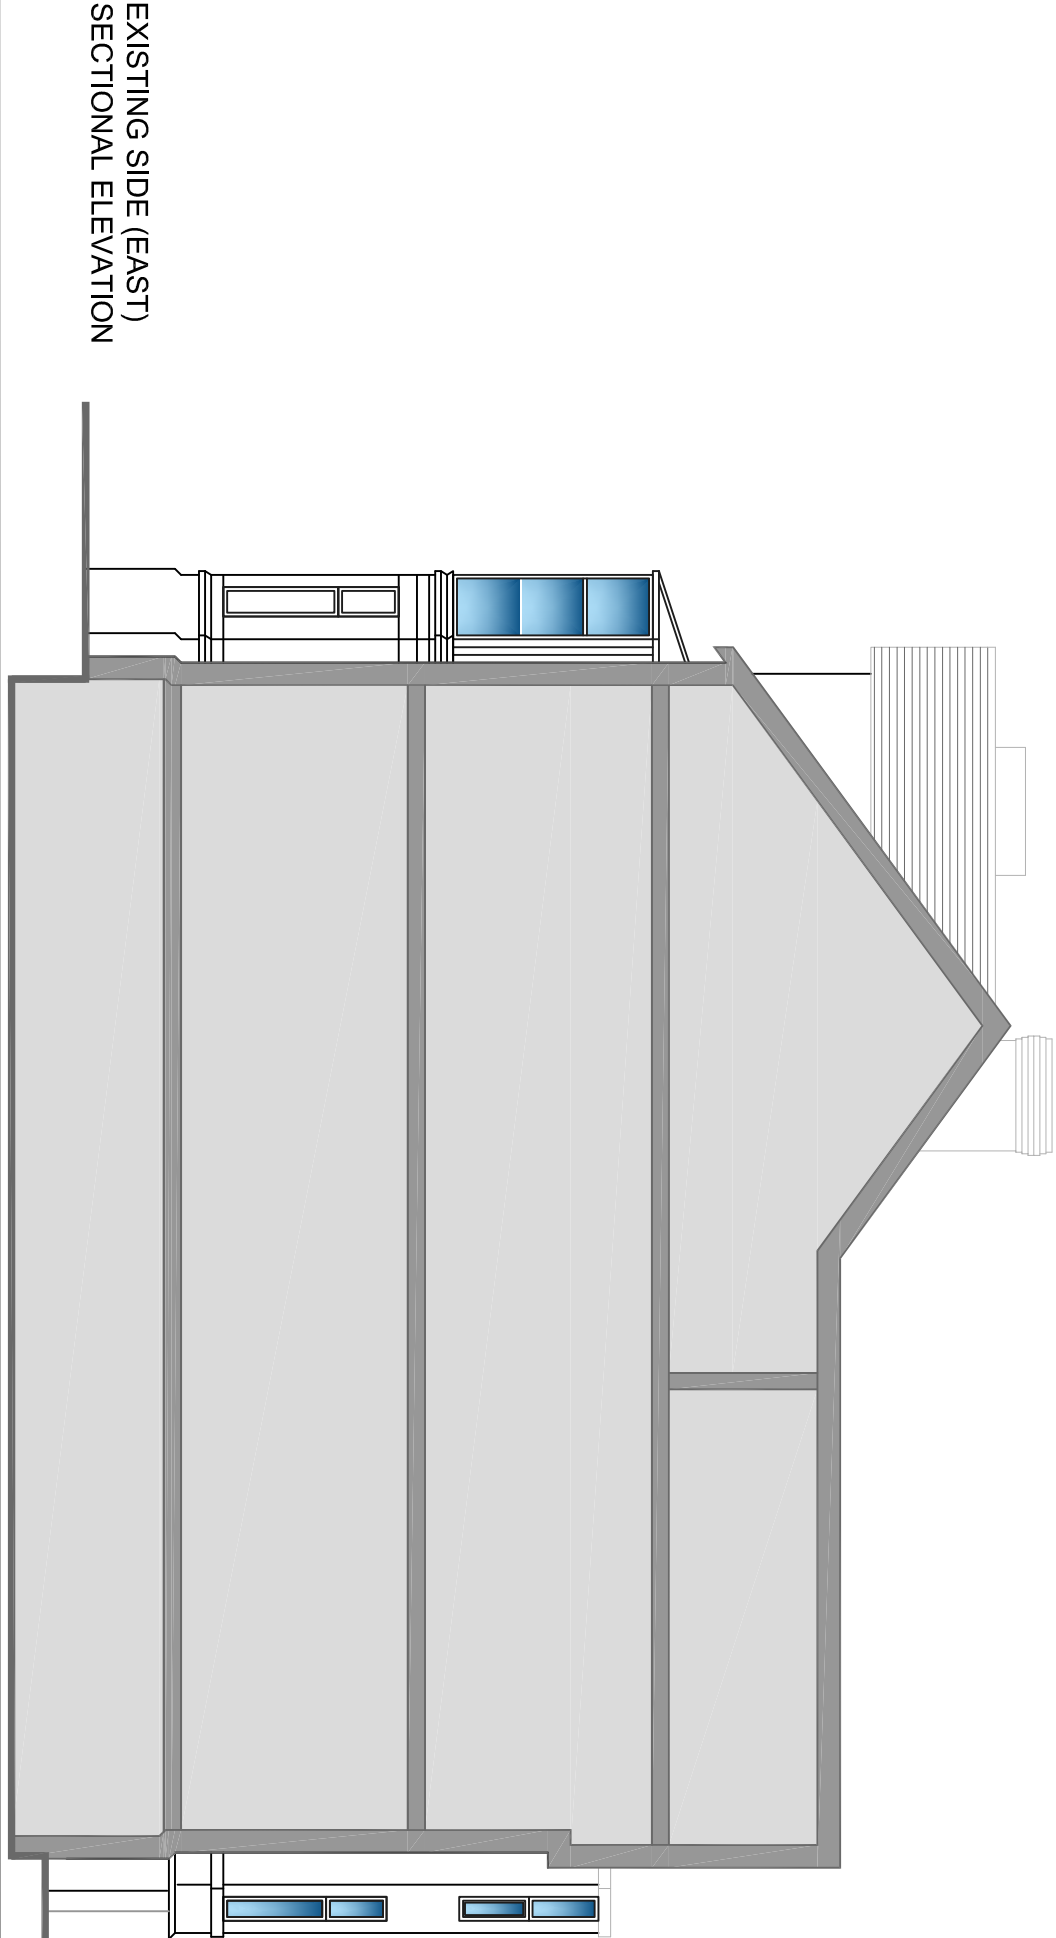

EXISTING SIDE (EAST)
SECTIONAL ELEVATION

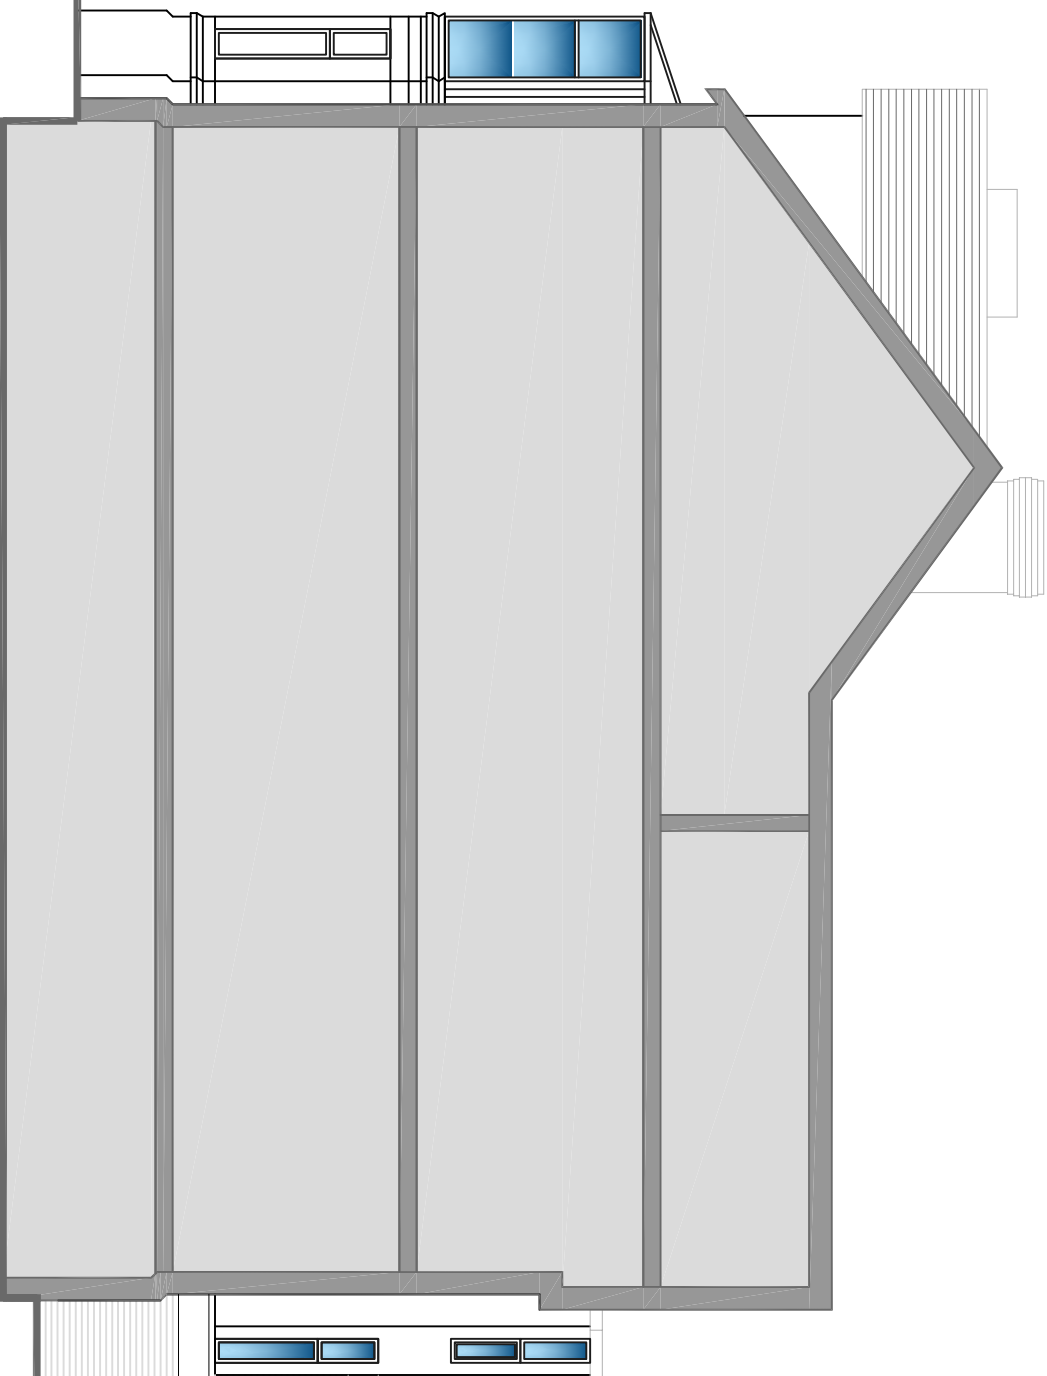

PROPOSED SIDE (EAST)
SECTIONAL ELEVATION

- White upvc fascia to match existing
- Fading brickwork to match existing
- White upvc fascia to match existing
- Fading brickwork to match existing

Revision/Description	Drawn	Checked	Date
Rev A: Issued for planning approval	JB	JB	21/09/21
Project Proposed rear/ side extensions 52 MANLEY ROAD WHALLEY RANGE MANCHESTER M16 8HP			
Client Shams Ghafoor			
Architect Bhatt Architects Ltd Manchester			
Drawing Title	Scale 1:100 @A3		
Extg & Prop Side (East) Elevations	Date	18/06/21	
Job Reference/Drawing No. P116/P/11	Revision	A	