

BOWKER SADLER PARTNERSHIP LIMITED
THIS DRAWING IS THE SUBJECT OF COPYRIGHT WHICH VESTS IN BOWKER SADLER PARTNERSHIP LIMITED. IT IS AN INFRINGEMENT OF COPYRIGHT TO REPRODUCE THIS DRAWING, BY WHATEVER MEANS, INCLUDING ELECTRONIC, WITHOUT THE EXPRESS WRITTEN CONSENT OF BOWKER SADLER PARTNERSHIP LIMITED WHICH RESERVES ALL ITS RIGHTS

BOWKER SADLER PARTNERSHIP LIMITED ASSERTS ITS RIGHTS TO BE IDENTIFIED AS THE AUTHOR OF THIS DESIGN

- DRAWING NOT TO BE SCALED.
- REPORT ERRORS & OMISSIONS TO ARCHITECT.
- CHECK ALL DIMENSIONS ON SITE
- DRAWING TO BE READ IN CONJUNCTION WITH THE HEALTH AND SAFETY PLAN AND ALL RELEVANT RISK ASSESSMENTS

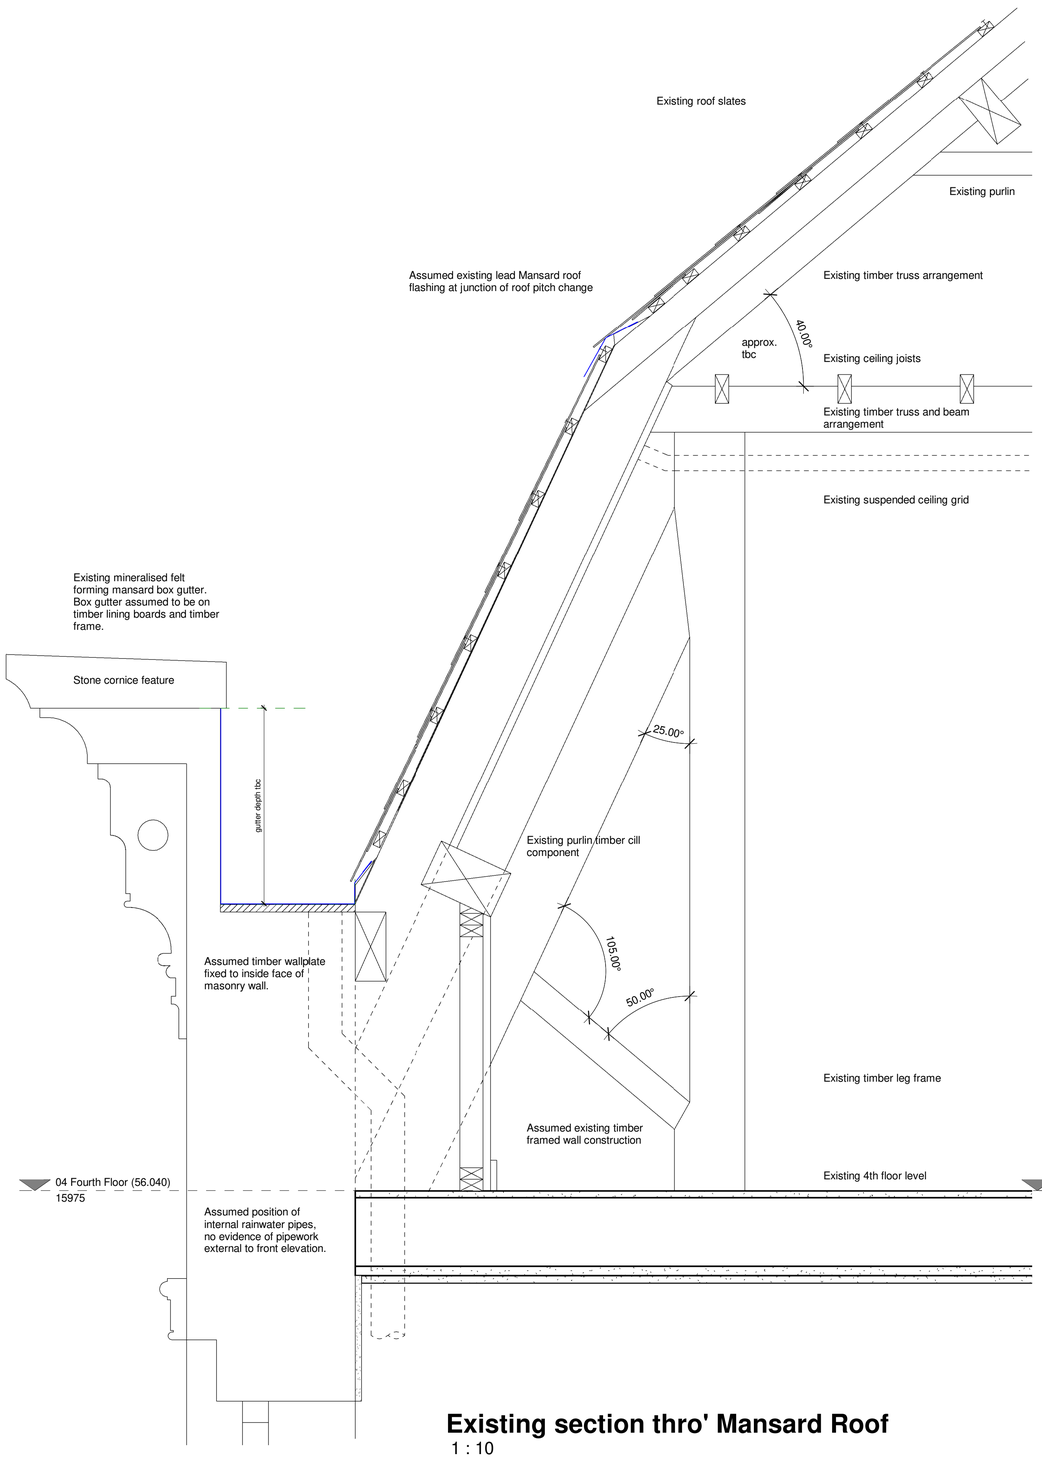

Existing section thro' Mansard Roof
1 : 10

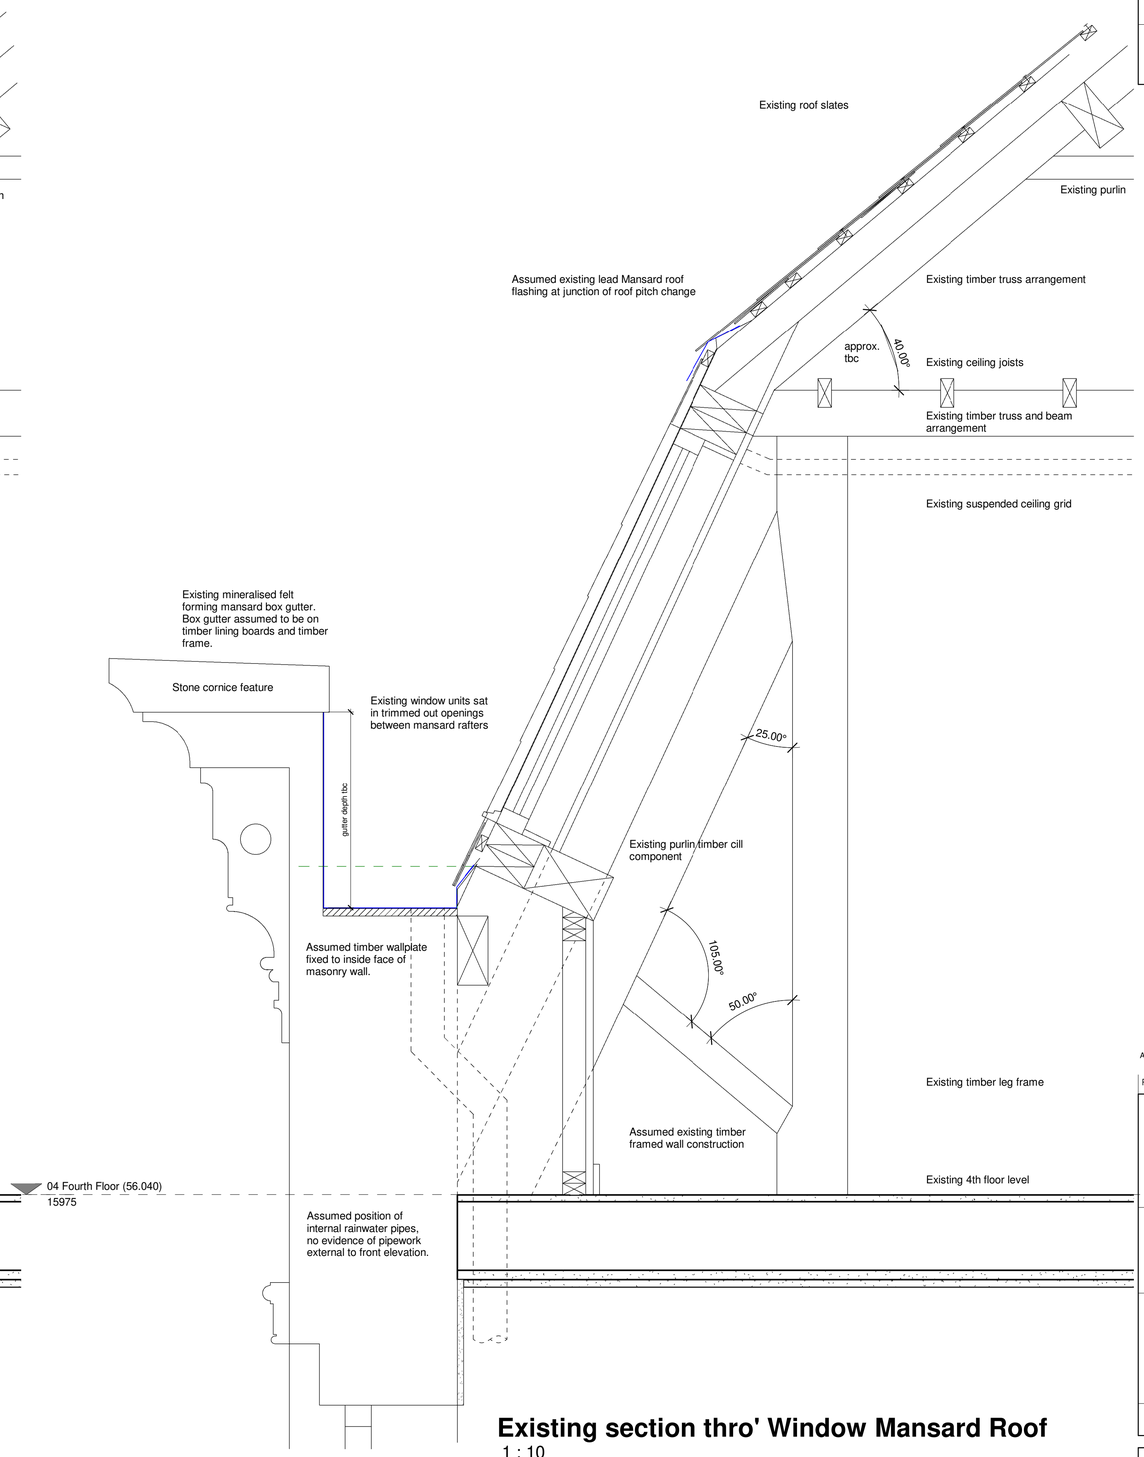

Existing section thro' Window Mansard Roof
1 : 10

REV.	DATE	DRN.		CHKD.
A	19.08.19	CP	Updated for Tender	DL

PROJECT
Princess House, 105-107 Princess Street Manchester

CLIENT
Lapwine Ltd

DRAWING
Existing Roof Mansard Details - Sheet 1

SCALE	SHEET SIZE	DRAWN	CHECKED	DATE
1 : 10	@ A1	CP	DL	16.7.2019

BOWKER SADLER **ARCHITECTURE**
A: Hatherlow House, Hatherlow, Romiley, Stockport SK6 3DY
T: 0161 406 7333
E: office@bowker-sadler.co.uk
W: www.bowker-sadler.co.uk

JOB No	DRAWING No	REVISION
18-094	6500	A

STATUS
TENDER

1:5 1:50 1m 2 3 4 5 6 7m

1:1 1:100 1m 2 3 4 5 6 7 8 9 10 11 12 13 14 15

\\bpcentral\Folder Redirection Data\Andrew S\My Documents\Princess House_andy.sud.brick.rvt