

PURPOSE OF ISSUE	BUILDING CONTROL

Do not scale from this drawing. All information should be checked by the contractor on site before commencing work. Any discreprencies should be reported to the architect immediately. All rights are reserved and are not transferable. Unauthorised reproductions of this drawing are not permitted.

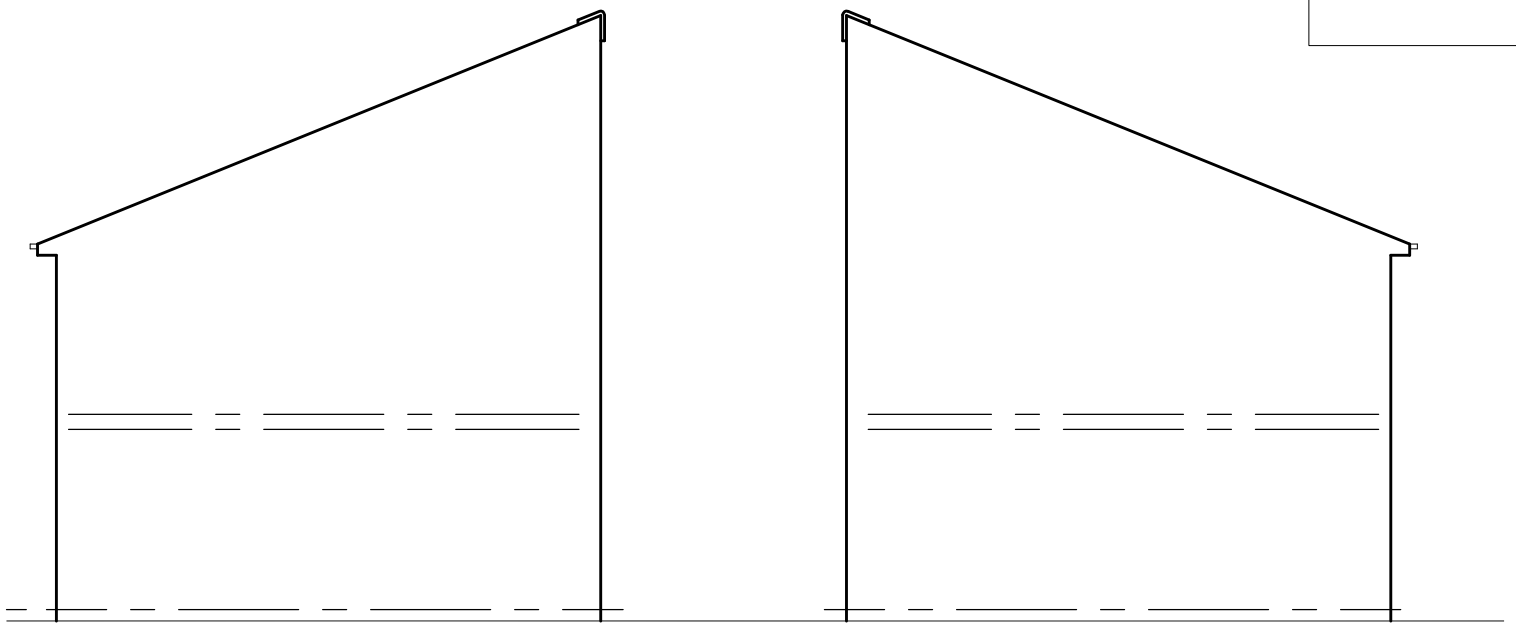


EXISTING SIDE ELEVATION


EXISTING SIDE ELEVATION

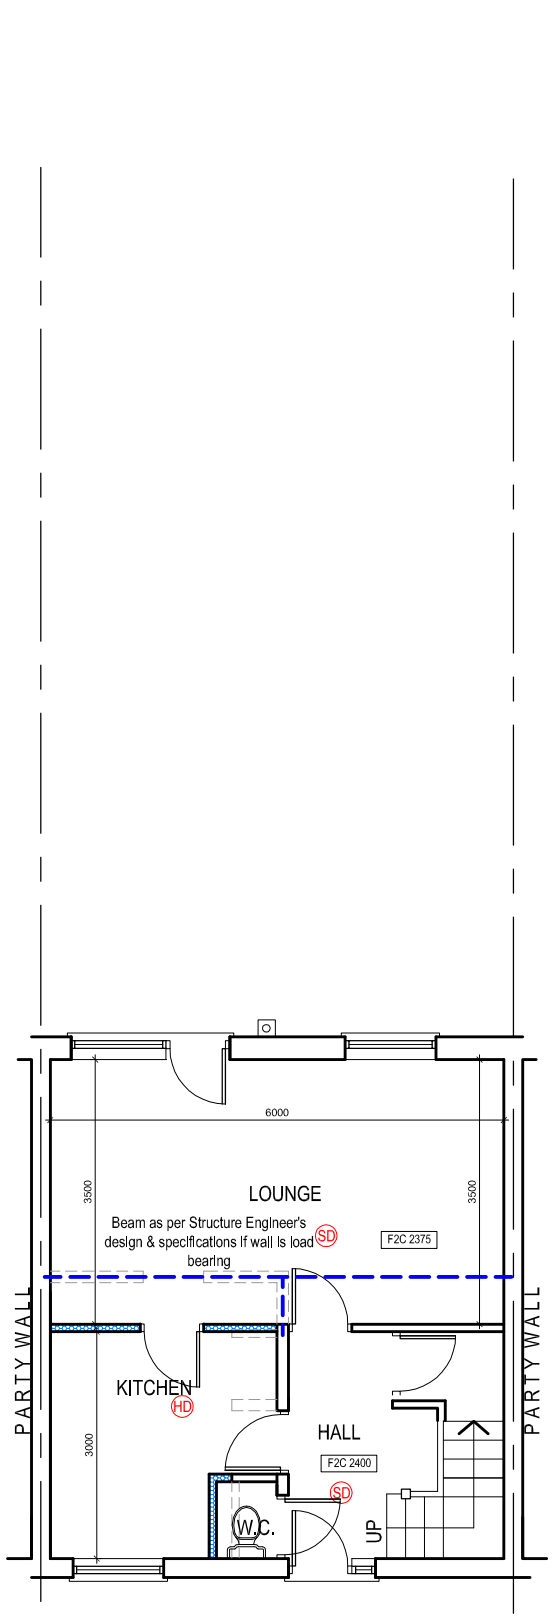

GROUND FLOOR PLAN

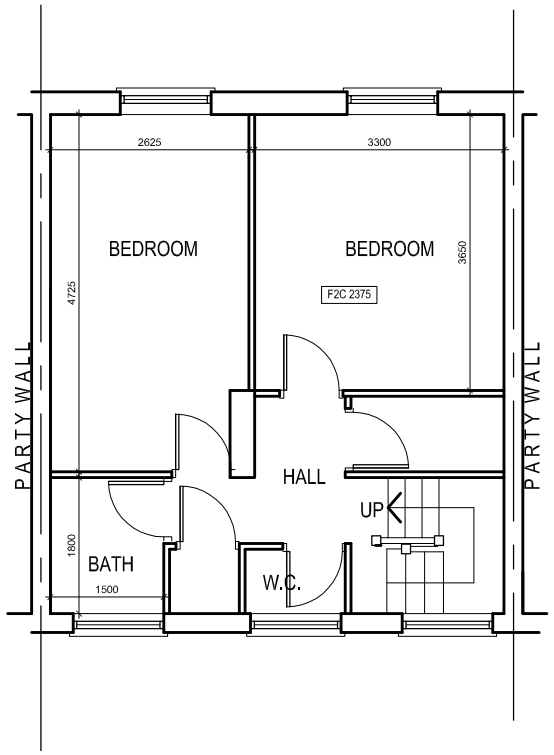

EXISTING FIRST FLOOR PLAN

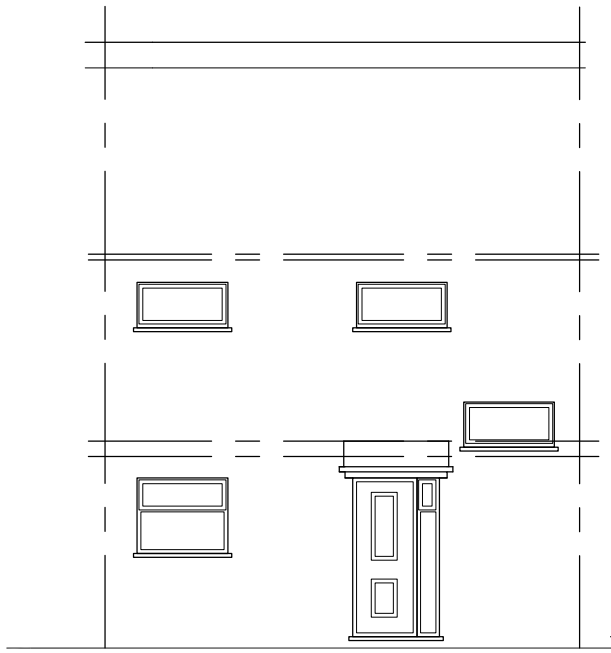

EXISTING FRONT ELEVATION



EXISTING REAR ELEVATION

PROJECT
44 Quinney Crescent

CLIENT
Mr. Masudur Rahman

DRAWING TITLE
Existing Plan

JOB No
-

DRAWING No
NA-P01

SCALE
1:100@A3

DATE
Sep. 2021

REVISION
-

t: 0782 895 3405
e: niamat@hotmail.co.uk

na design