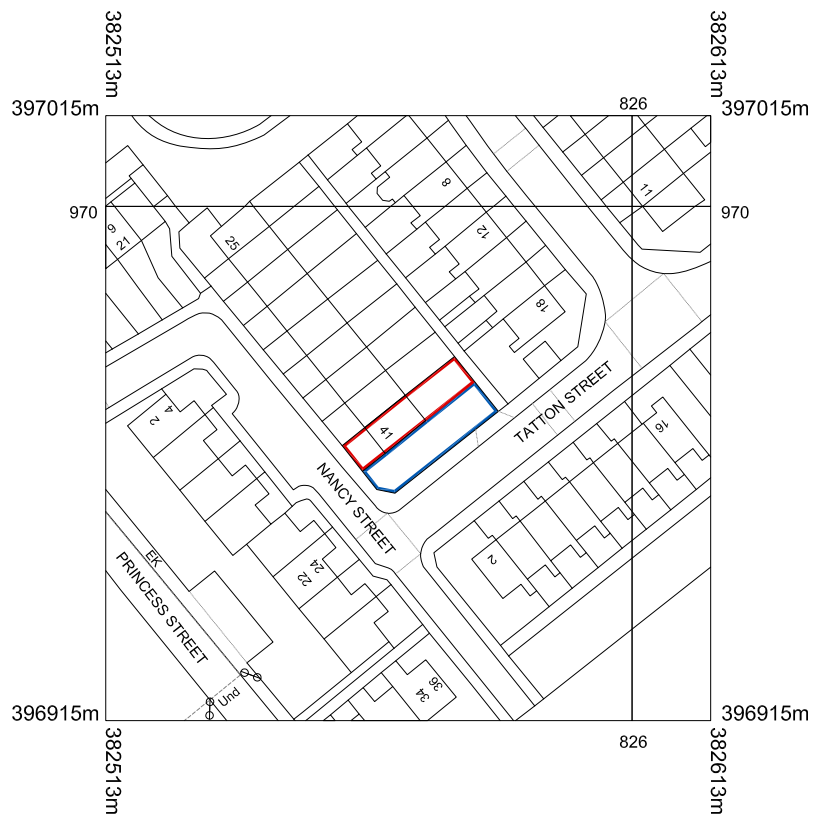


A	FIRST ISSUE	TB	27.10.21
REV	DESCRIPTION	BY	DATE
 HOWARD & SEDDON A.R.I.B.A. CHARTERED ARCHITECTS 64 WASHWAY ROAD SALE, CHESHIRE, M33 7RE TEL NO. 0161 - 973 8296 FAX NO. 0161 - 962 3485 E-MAIL : ADMIN@HOWARDANDESDDON.CO.UK	PROJECT/TITLE PROPOSED RESIDENTIAL DEVELOPMENT 41 NANCY STREET OLD TRAFFORD MANCHESTER M15 4FZ LOCATION PLAN - UPWARD EXTENSION	DRAWN TB DATE 27.10.21	DRG No. 15,091/OS2
	CLIENT MR OSMAN & MR ABDUL SALIM	SCALE 1:1250 (A4)	AMENDMENT A