


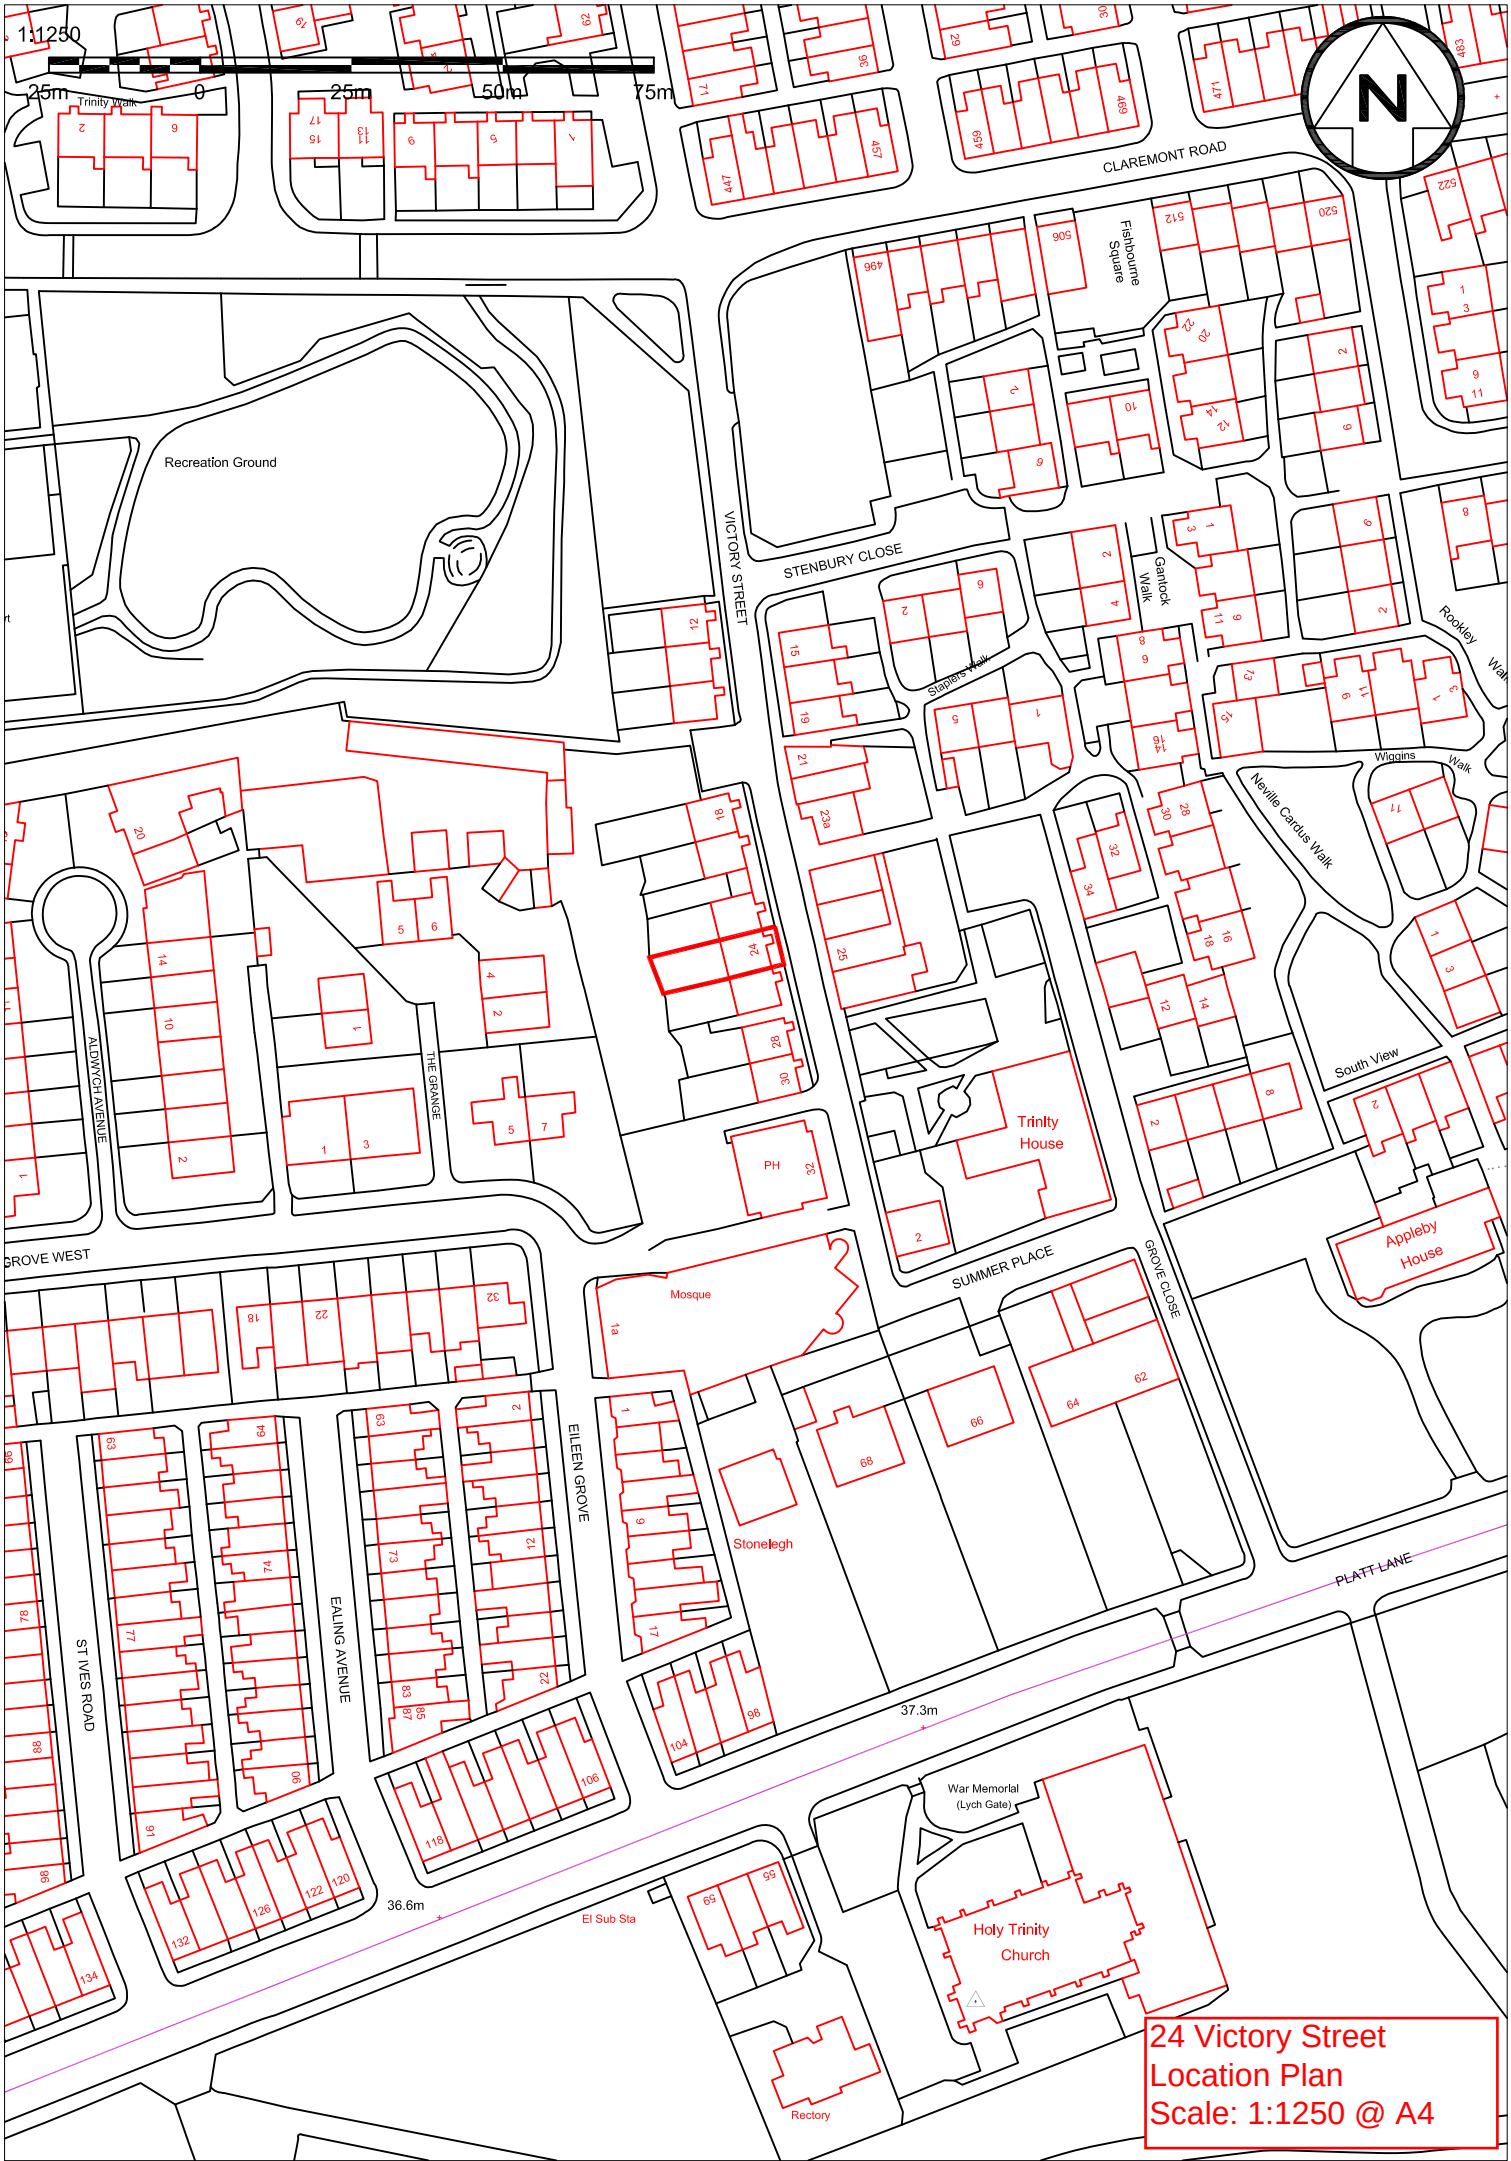

24 Victory Street
Location Plan
Scale: 1:1250 @ A4