




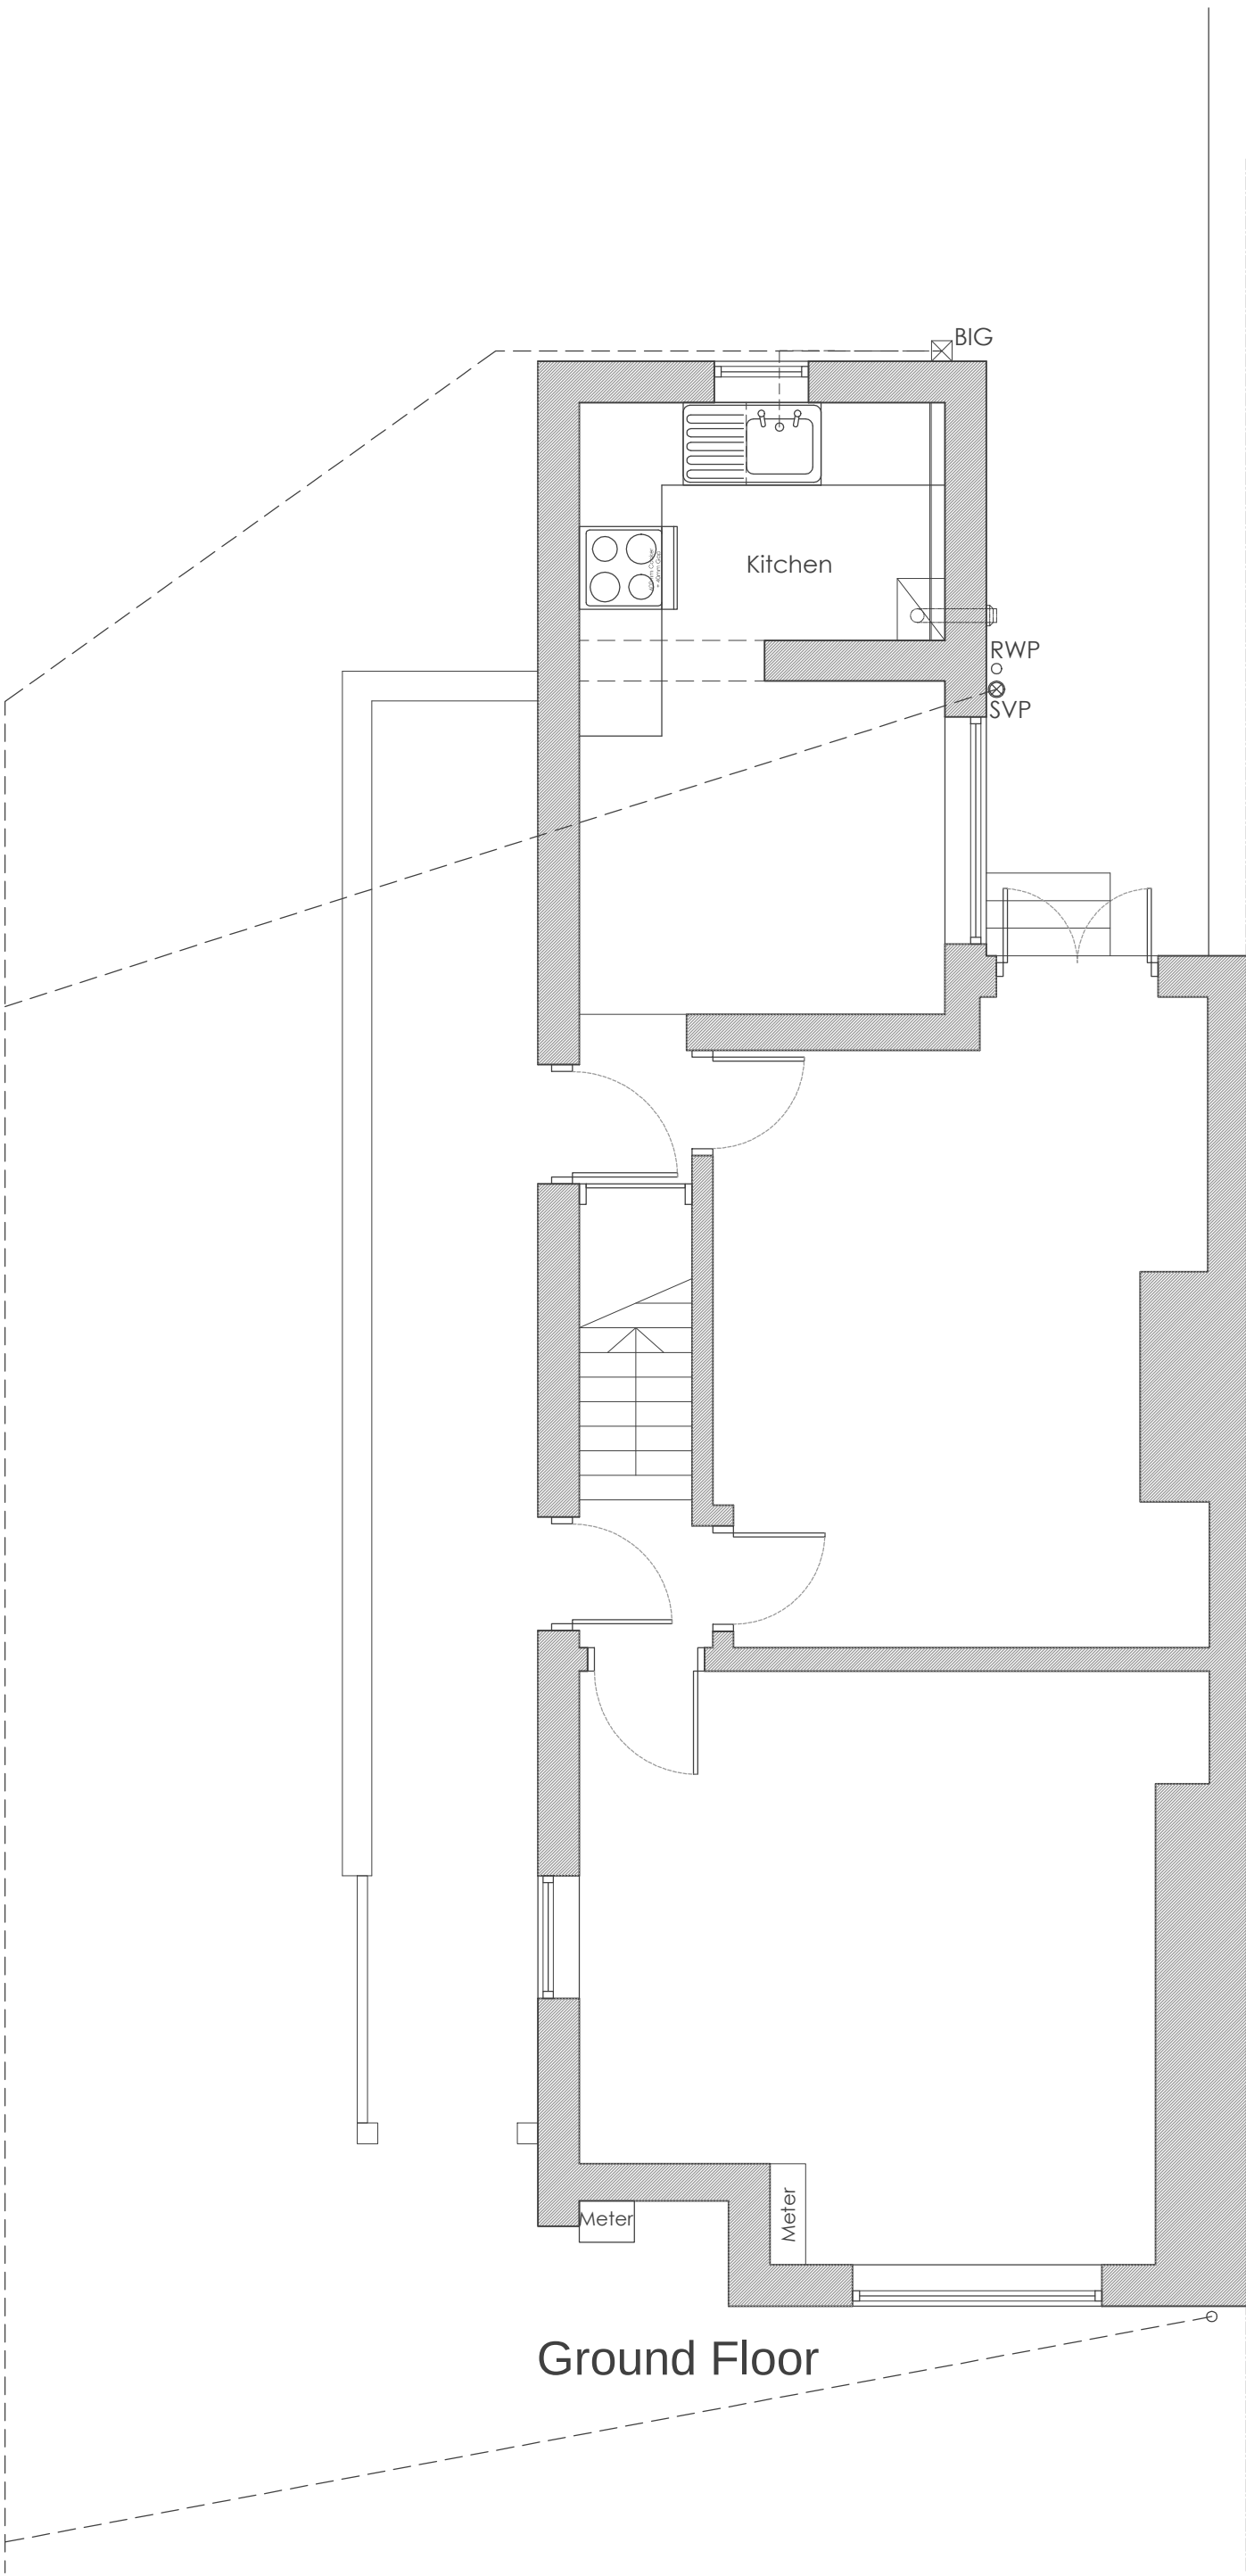

Ground Floor

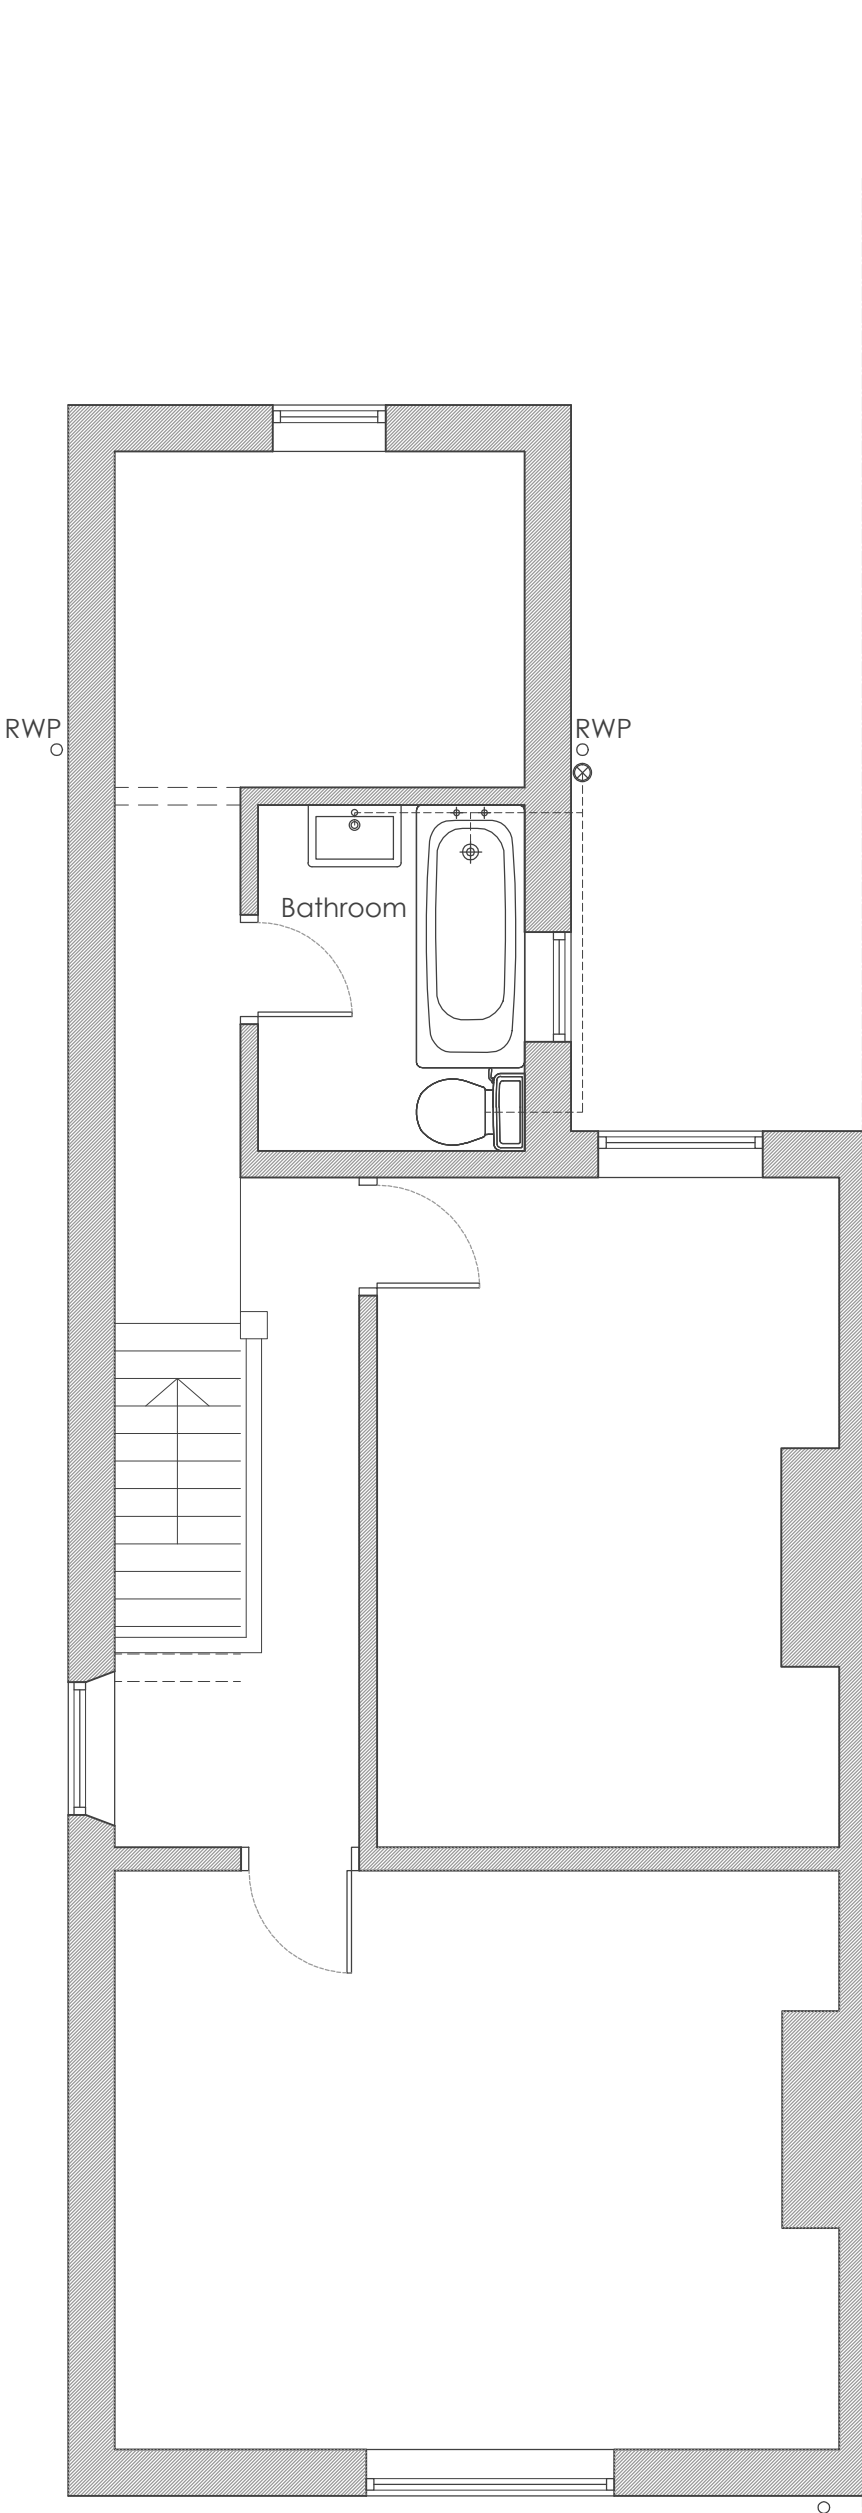


First Floor

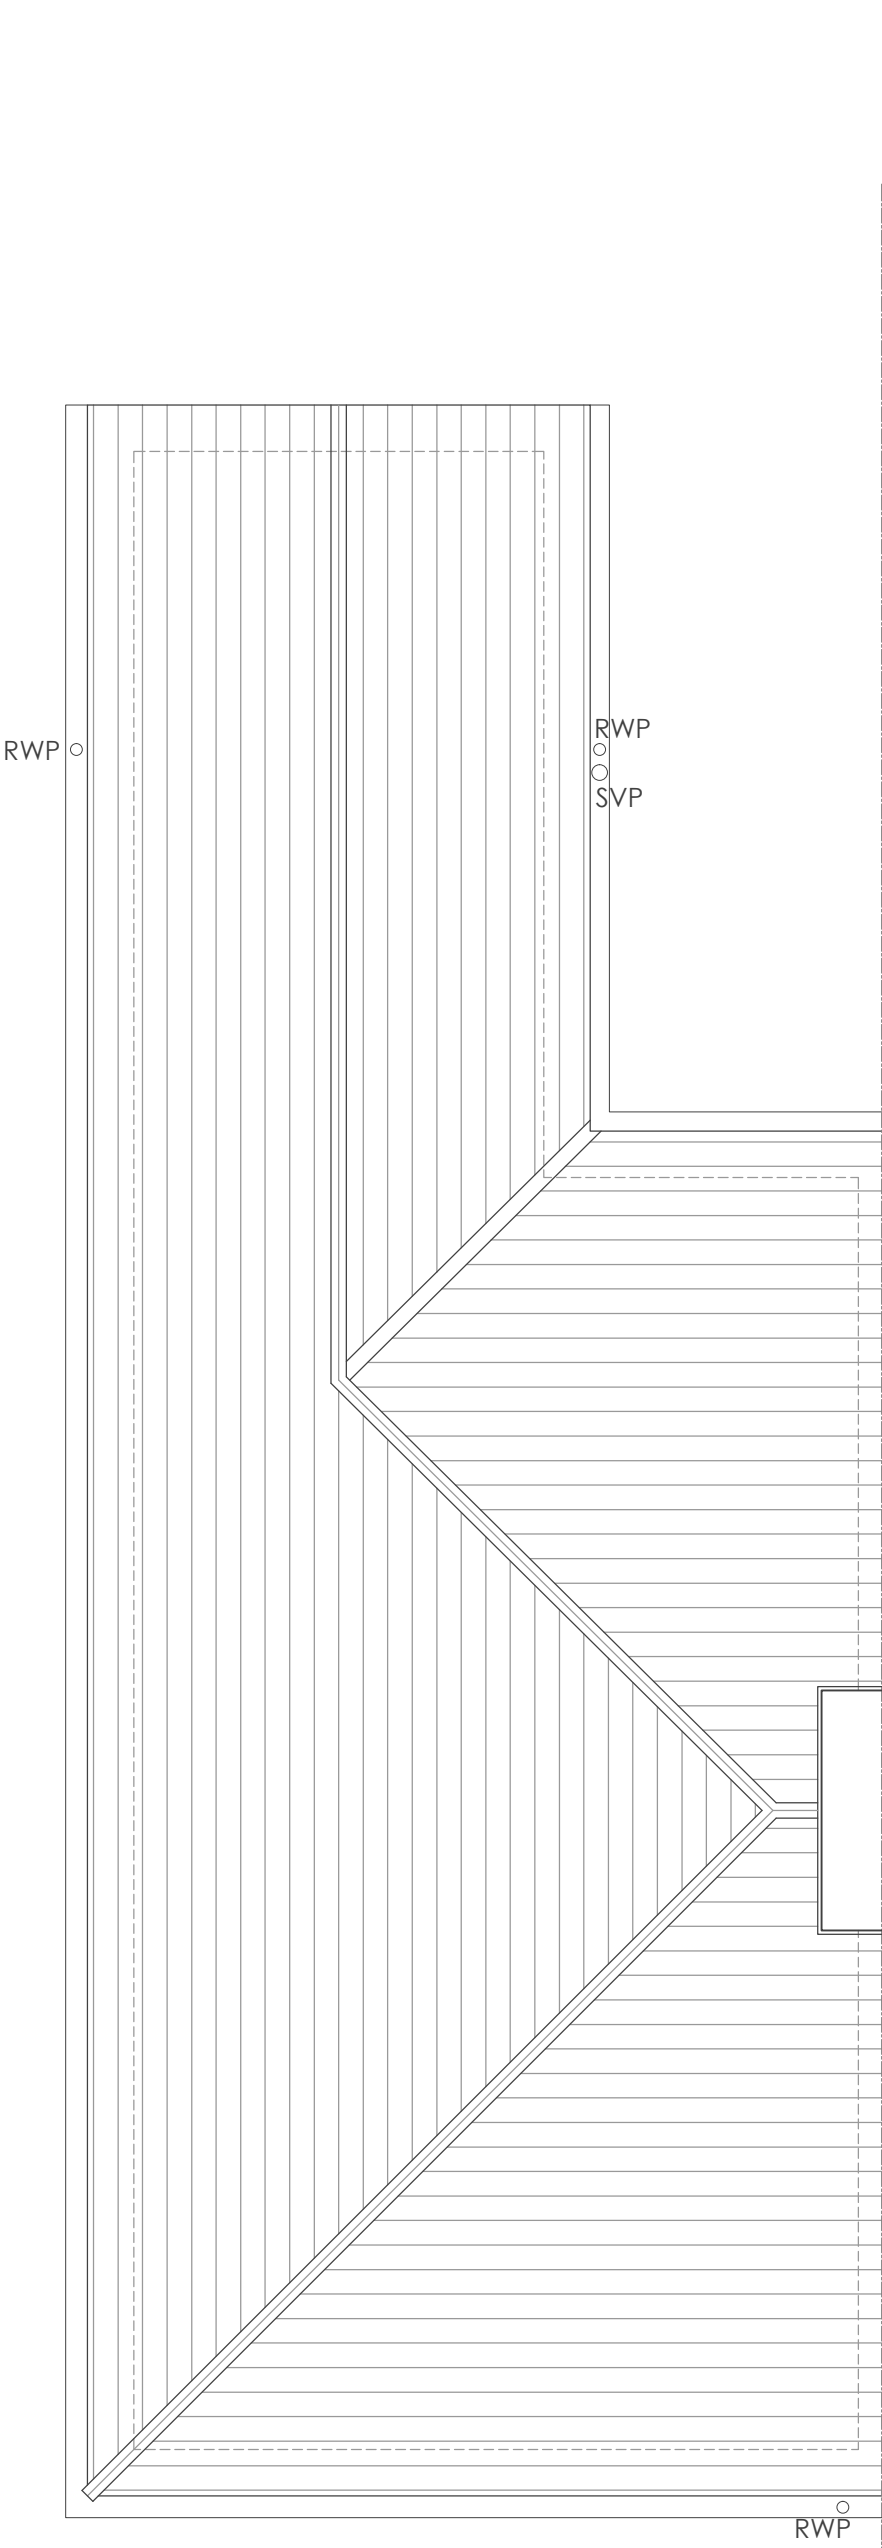

Roof

Notes
Designer takes no responsibility for any dimensions obtained by scaling from this drawing. If no dimension is shown the recipient must ascertain the dimension specifically from the Designer or by site measurement. Supplying this drawing in digital form is solely for convenience and no reliance may be placed on digital data. All data must be checked against hard copy. Dimensions must be checked on site. Any discrepancies must be reported to the Designer immediately. This drawing is copyright of Duke Design Services

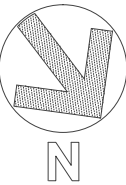

Rev	Description	Date	By
-	-	-	-

Duke Design Services
T:07450607284 W:ddesignservices.co.uk
E:dd@dukedesignservices.co.uk



C	Concept	G	Contract	
D	Planning	J	Construction	
E	Building Regs	L	As Built	
F	Tender	Sk	Sketch	

Client: Major Group Developments Ltd

Project: 229 Moston Lane East, Manchester, M40 3HY

Scale: 1:50 Is original size A2 Date: July 2021

Drawing Number	Description	Rev
21(04)_100	Existing Plans	-



Scale 1:50