


ROAD

north

Site Plan 1:200

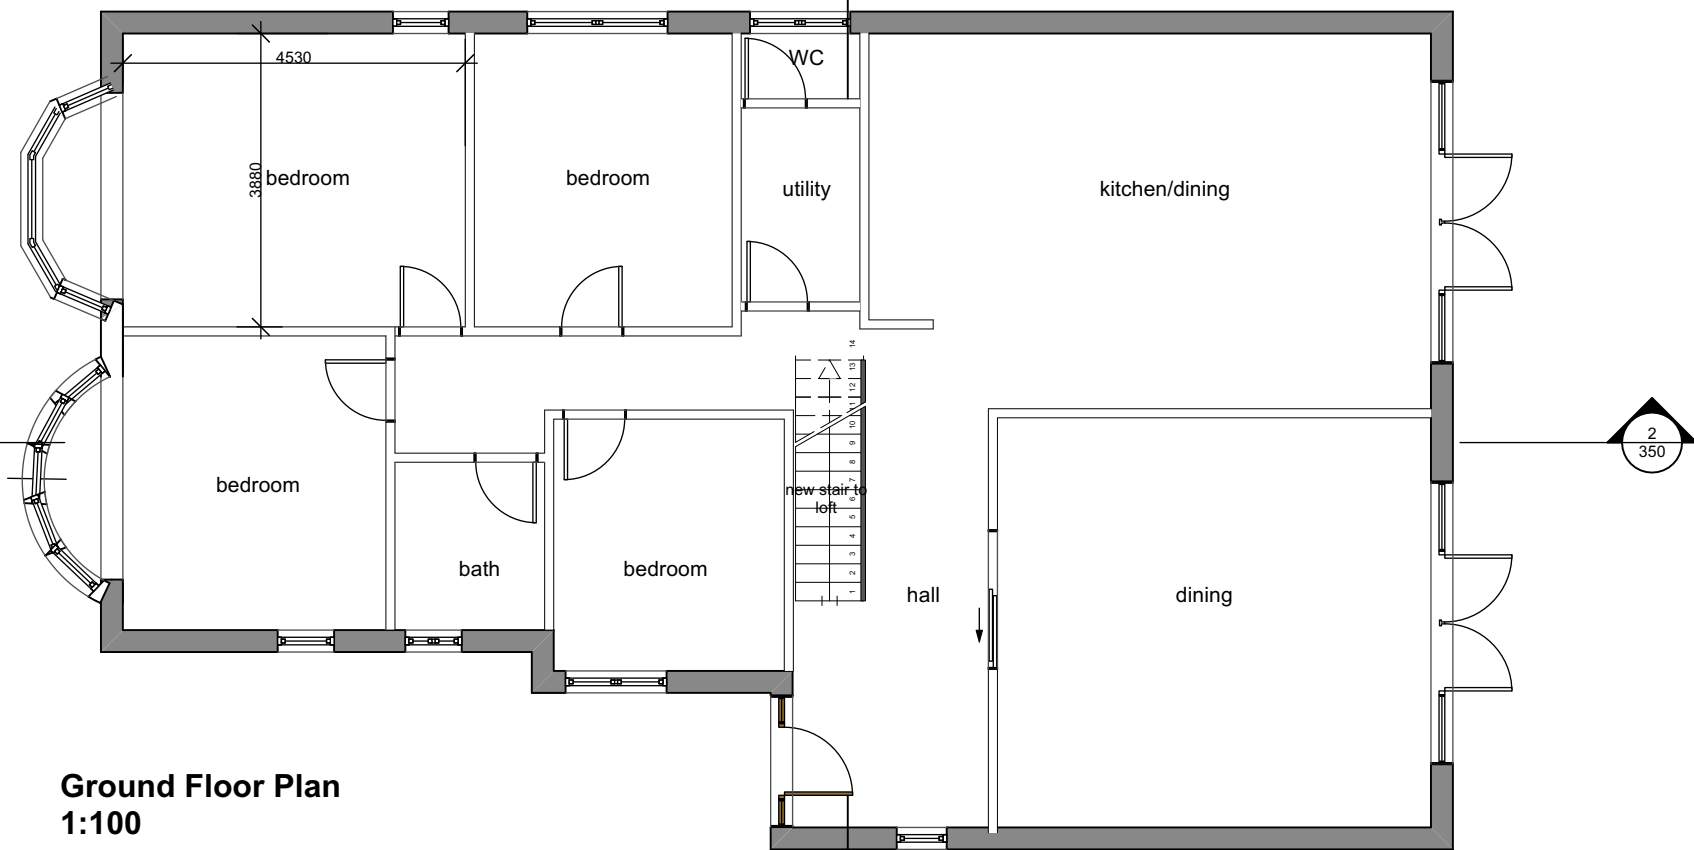

Ground Floor Plan
1:100

DO NOT SCALE FROM THIS DRAWING
DIMENSIONS TO BE CHECKED ON SITE

B 19/12/2021	Front bays revised as existing.	AB
A 15/12/2021	front patio doors replaced with windows	
Rev	Note	DRN CHK

I Park Road

Model Proposed Plans

scheme	208
drwg no.	150
revision	B
scale	1:100