

EXISTING FRONT ELEVATION



EXISTING REAR ELEVATION



Condron Design Consultants Ltd
79 Ash Drive Wardley
condrondesignconsultants@outlook.com
07734669651


EXISTING SIDE ELEVATIONS

214 New Moston Lane East
New Moston M40 3QH
Single Storey Rear Extension &
Associated Alterations
1:50@A3 - MCEX02
Dimensions to be checked on site
by contractor




EXISTING GROUND FLOOR LAYOUT

214 New Moston Lane East
New Moston M40 3QH
Single Storey Rear Extension &
Associated Alterations
1:50@A3 - MCEX03
Dimensions to be checked on site
by contractor

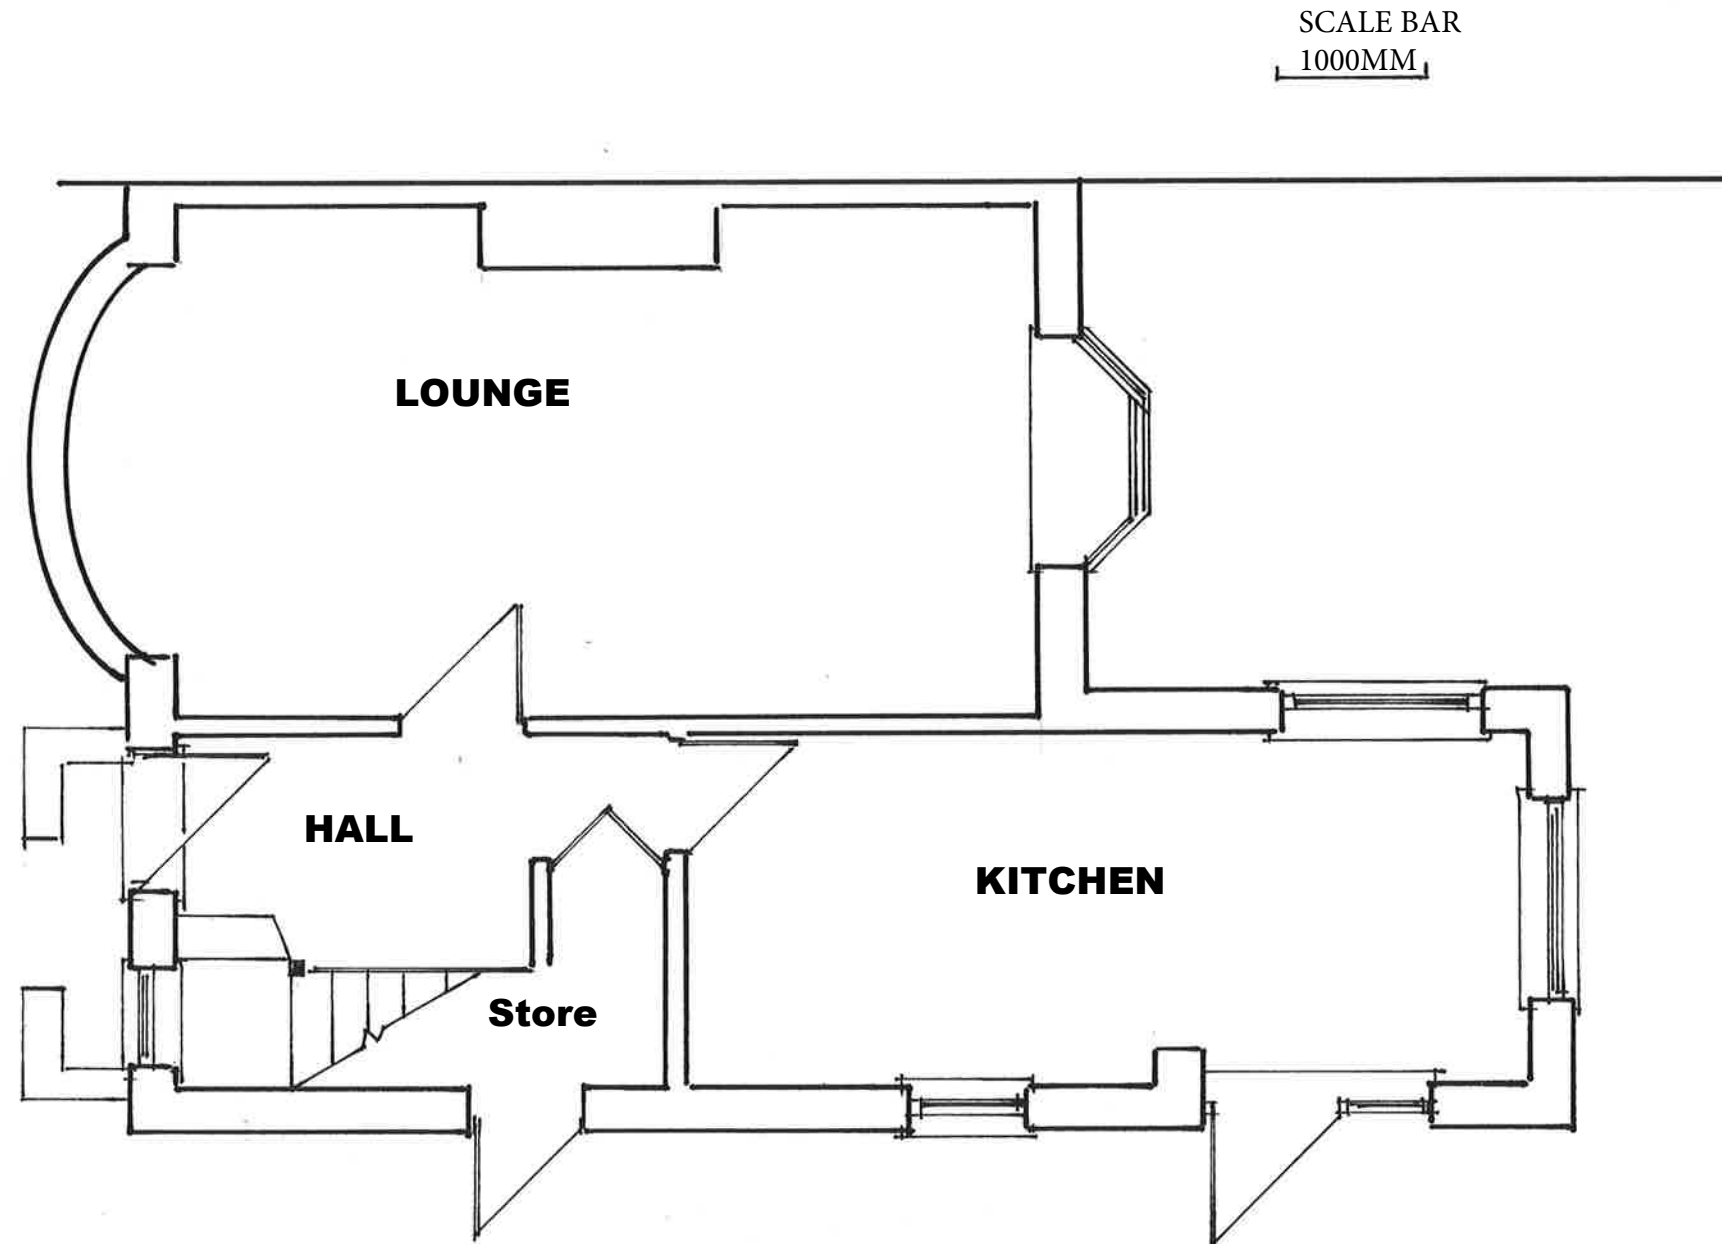

EXISTING ROOF STRUCTURE

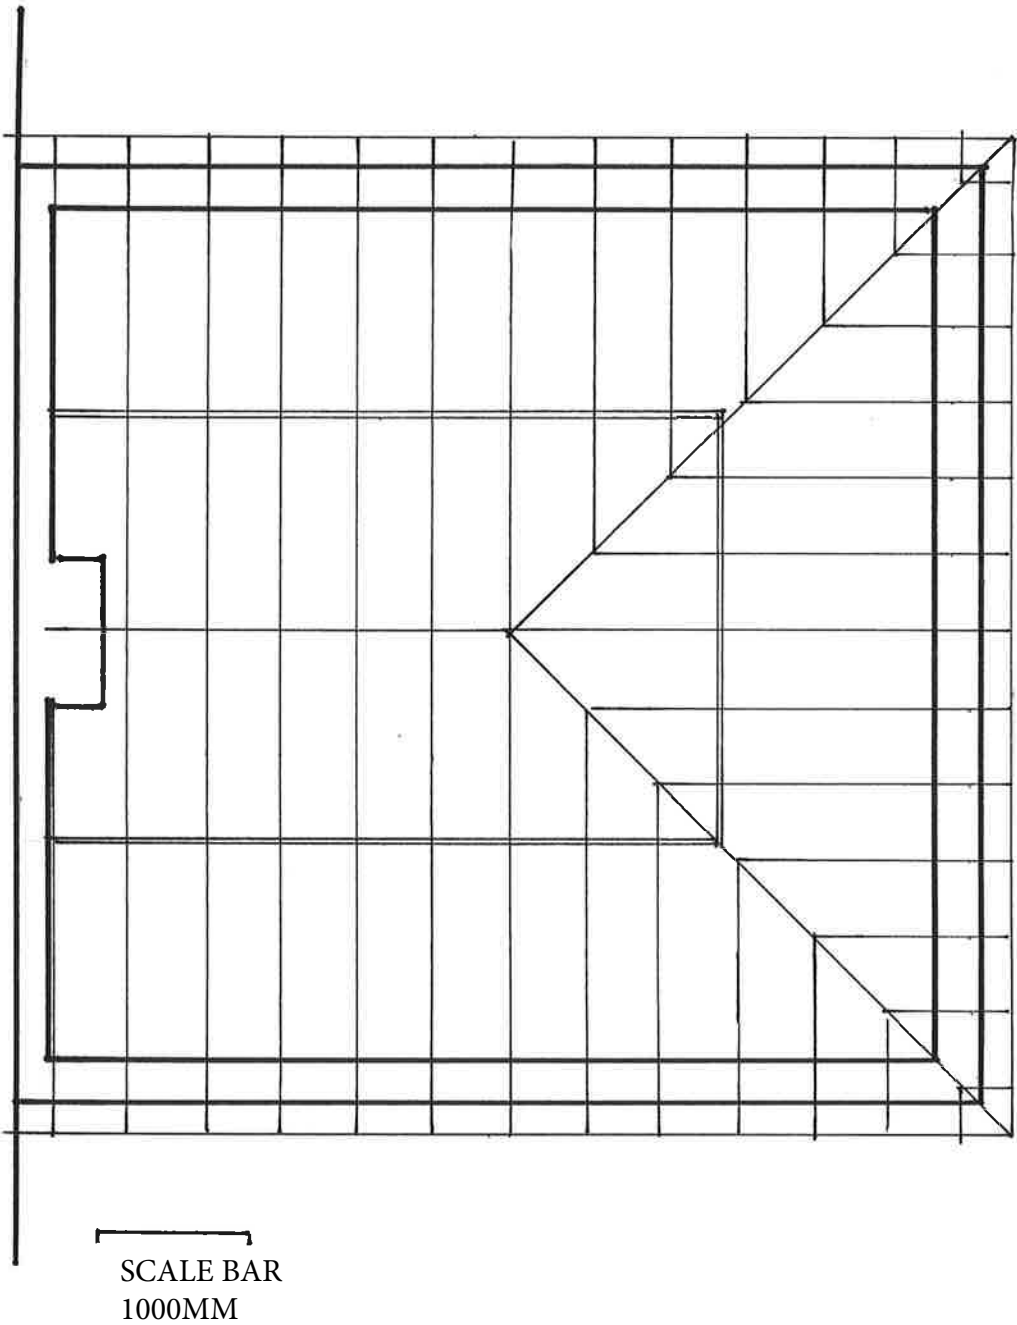

EXISTING FIRST FLOOR LAYOUT

